

NOTES

Copyright: All rights reserved.
This drawing must not be reproduced without permission.
This drawing must not be scaled. Dimensions are in millimetres unless specified.



South Elevation A As Proposed


New bay extensions to north & south elevation to be clad with (walls and roof) Euroclad Veio standing seam in grey. On insulated carrier frame, Cement board substrate and SFS/timber frame.

Existing eaves: fascias, barge boards and gutters to be replaced with new black/dark grey plastic. Including continuous eaves ventilation as required.

External face of masonry walls to be finished with Wehterby Thin coat Thru' colour render system colour TBC.

uPVC windows colour to be dark grey.

Hit and miss treated timber fencing and post compound for sprinkler tank, secure access gate to be allowed for on south elevation.

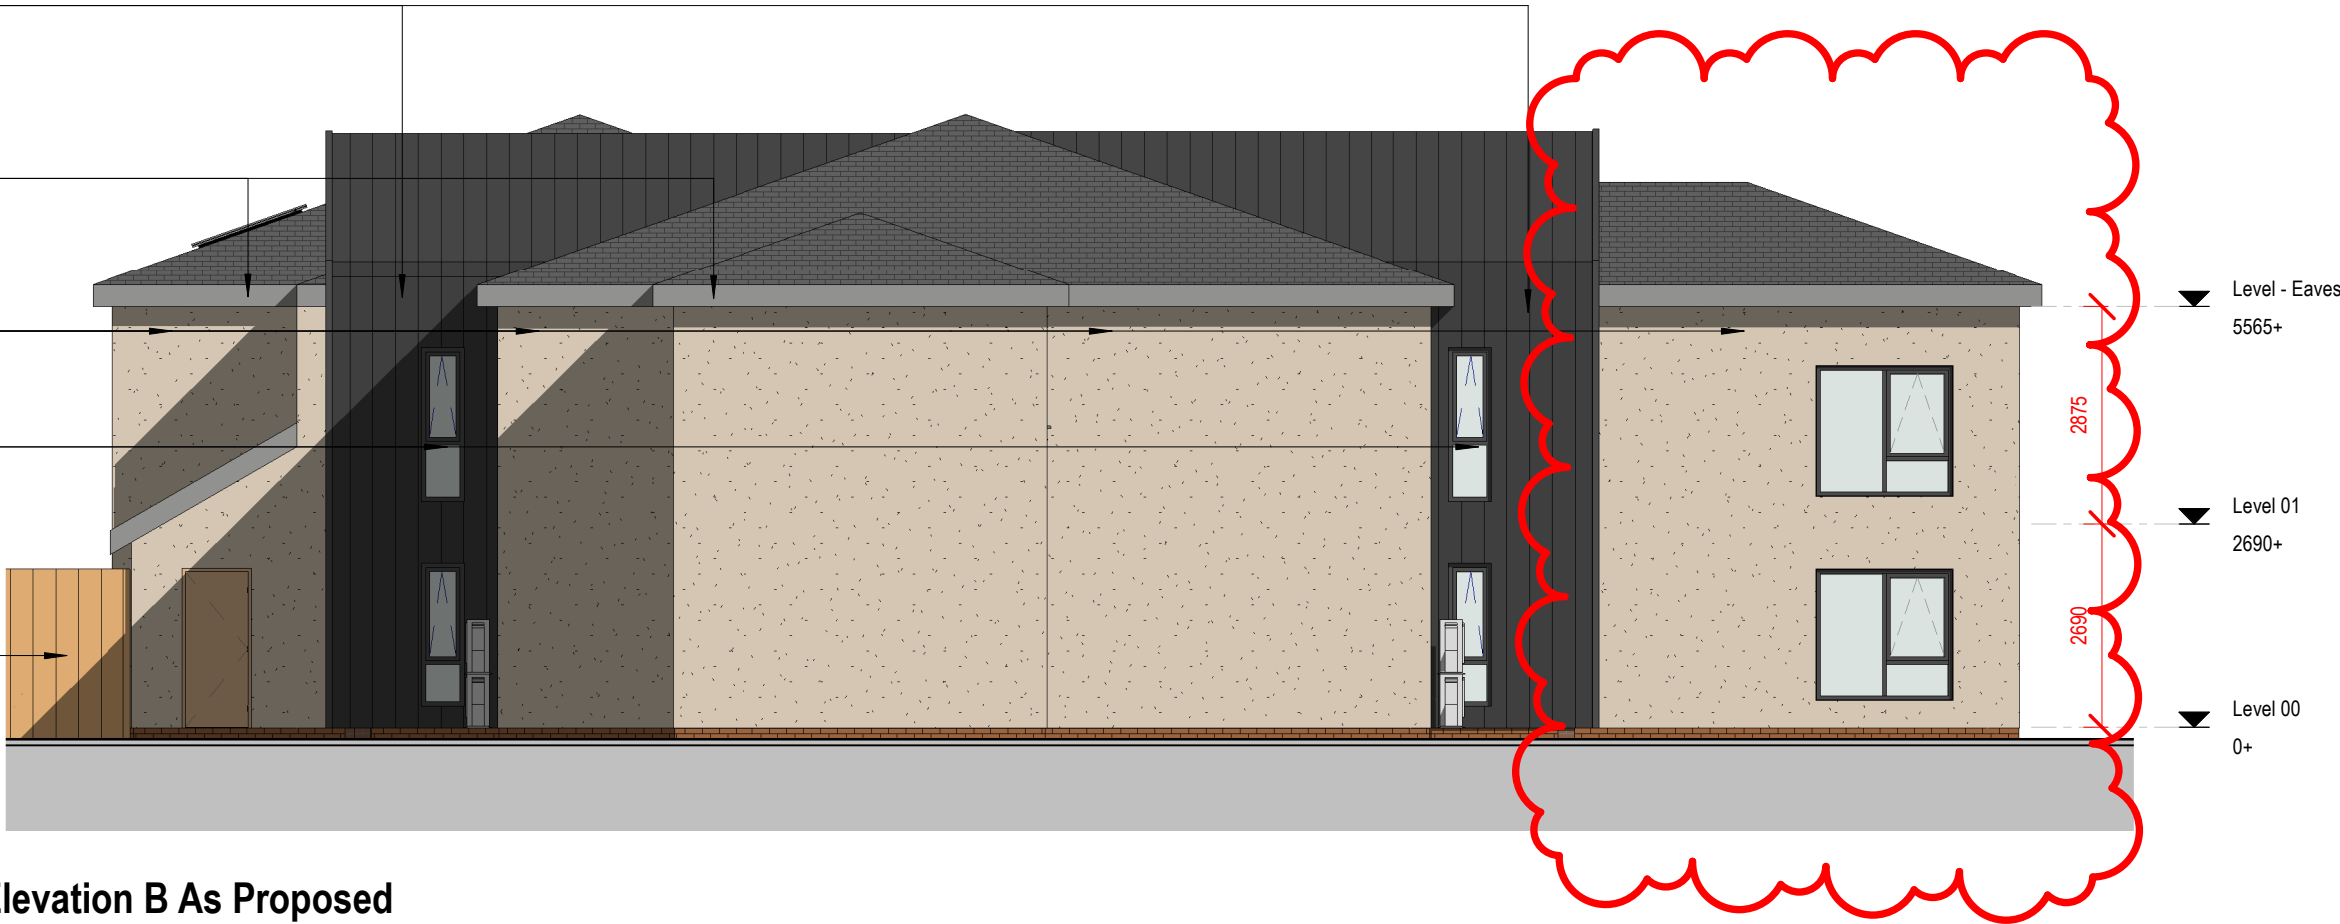

East Elevation B As Proposed

Existing eaves: fascias, barge boards and gutters to be replaced with new black/dark grey plastic. Including continuous eaves ventilation as required.

New rendered masonry wall built up of existing wall to form min 1100mm high parapet with artstone coping across top. Openings in parapet to have glazed guarding with stainless steel fixing brackets and rail across top.



External face of masonry walls to be finished with Wehterby Thin coat Thru' colour render system colour TBC.

New PPC aluminium curtain wall door. Colour to match Upvc double glazing

uPVC windows colour to be dark grey.



East Elevation F As Proposed

 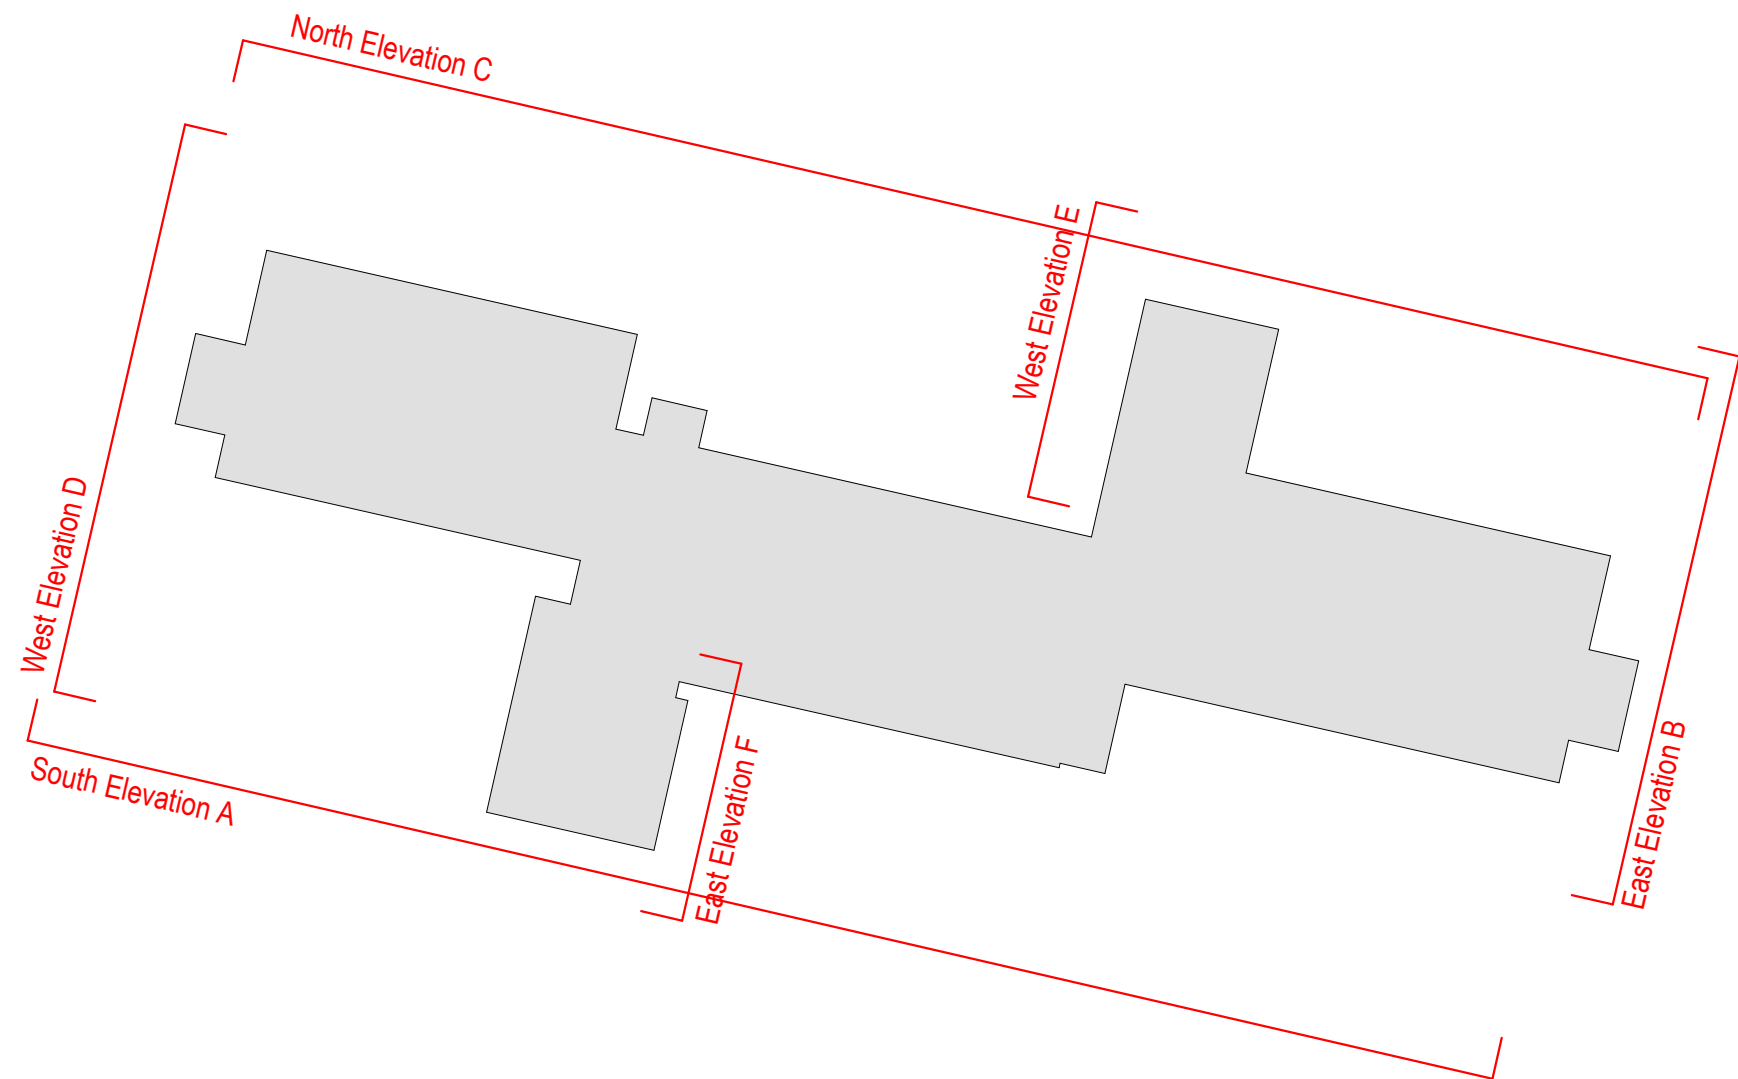

REV	DATE	REVISION NOTE	BY	CHECK
01	03.22	Non-material Amendment	JH	DG
02	06.21	Issued for Construction	JH	DG
03	02.21	TENDER ISSUE	JH	DG
04	12.11	Issue for tender estimate	JH	DG
05	11.20	Drawing Number updated, issued for information	JH	DG
06	09.20	Windows and bay wall cladding update to Client's comments	JH	DG
07	08.20	PLANNING ISSUE	JH	DG
08	04.20	SECOND ISSUE	RM	

elliswilliams
ARCHITECTS

Wellfield Chester Road Preston Brook WA7 3BA
T: +44 1928 752 200 E:info@ewa.co.uk

Wrexham_Llys y Mynydd

Proposed Elevations - Sheet 1

2594_10510

REV P8

STATUS | CONSTRUCTION

SCALE | As indicated

DRAWN BY | RM

DATE | 24.03.20

LYM- EWA- ZZ- ZZ- DR- A- 10510