




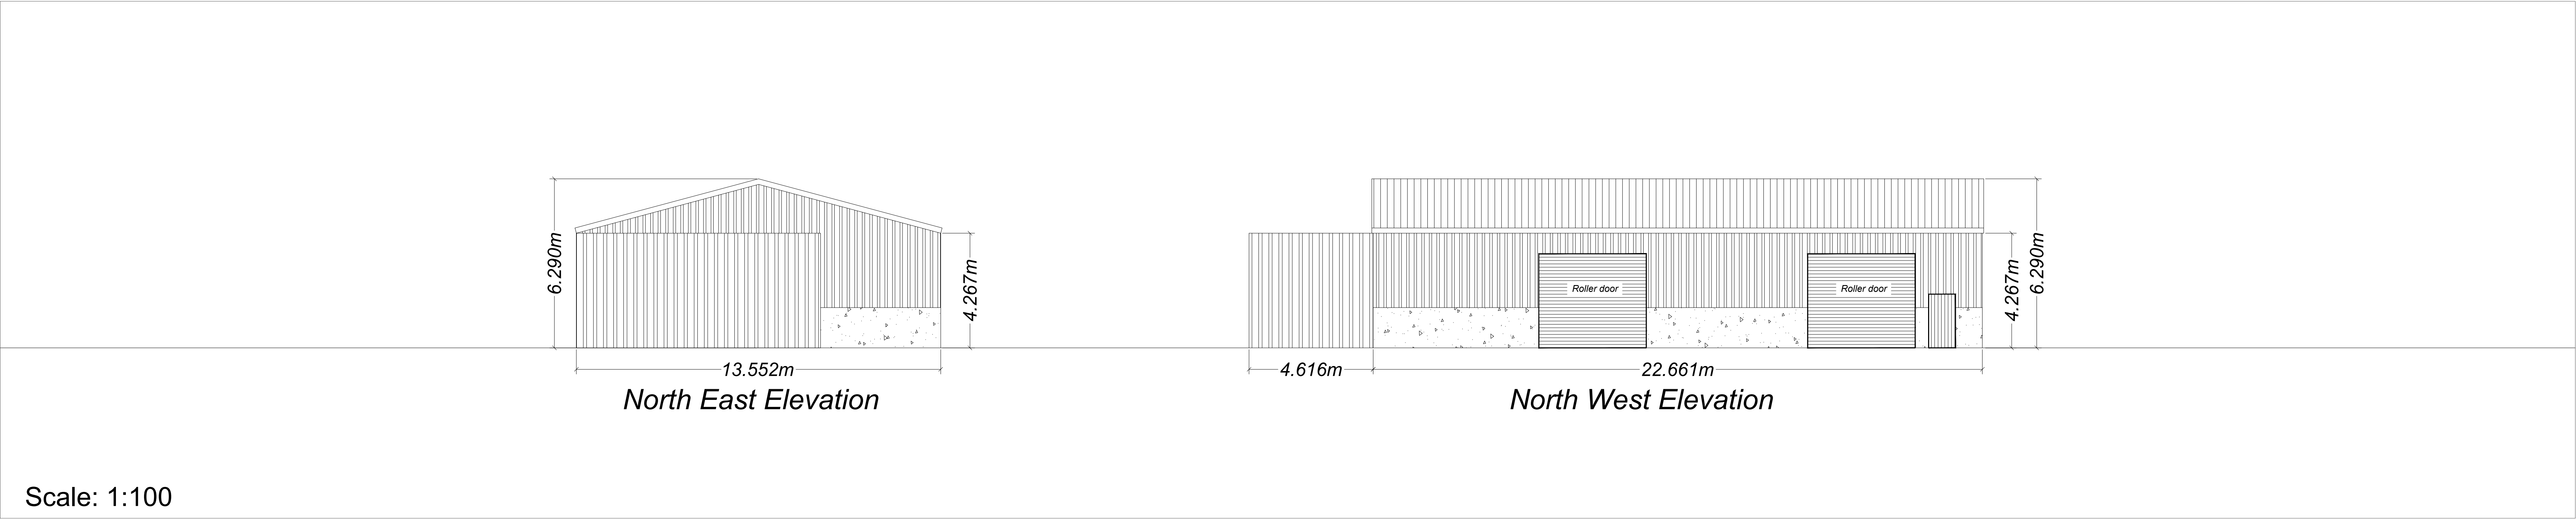

THIS DRAWING IS TO BE READ IN CONJUNCTION WITH ALL RELATED DRAWINGS. ALL DIMENSIONS MUST BE CHECKED AND VERIFIED ON SITE BEFORE COMMENCING ANY WORK OR PRODUCING SHOP DRAWINGS. THE ORIGINATOR SHOULD BE NOTIFIED IMMEDIATELY OF ANY DISCREPANCY. THIS DRAWING IS COPYRIGHT AND REMAINS THE PROPERTY ROGER PARRY & PARTNERS.

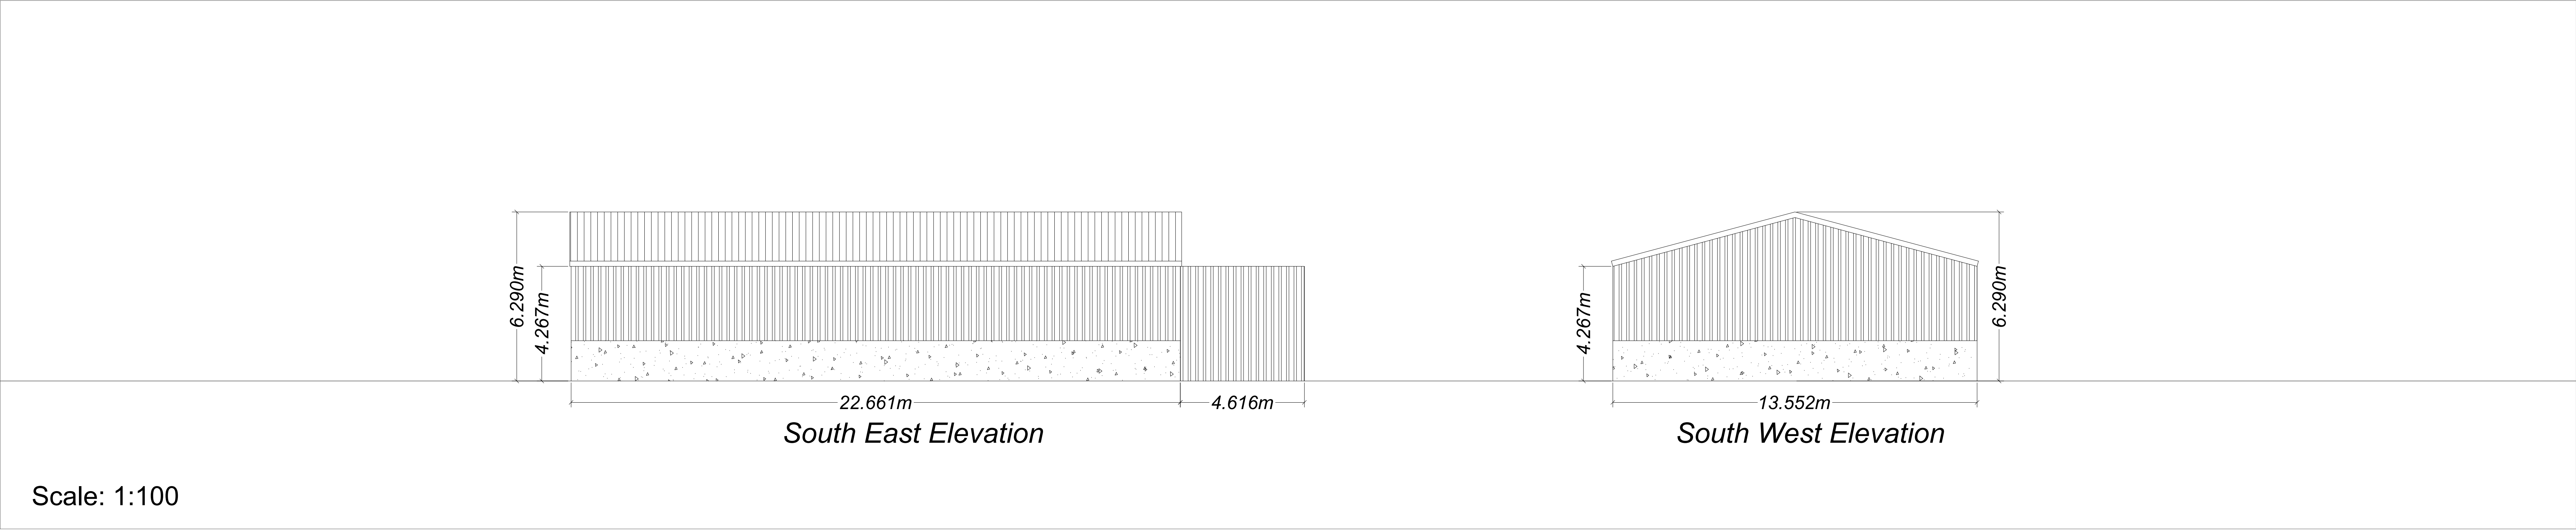

Rev	Description	Date	Dr by	App by
Original	by			

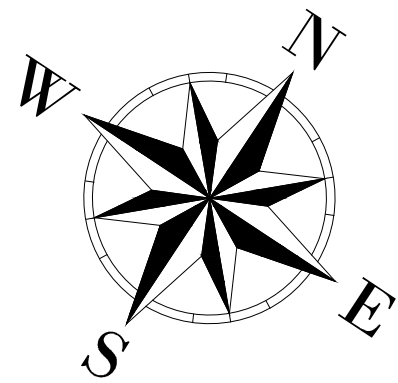

Residential - Agricultural - Commercial	
Job	Change of Use
Title	Existing Elevations & Floor Plan
Location	Old Farm Bowling Bank Wrexham Clwyd LL13 9RT
Client	R Williams
Scales	See Plan @ A0
Drawing No.	RJC-MZ712-04
Drawn by	AZ
Date 10/11/2021	
HOGSTOW HALL, MINSTERLEY SHREWSBURY, SHROPSHIRE, SY5 0HZ Tel: 01743 791336 Fax: 01743 792770 email: mail@rogerparry.net Web address: www.rogerparry.net Roger Parry & Partners LLP Partnership no OC12283 Registered Office: Hogstow Hall, Minsterley, Shrewsbury, SY5 0HZ A list of members of the LLP is available at the above address.	