



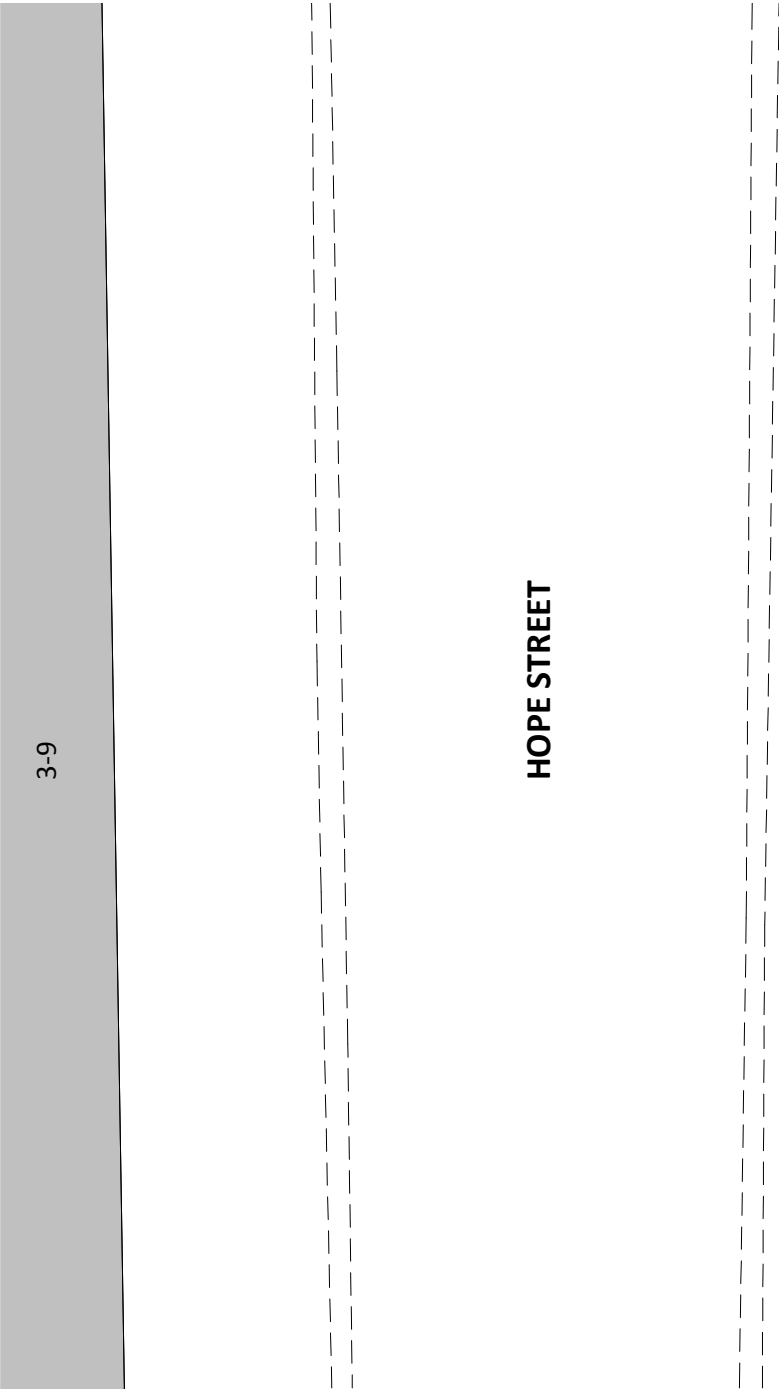

EXISTING SITE PLAN

SCALE: 1 : 100

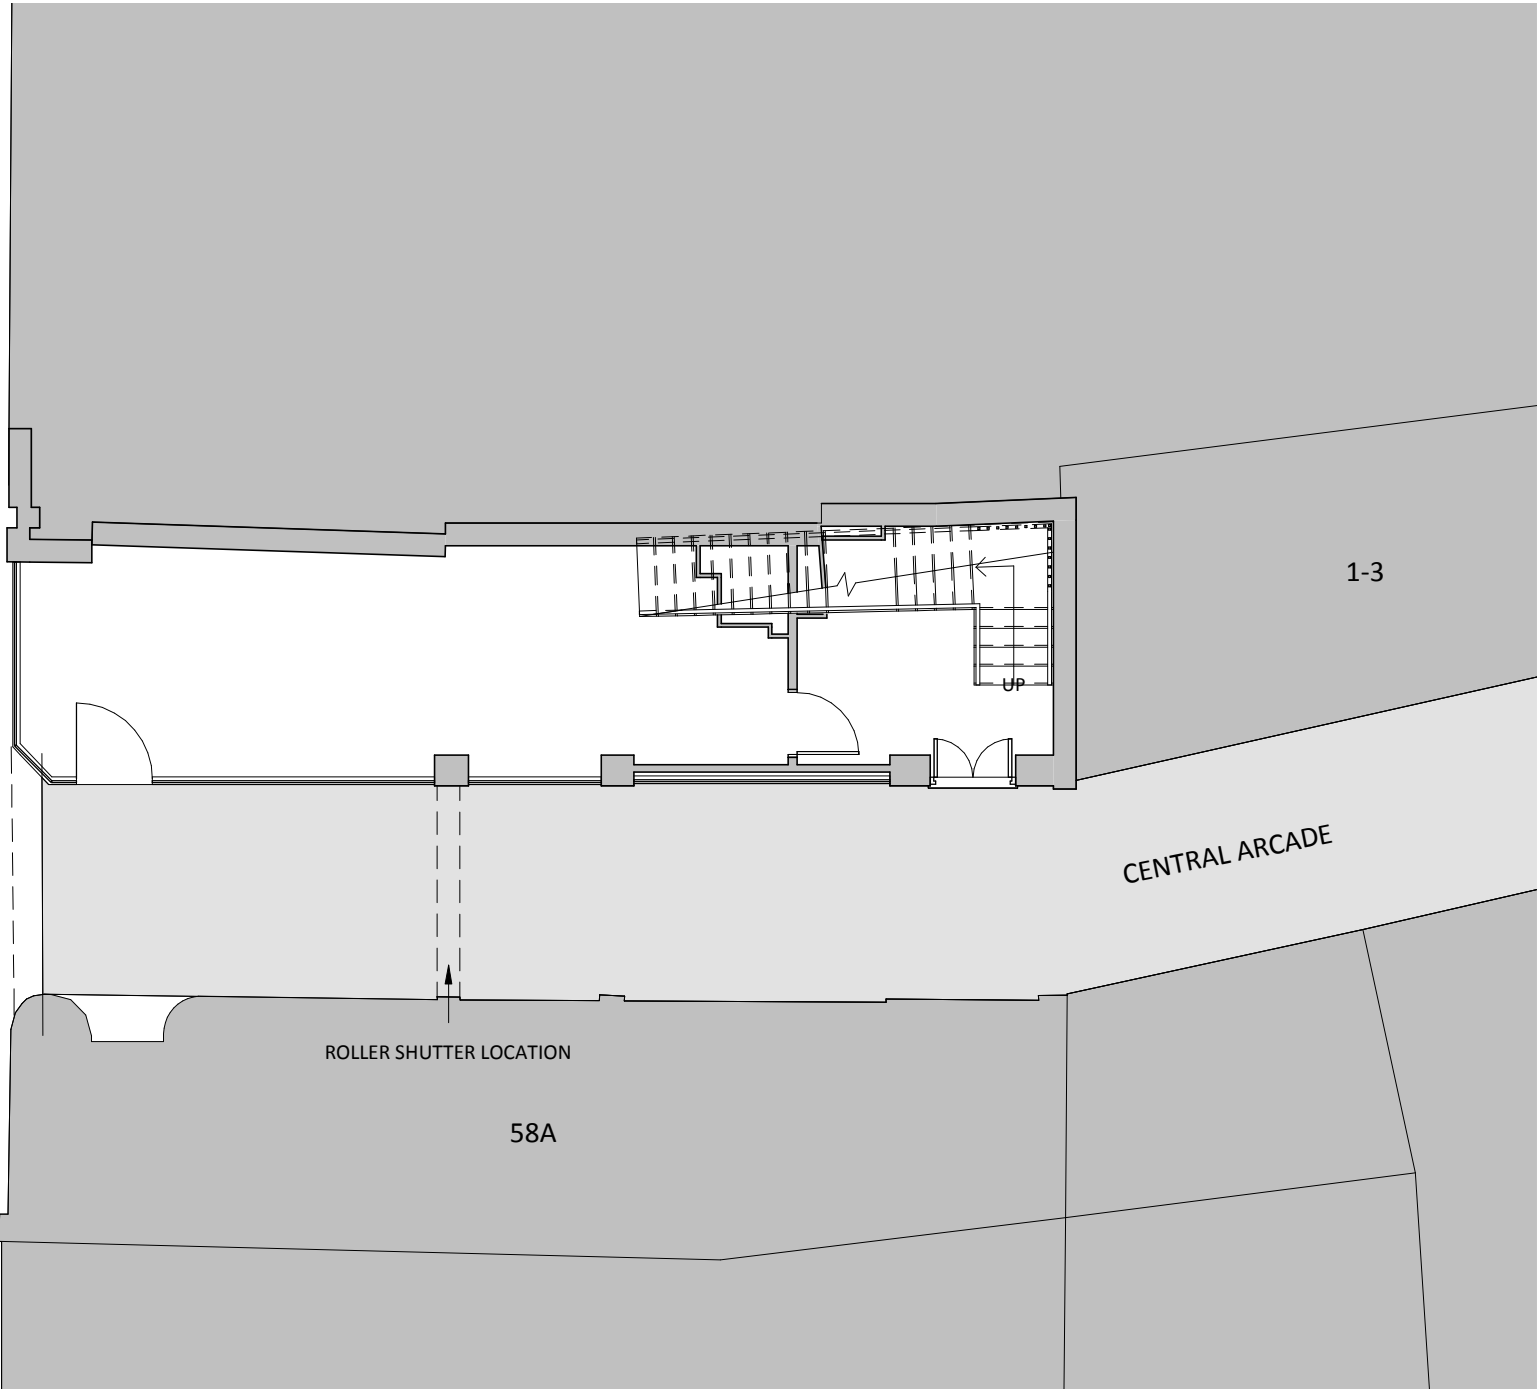

--	--	--	--

REV	DESCRIPTION	DATE	BY
-----	-------------	------	----

THIS DRAWING IS THE COPYRIGHT OF AINSLEY GOMMON ARCHITECTS. CHECK ALL DIMENSIONS ON SITE. DISCREPANCIES TO BE NOTIFIED TO ARCHITECT. ELEMENTS OF STRUCTURE SHOWN ARE INDICATIVE AND FOR GUIDANCE. FINAL DESIGN TO BE AS STRUCTURAL ENGINEERS DETAILS AND SPECIFICATION.

PROJECT
58 HOPE STREET,
WREXHAM
for JULIE ROWLANDS AND
DERI ROWLANDS

DRAWING TITLE
EXISTING SITE PLAN

SCALE	DATE	DRAWN	CHECKED
1 : 100 @A3	NOV 21	NM	TM

DRAWING STATUS	PLANNING
----------------	----------

JOB No	DRAWING No	REVISION
2142	002	



1 PRICE STREET, HAMILTON SQUARE, BIRKENHEAD, MERSEYSIDE, CH41 6JN
Tel: 0151 647 5511 | birkenhead@agarchitects.co.uk | www.agarchitects.co.uk