


Ground floor plan 1:50

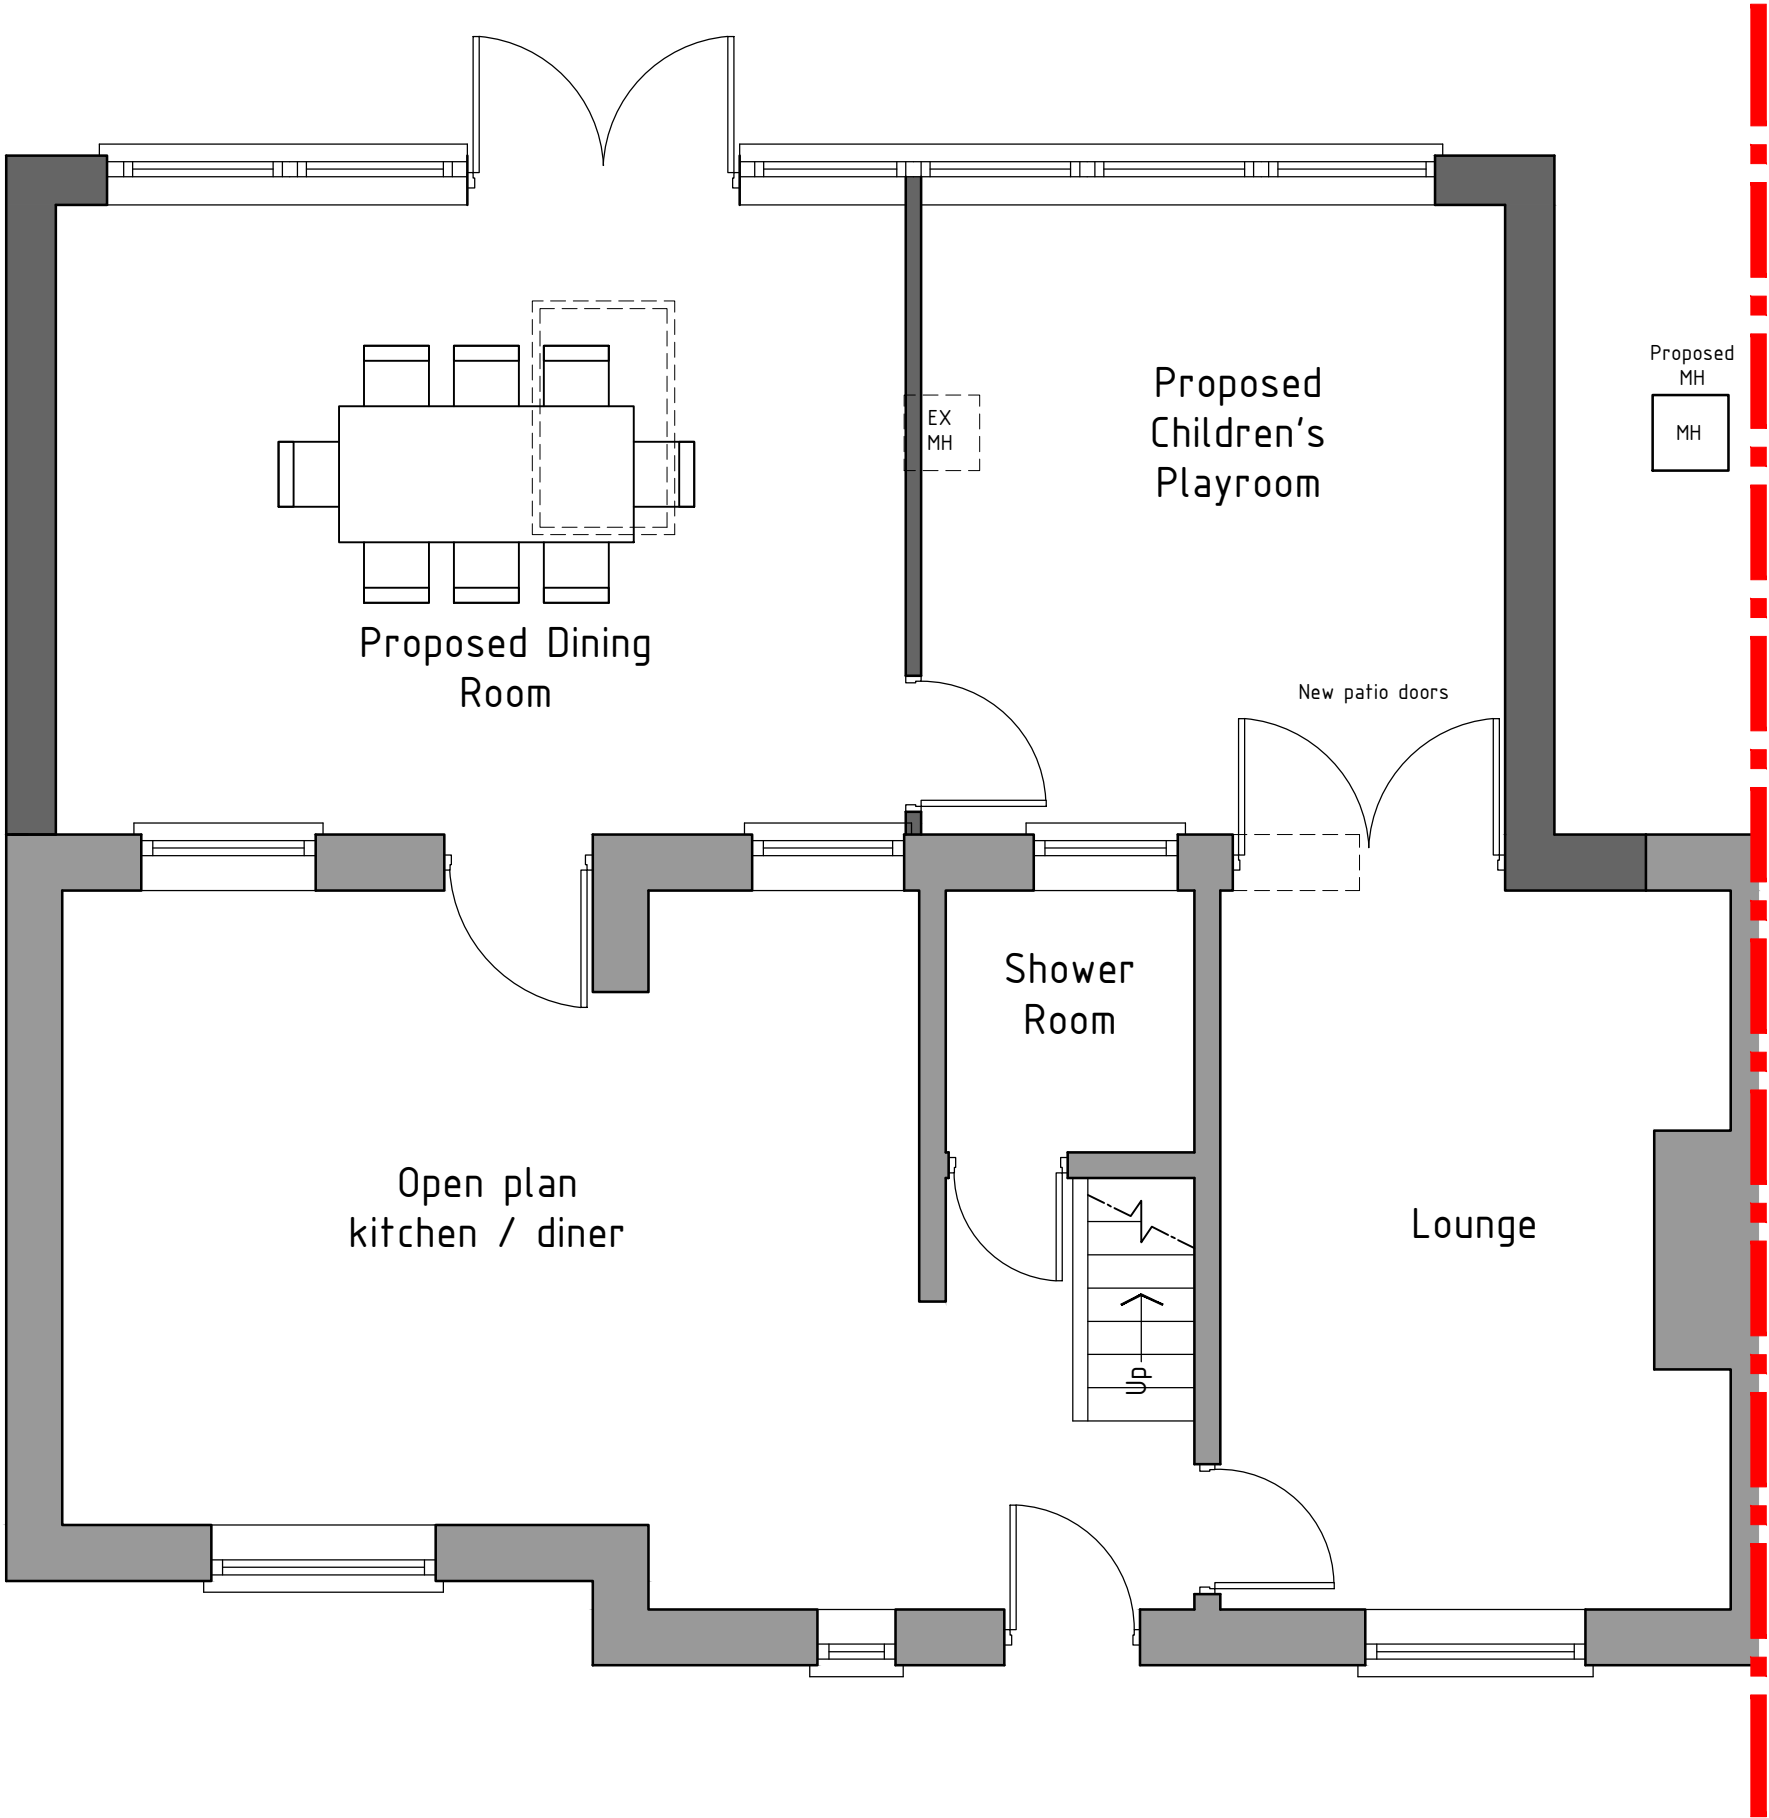

HDS ARCHITECTURAL SERVICES
HDS Architectural Services, The Foundry,
15 Yorke Street, Wrexham
LL13 8LW
Tel (01978) 345250
www.hdsarchitectural.co.uk

Project; 1 Maes Enion, Rhos, Wrexham, LL14 2LW	
Title; Floor Plans as Proposed	Scale (A3); 1:50
Dwg No; ME/PD/03	Date; April 2021
Revision; REV A - drawing amended to clients request (25-08-21).	