



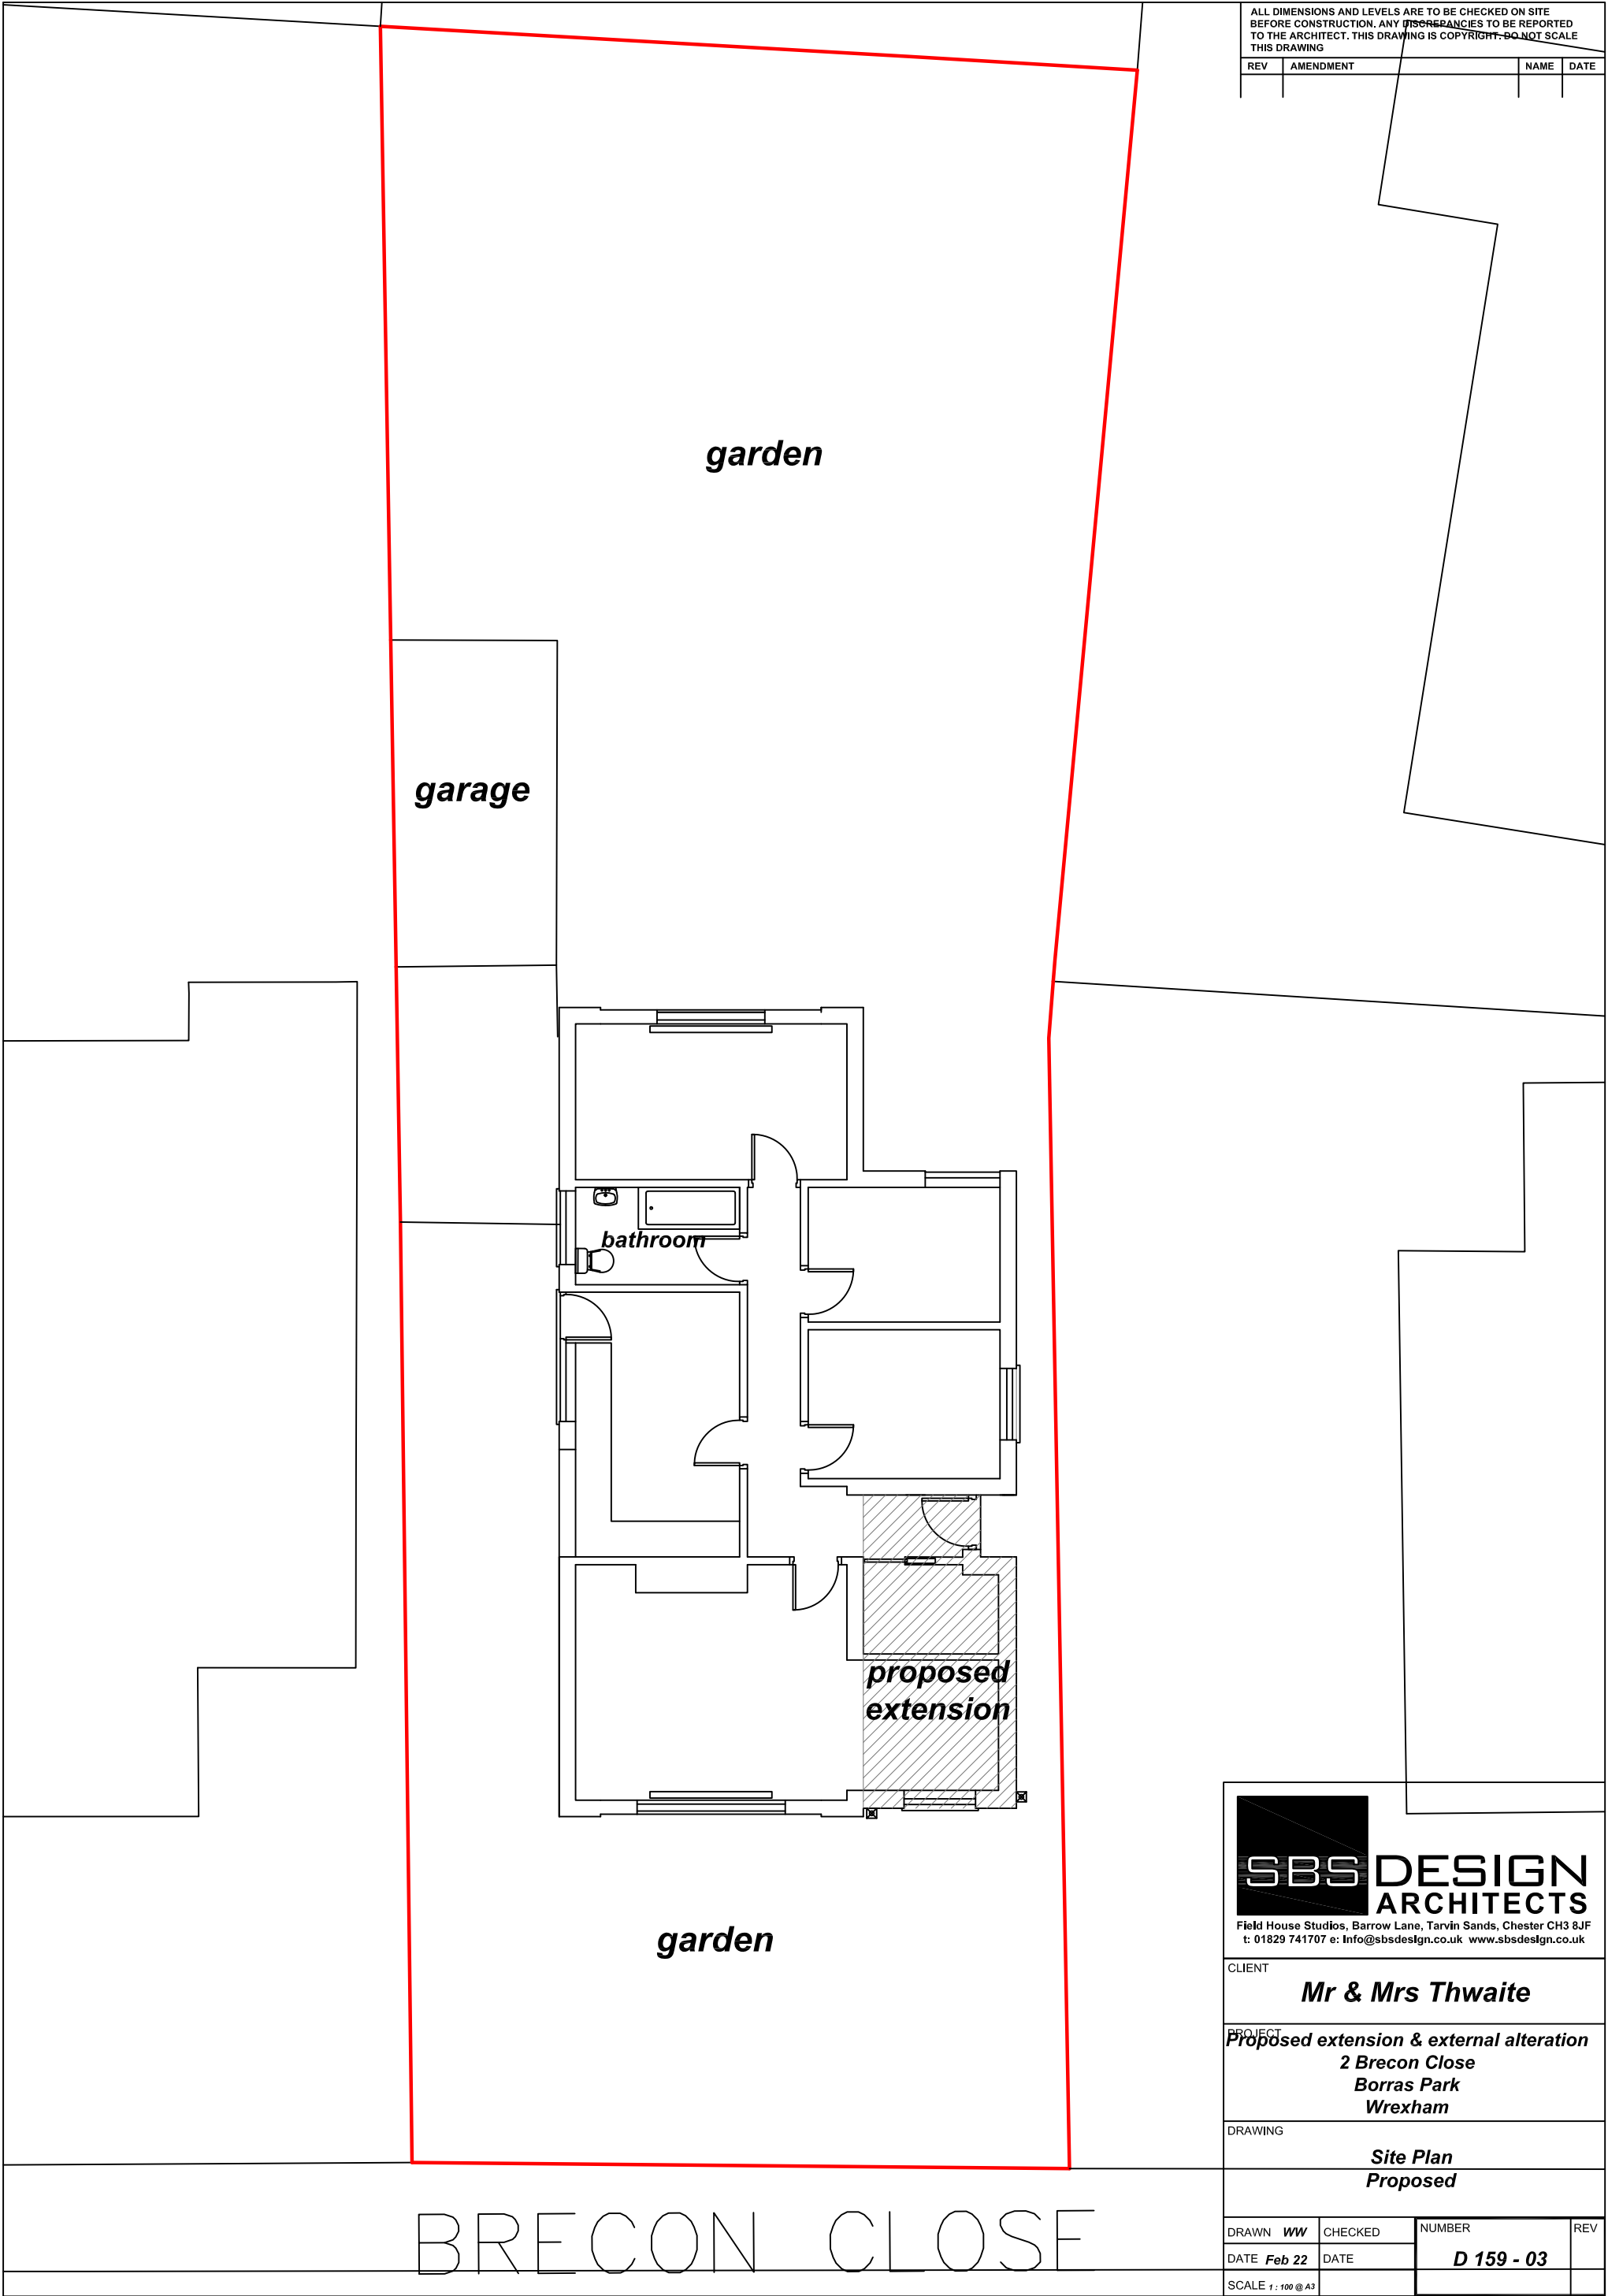

ALL DIMENSIONS AND LEVELS ARE TO BE CHECKED ON SITE BEFORE CONSTRUCTION. ANY DISCREPANCIES TO BE REPORTED TO THE ARCHITECT. THIS DRAWING IS COPYRIGHT © 2022. DO NOT SCALE THIS DRAWING

REV	AMENDMENT	NAME	DATE

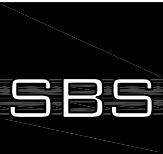

SBS DESIGN
ARCHITECTS

Field House Studios, Barrow Lane, Tarvin Sands, Chester CH3 8JF
t: 01829 741707 e: Info@sbsdesign.co.uk www.sbsdesign.co.uk

CLIENT

Mr & Mrs Thwaite

PROJECT

Proposed extension & external alteration
2 Brecon Close
Borras Park
Wrexham

DRAWING

Site Plan
Proposed

DRAWN WW	CHECKED	NUMBER	REV
DATE Feb 22	DATE	D 159 - 03	
SCALE 1 : 100 @ A3			