


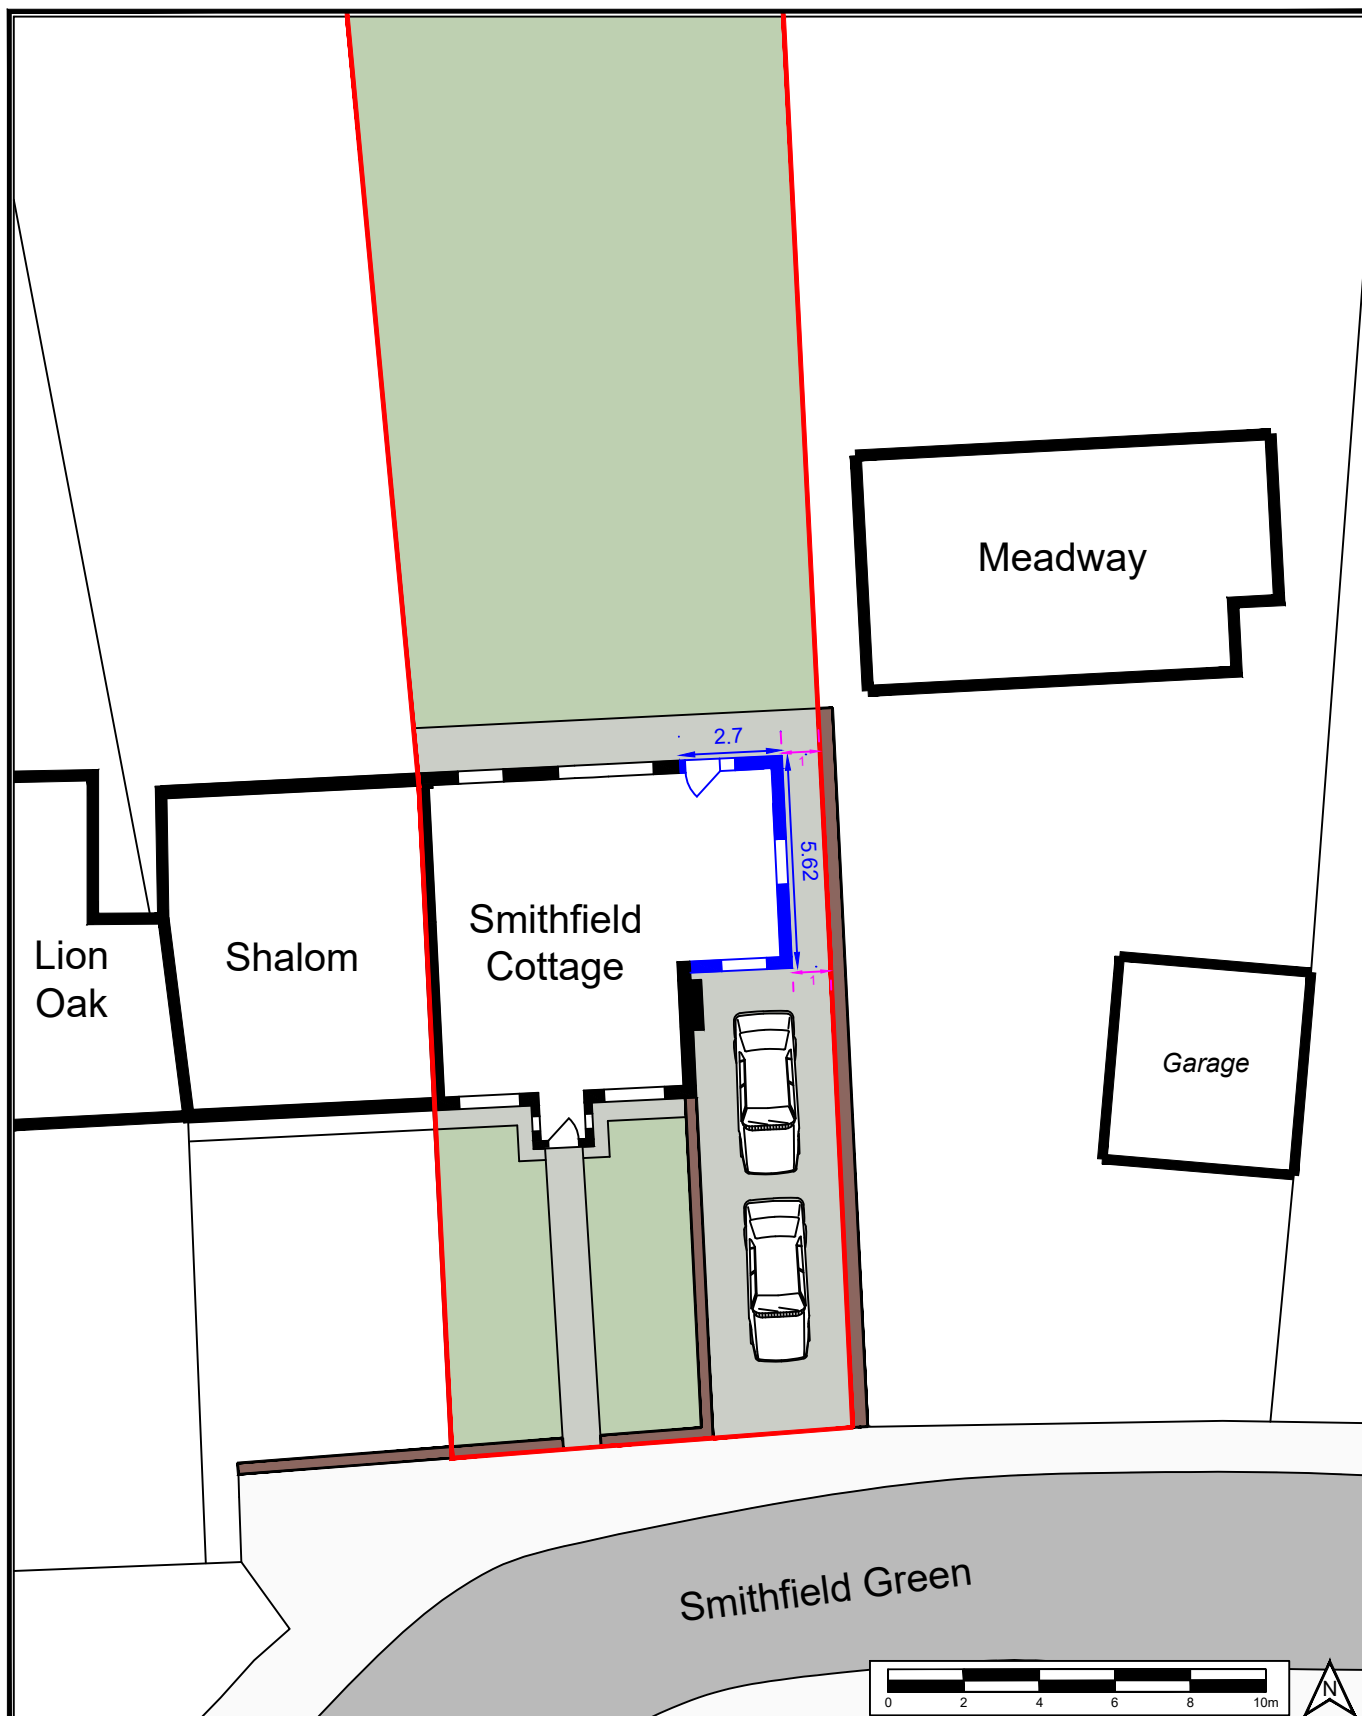

© Crown copyright. All rights reserved. 2021. Licence number 0100031673

- Application Site
- Proposed Extension

Figure 3: Site Plan (Proposed)

Scale: 1:200 @ A4