


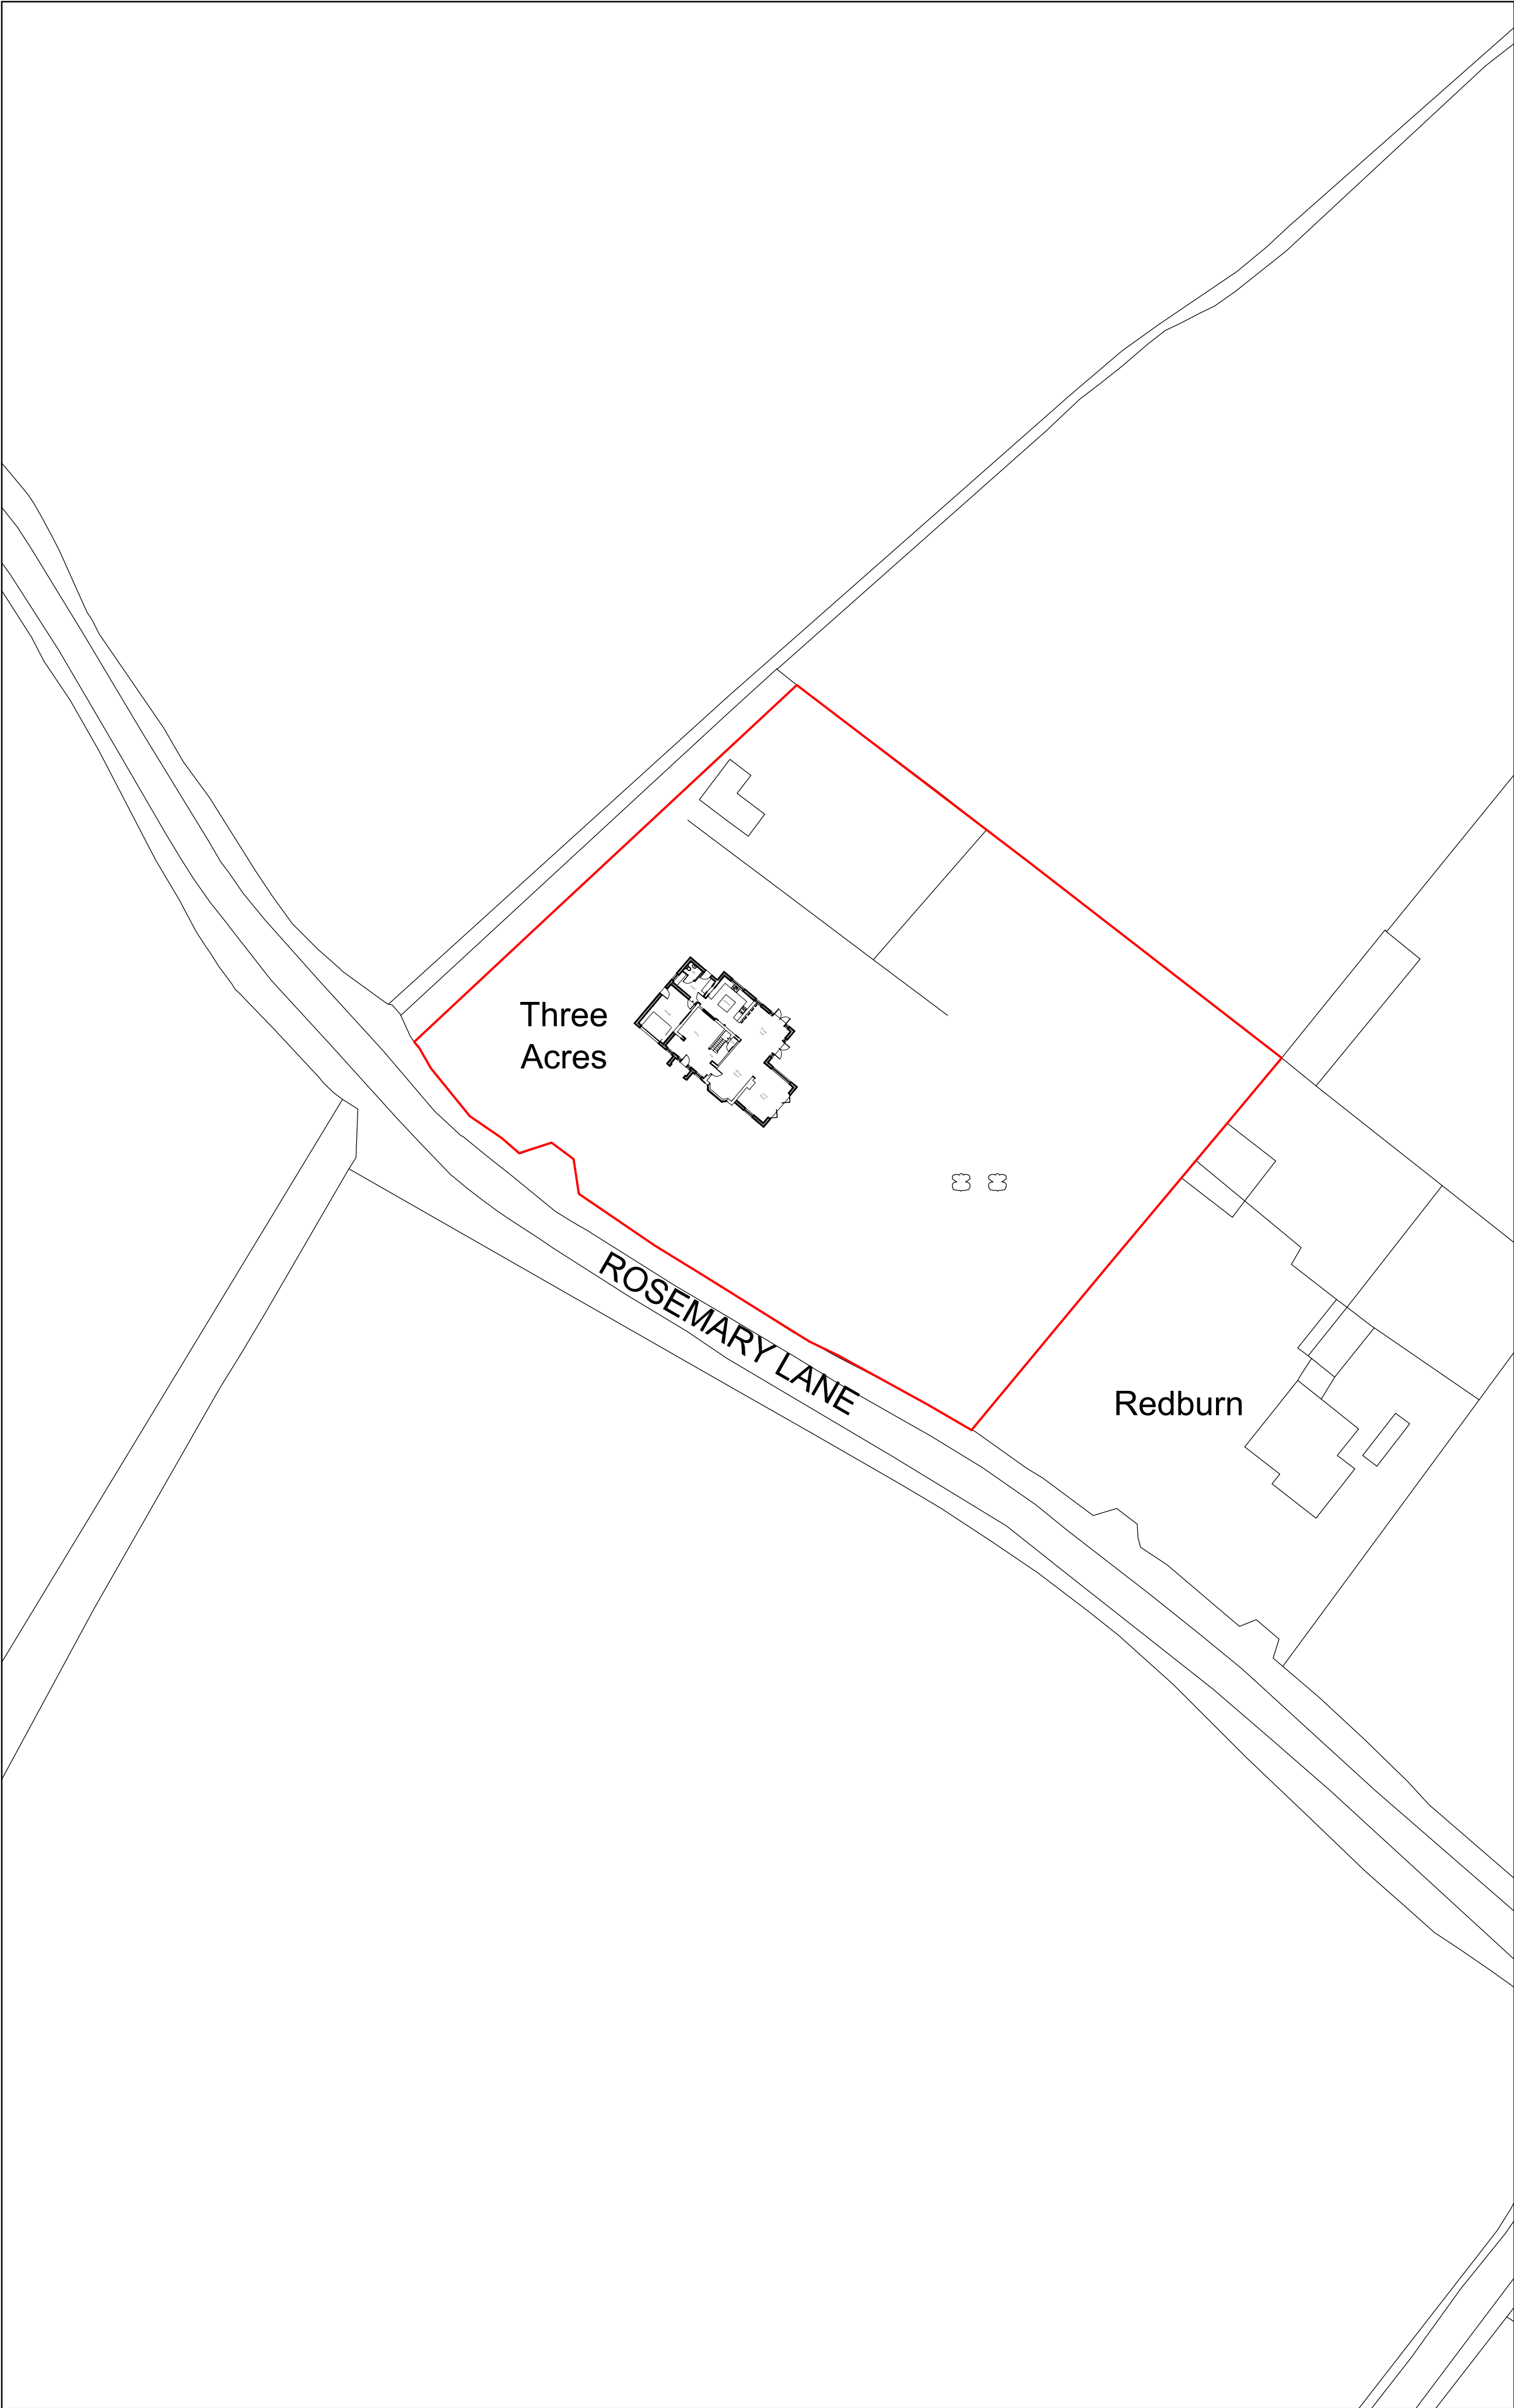

A	01/22	Design Amends	DJE
Rev	Date	Detail	Initial

Project:
Proposed Alterations at
Three Acres,
Rosemary Lane, Burton,
LL12 0LA.

Title:	Scale: (A1)
Elevations &	1:100 &
Site Plan	1:500

Drawn By: E.M.Jackson	Date: June 2021
--------------------------	--------------------

Drawing No: J124/016	Sheet: 4 of 4
-------------------------	------------------