

- 1 no. painted timber panel door with upper double glazed panels in timber frame.
- New windows to comprise slim profile sealed double glazed units in paint finished treated softwood frames, with hardwood sills. Dimensions to match existing windows.
- Window Type 1 - 1 no. painted timber casement window with 2 no. top hung opening lights.
- Window Type 2 - 2 no. painted timber casement window with 2 no. top hung opening lights.
- Window Type 3 - 1 no. painted timber window - fixed light.
- Minimum U-value to be 1.5w/m2K.
- Windows to include locking ironmongery and 100mm restrictors to large opening lights.
- Frames to include concealed trickle vent.
- Colour matched silicon sealant to be applied to the full perimeter internally and externally.

REV. DESCRIPTION | DRAWN BY | CHECKED BY | APPROVED BY | DATE
RIBA PLAN OF WORK 2013 WORKSTAGE LEVEL OF MODEL DEFINITION (LOD)

PURPOSE OF ISSUE - SUITABLE FOR ... BS1192 STATUS

lawray architects
penseiri

CARDIFF 029 2052 8140
LONDON 0207 138 3560
WREXHAM 01978 357 887
www.lawray.co.uk

CLIENT
Wrexham County Borough Council - Voids and Decants

PROJECT TITLE
Dispensary Row

DRAWING TITLE
Proposed External Window & Door Details


PROJECT No 19624 SCALE @ A1
As indicated

DRAWING No	1192	Project	Originator	Volume	Level	Type	Role	Number	REVISION
19624	1192	Project	Originator	Volume	Level	Type	Role	Number	
19624	1192	Project	Originator	Volume	Level	Type	Role	Number	
DO NOT SCALE Any discrepancy or query concerning this drawing should be referred to the Architect.
Copyright © LAWRAY LIMITED
Registered Office: Greenmeadow Springs, 1 Cae Gwynn, Tonypandy, CARDIFF CF15 7AB
Reg. Co. No. 2724178. VAT Reg. No. 134 2146 06




1 Proposed - North Elevation.
1:50

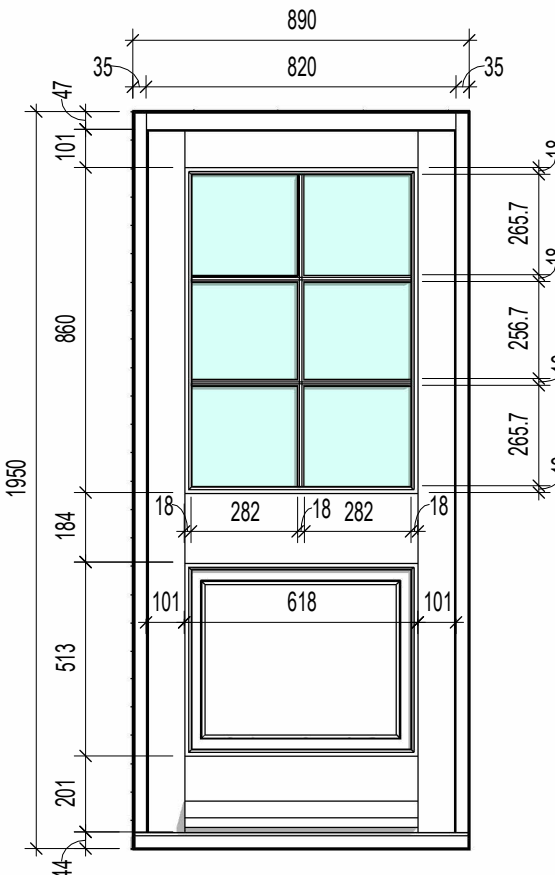


2 Proposed Timber Door
1:20

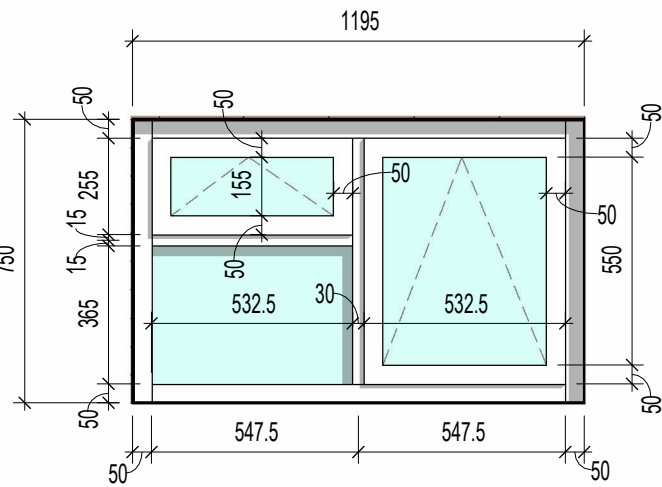


4 Proposed - Window Type 2
1:20

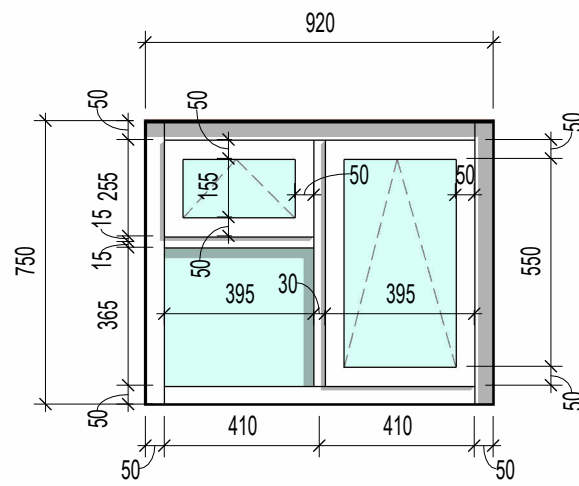


3 Proposed - Window Type 1
1:20

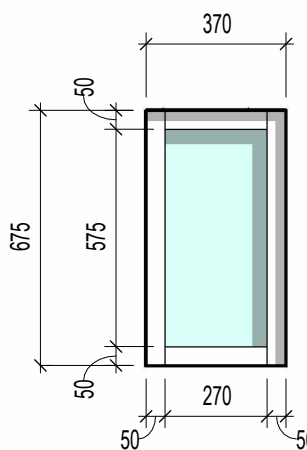


5 Proposed - Window Type 3
1:20

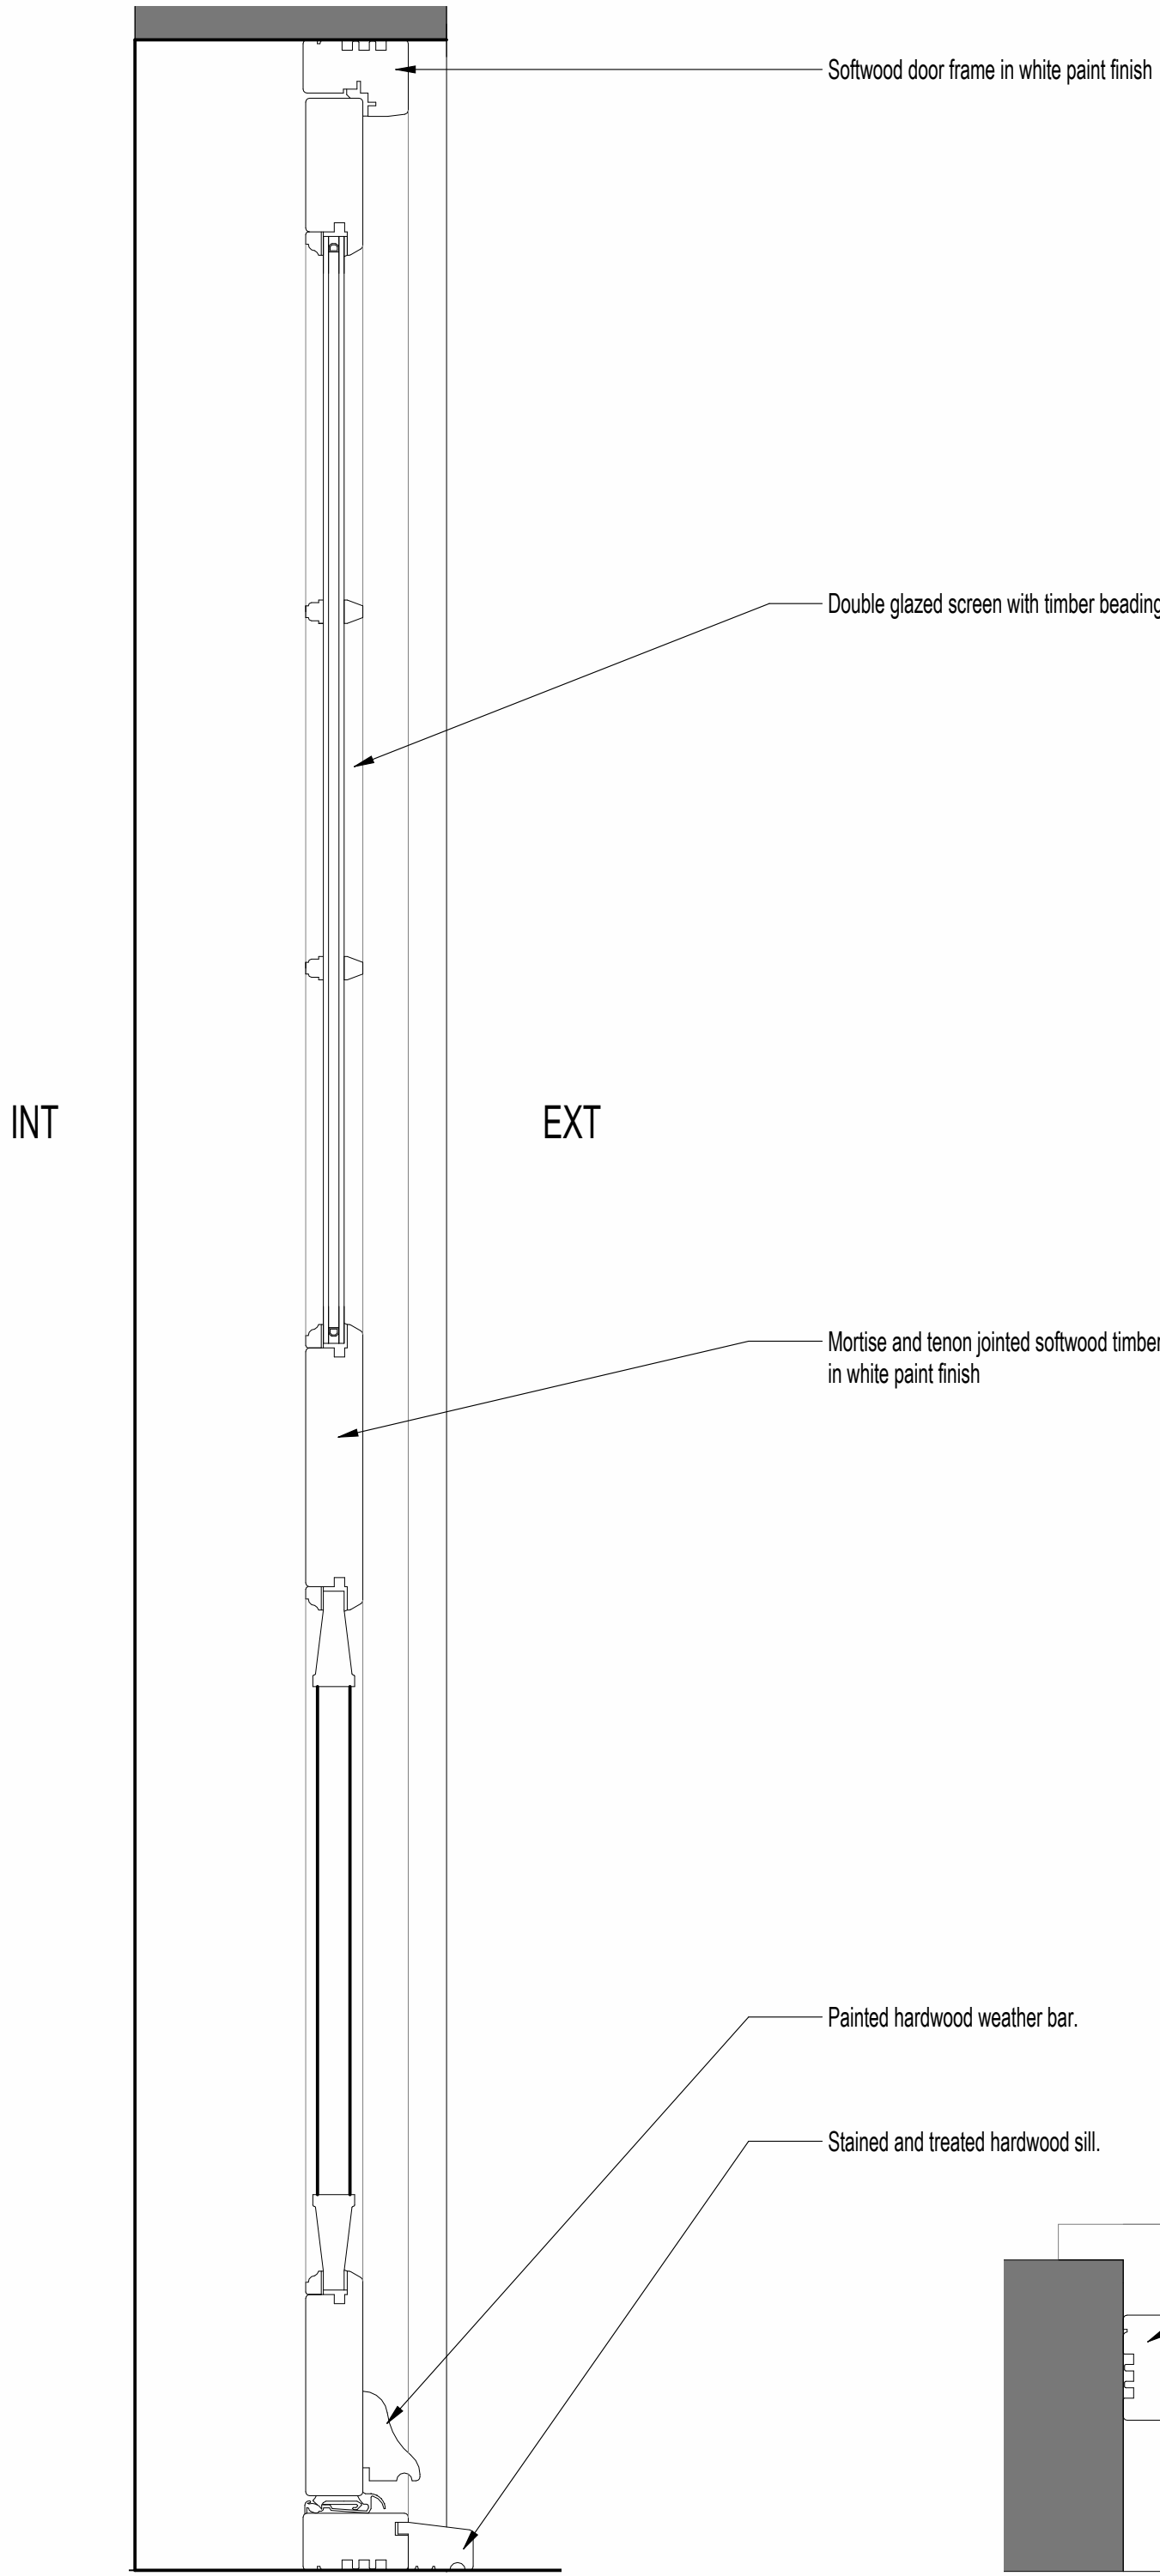

6 Timber Door Section 1
1:5

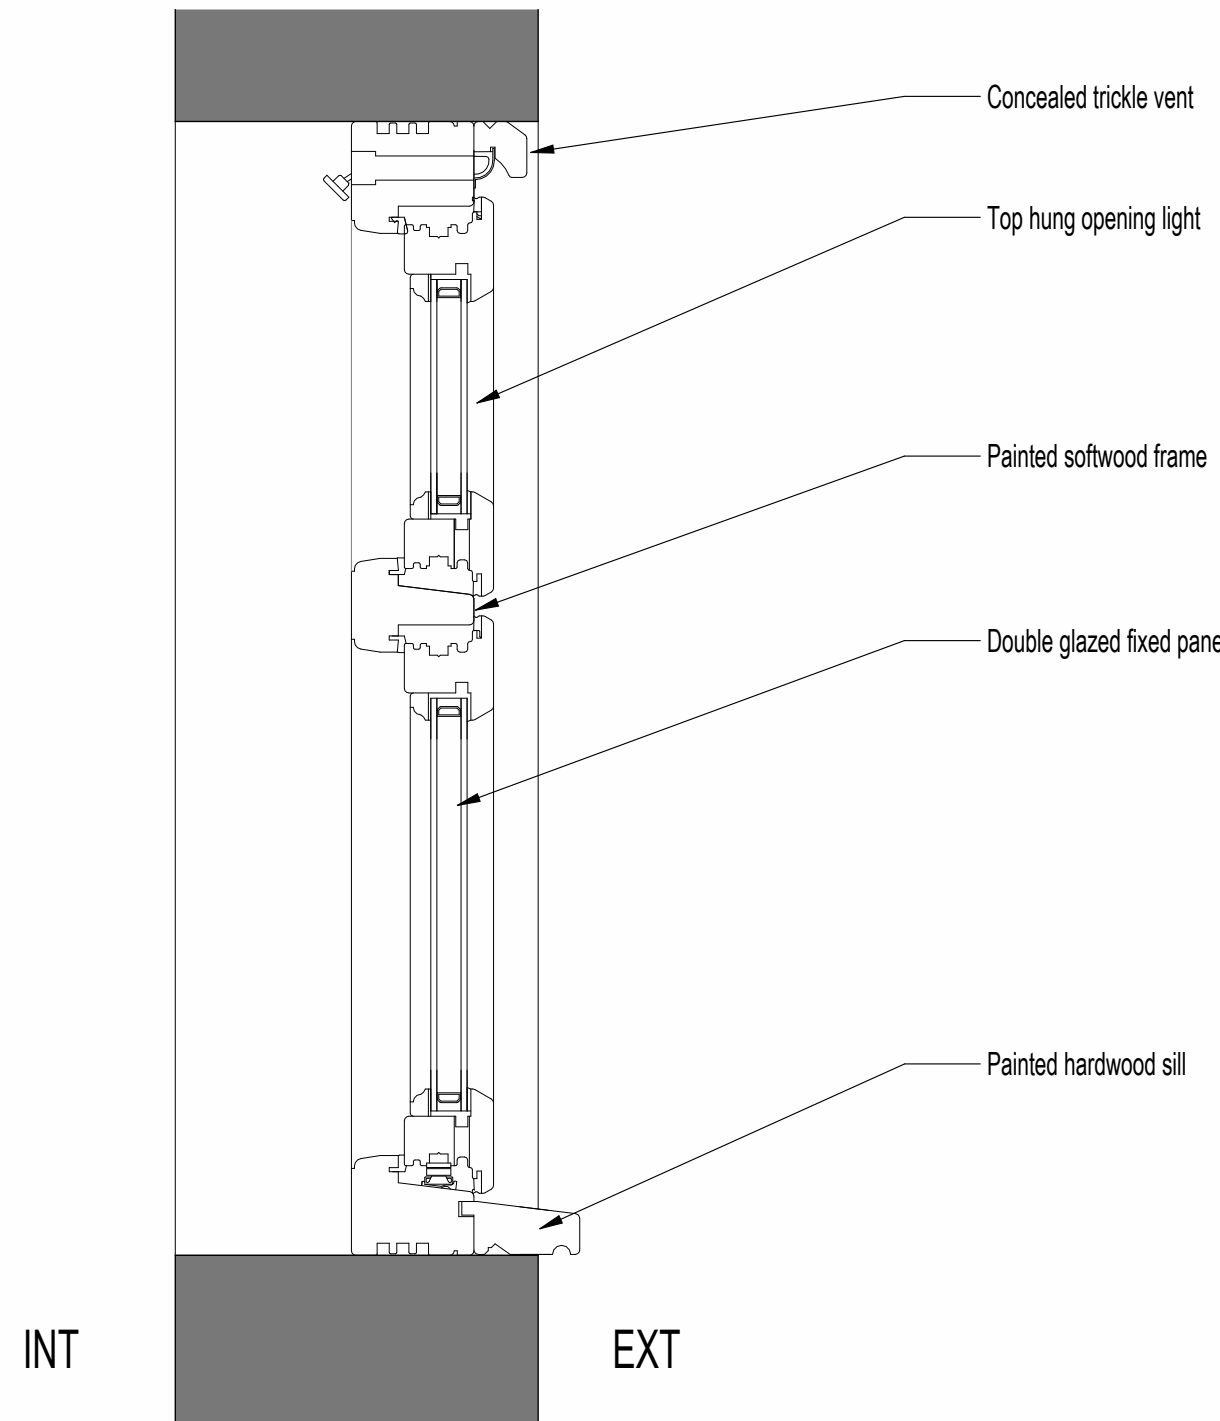

7 Window Type 1 & 2 Section
1:5

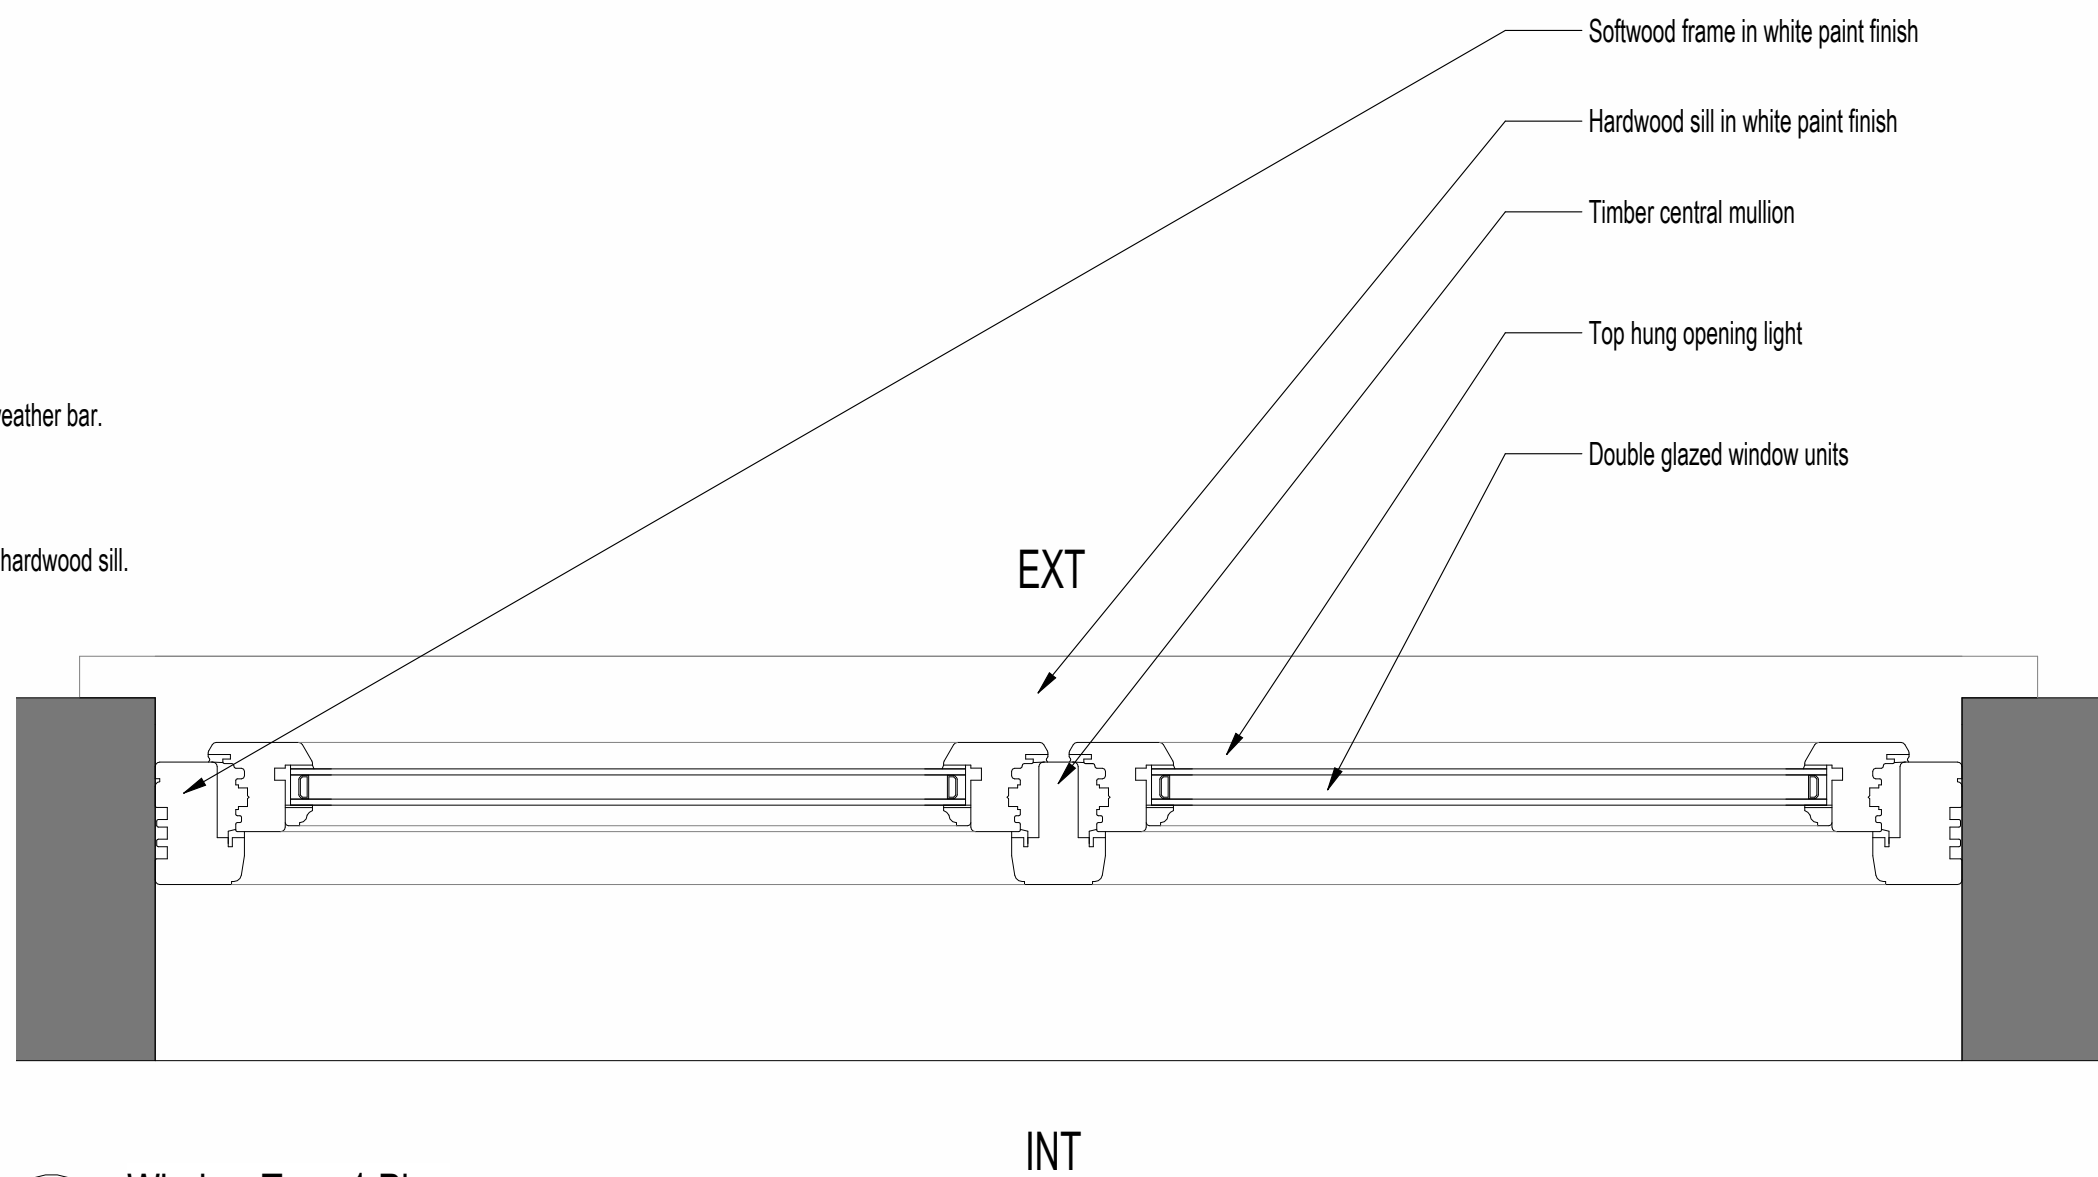

8 Window Type 1 Plan
1:5