



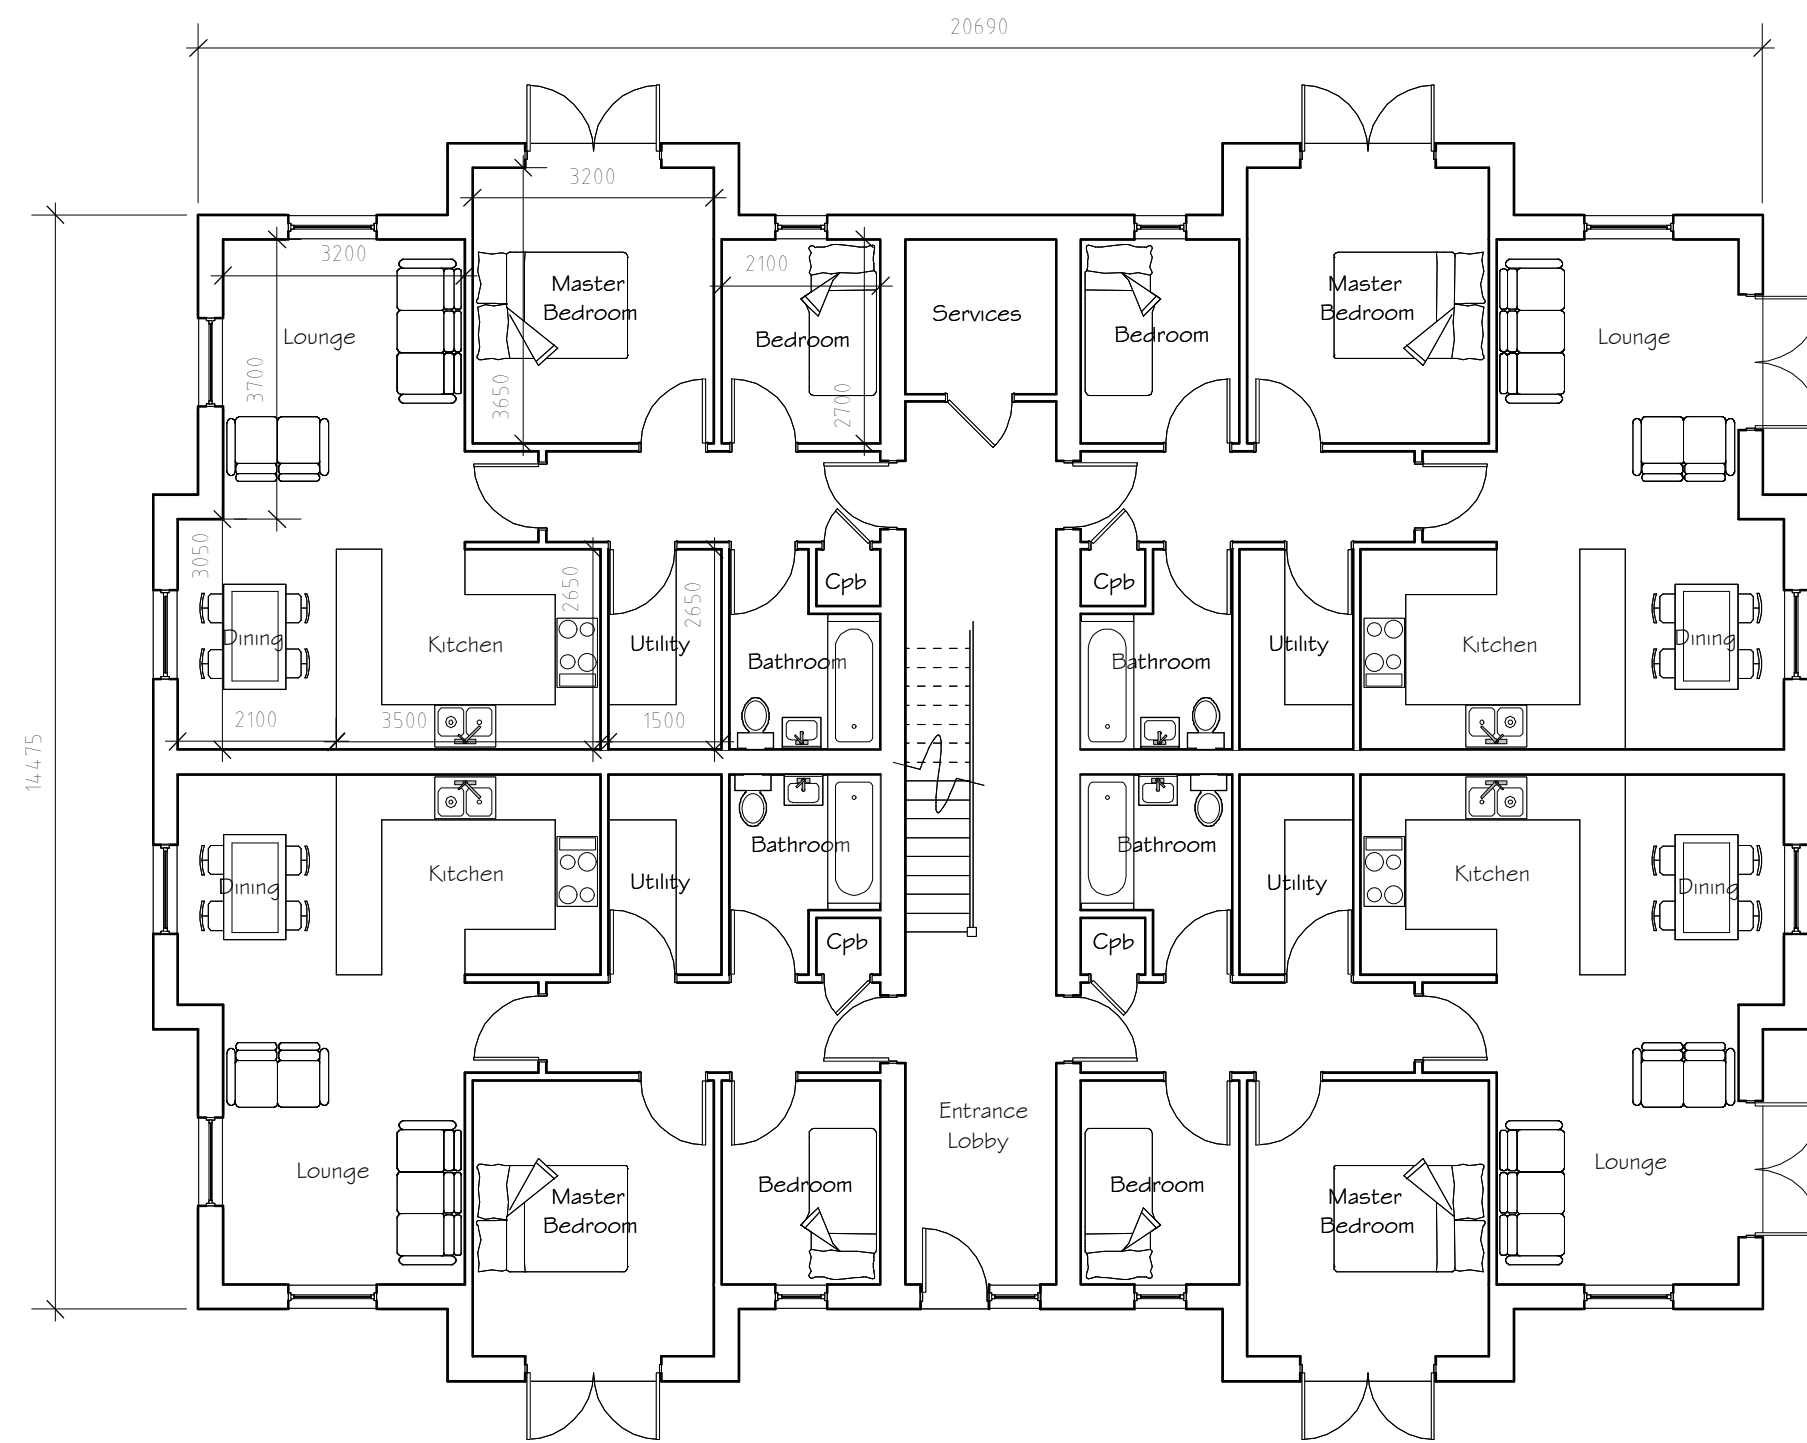

Ground Floor Plan

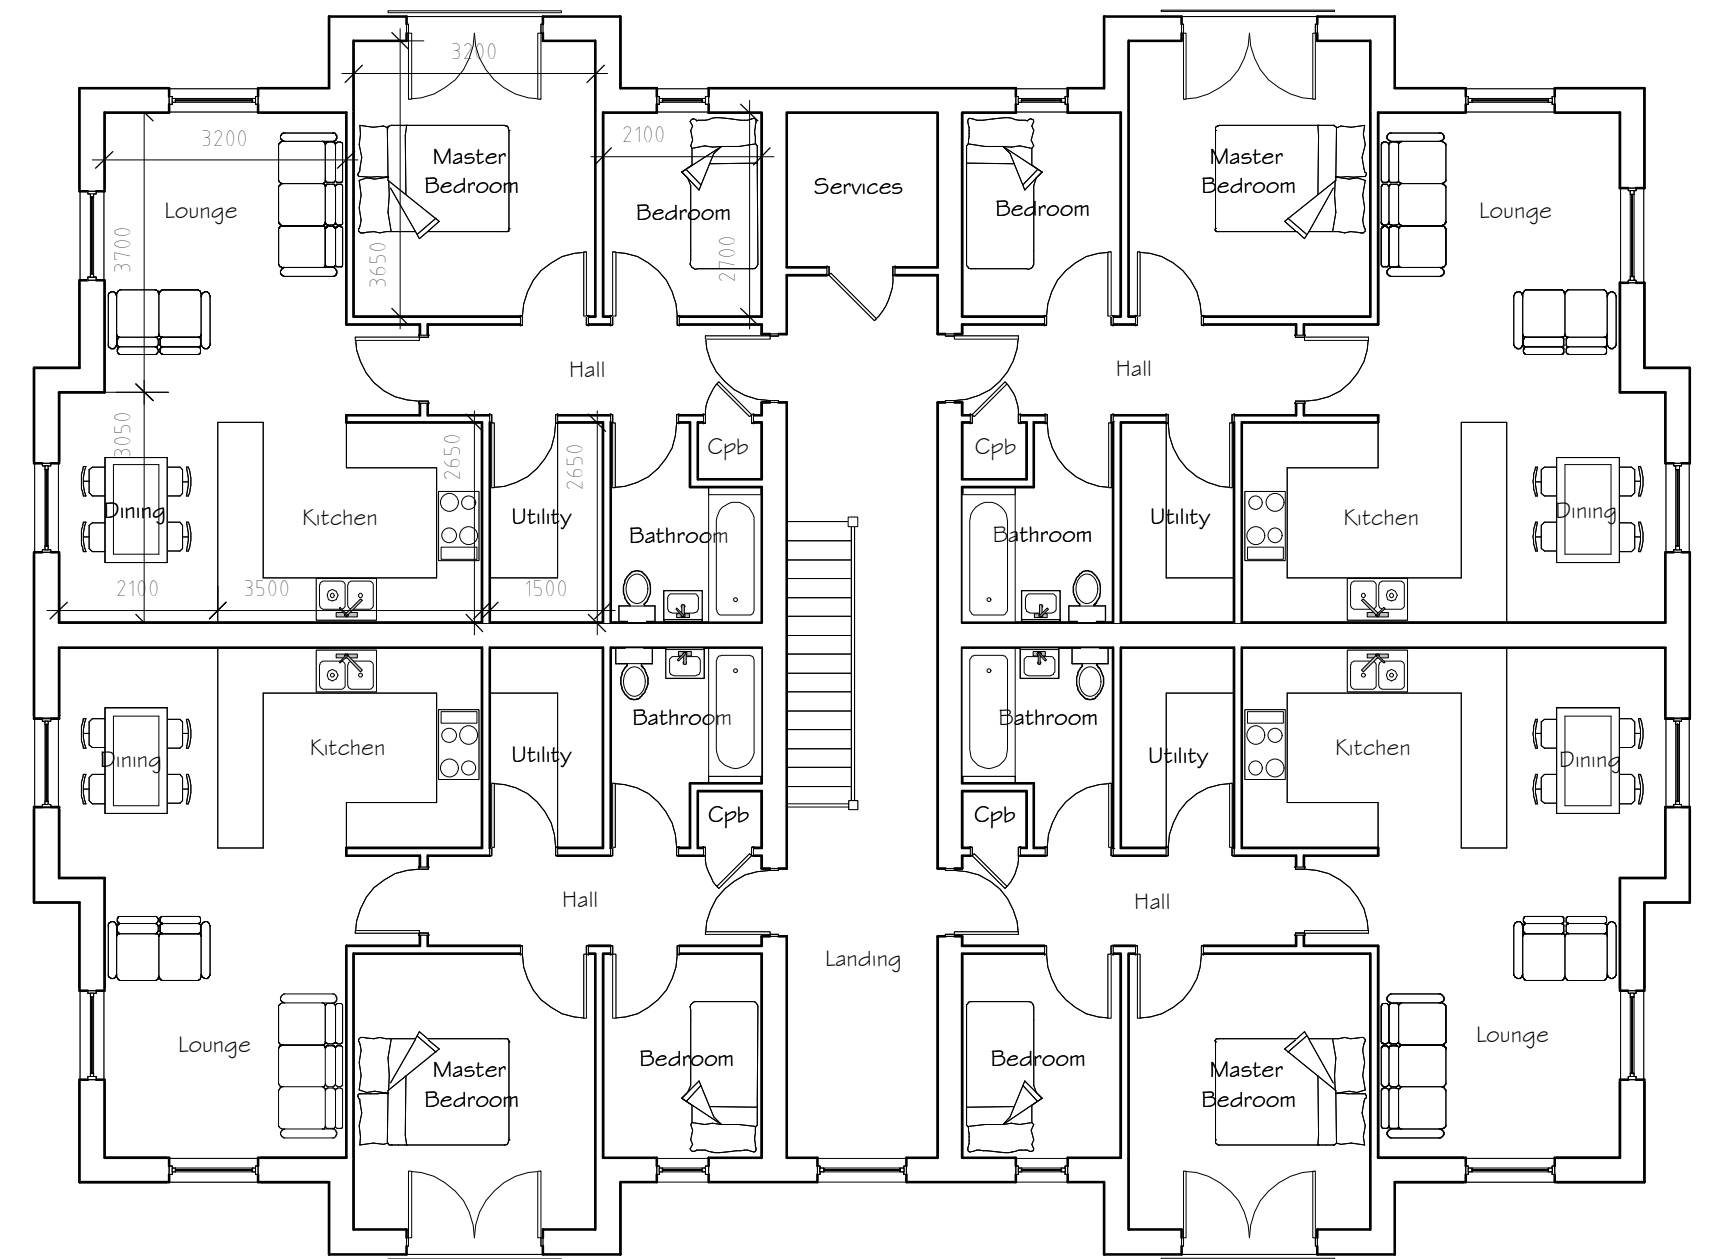

First Floor Plan

Rev	Date	Detail	Initial

Project:
8 No Residential Apartments
on land at 2, Belgrave Road,
Wrexham

Title: Planning Floor Plans	Scale: (A2) 1:100
--------------------------------	----------------------

Drawn By: S Hatherall	Date: Nov 2021
--------------------------	-------------------

Drawing No: J170/003	Sheet: 1 of 2
-------------------------	------------------

blueprint
architectural services

LABC partner
Office 3K4,
Redwither Business Tower,
Wrexham. LL13 9XT
Tel: 01978 356500
www.blueprintarchitectural.com
© copyright all rights reserved