


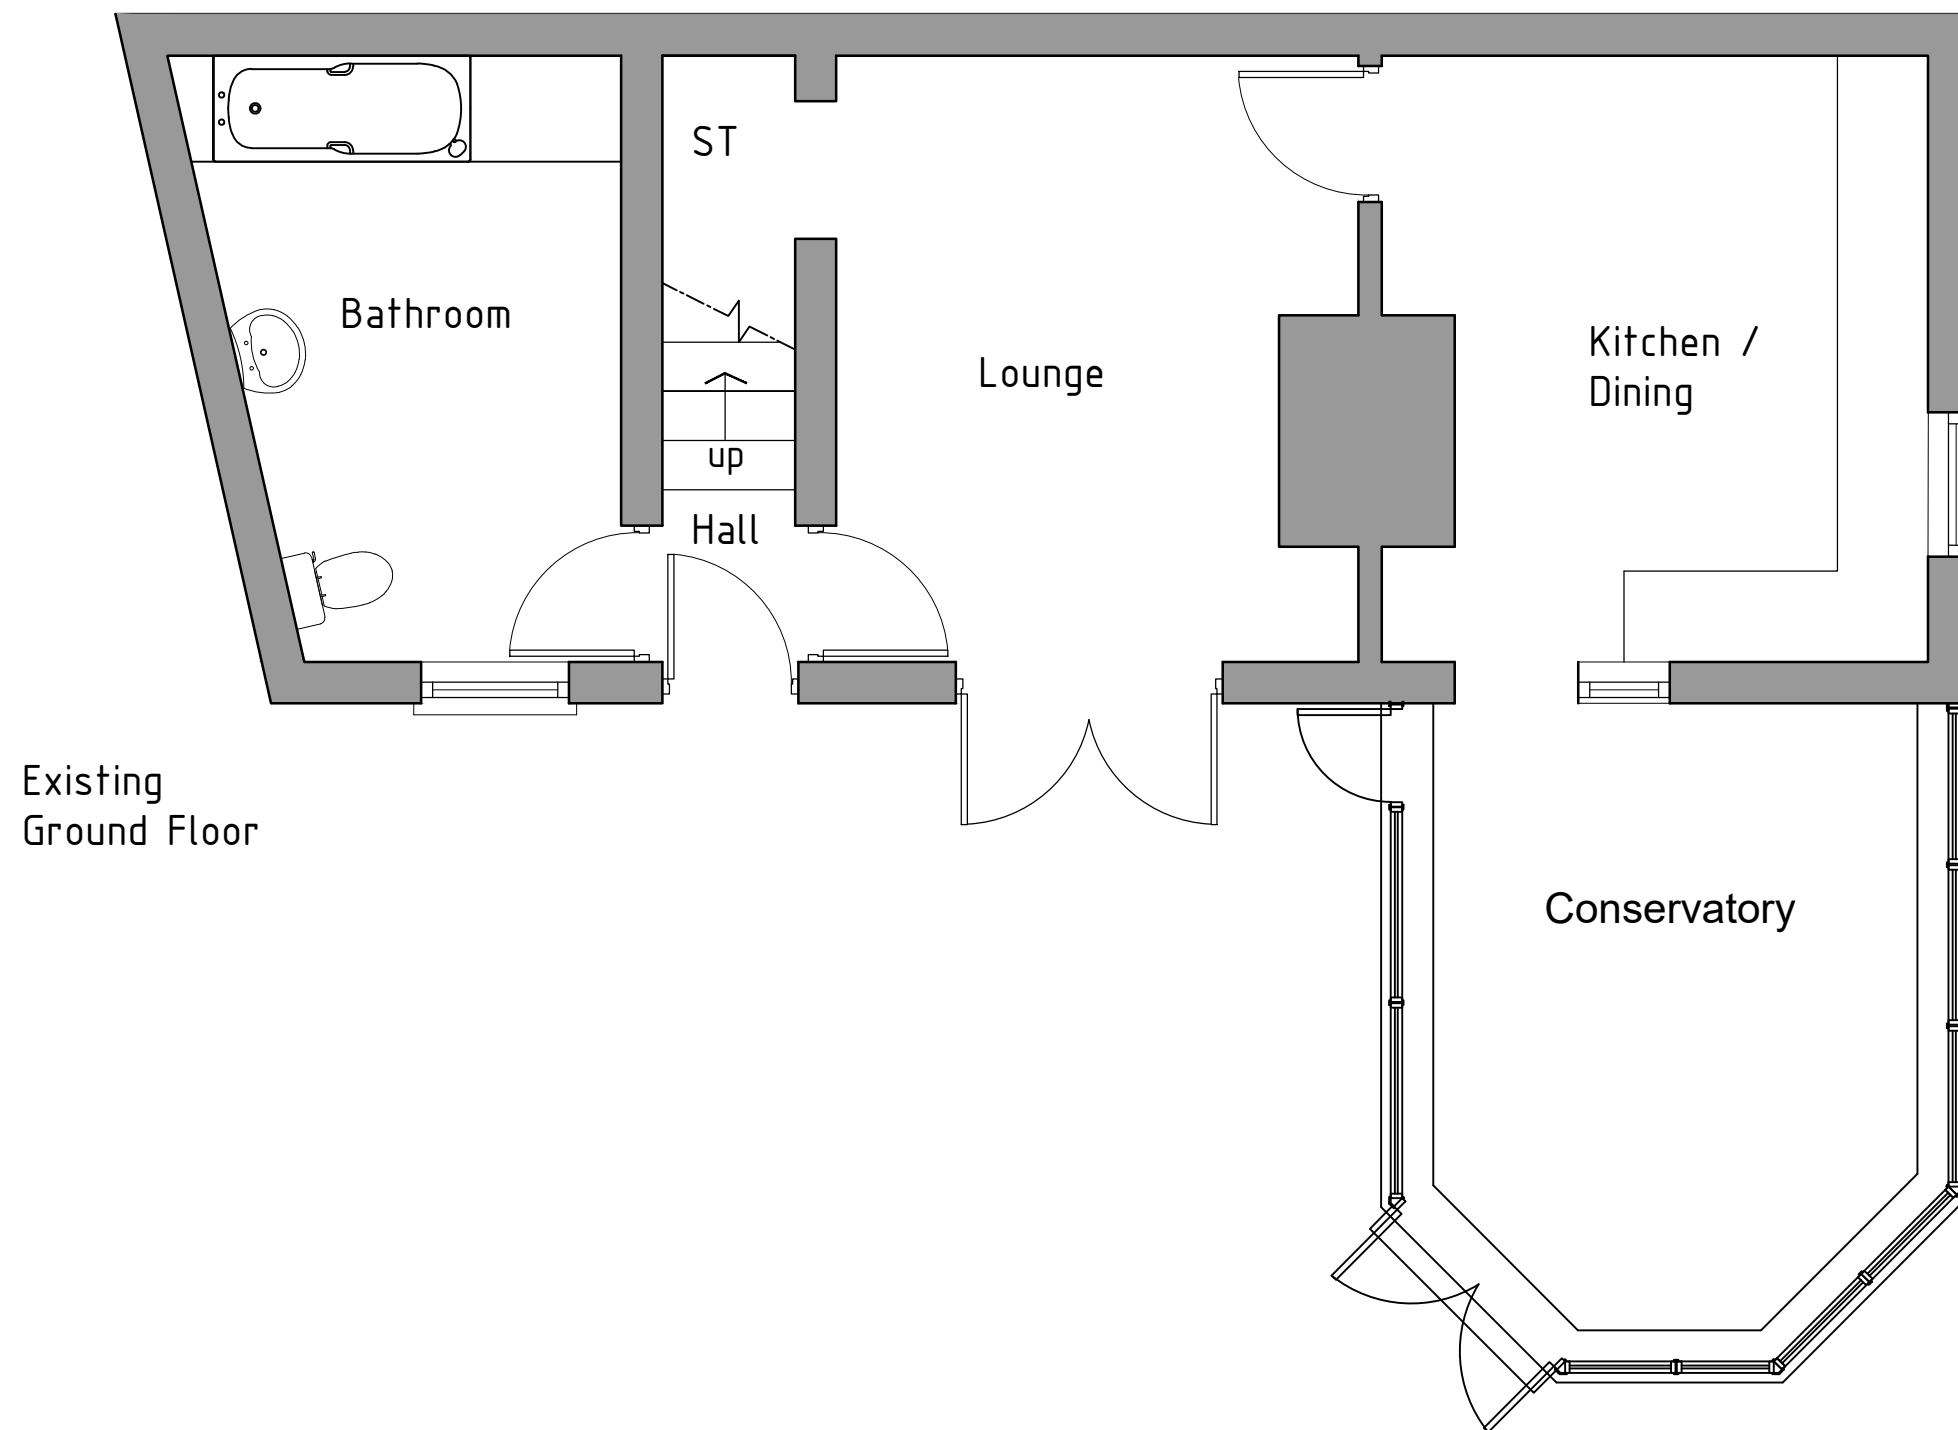

Project; New Inn Cottages, Moss Valley, Wrexham, LL11 6HB	
Title; Ground Floor Plan as Existing	Scale (A3); 1:50
Dwg No; NI/PD/01	Date; September 2020
Revision;	