



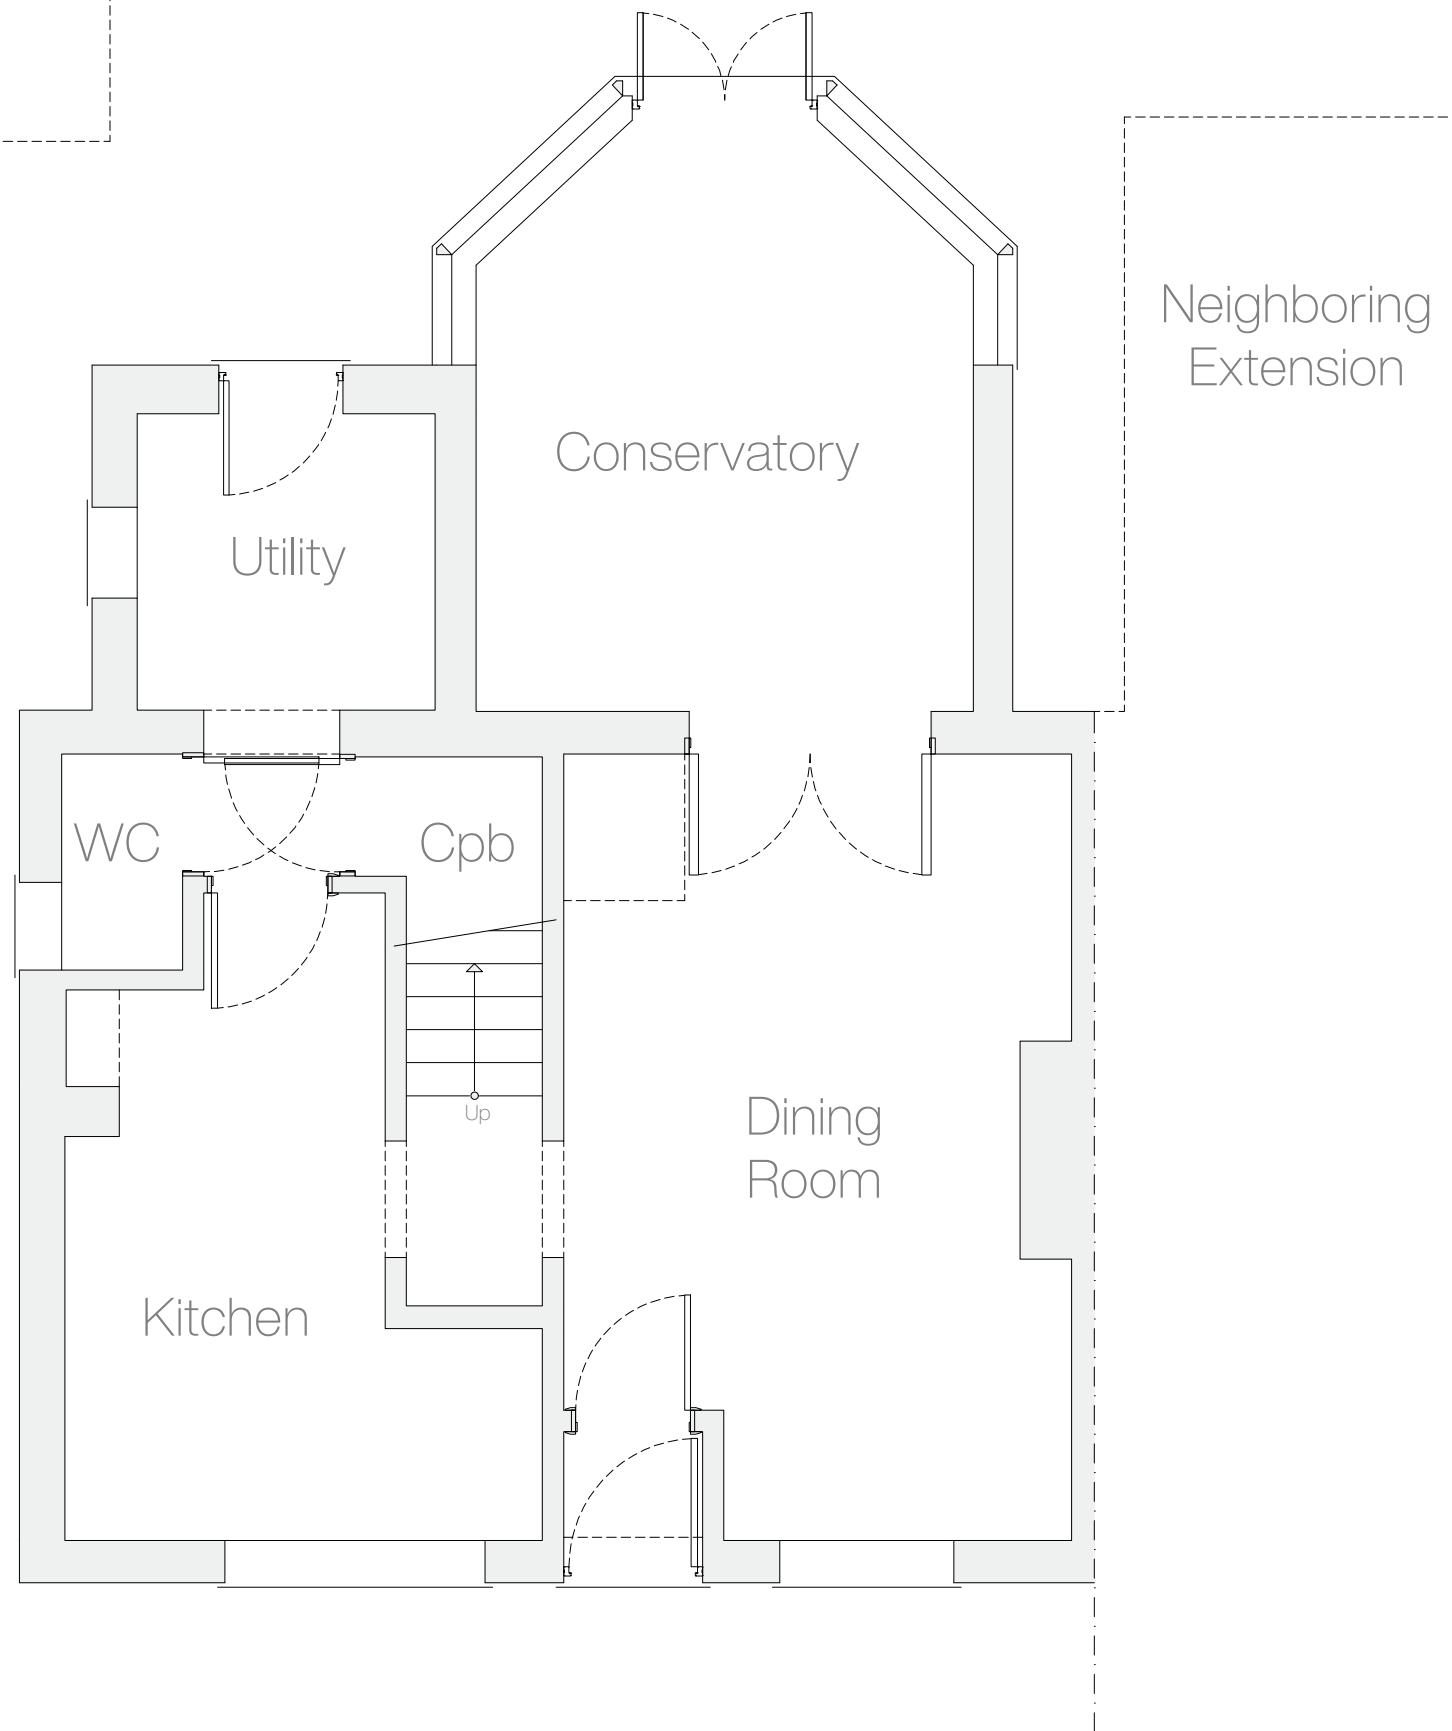

Ground Floor Plan
Scale: 1:50

 

19 Ffordd Estyn,
Garden Village,
Wrexham,
LL11 2SS

Rev	Notes	Date
-----	-------	------

Existing Ground Floor Plan

May 2022

A3

M011.001

1 - 3

DO NOT SCALE FROM THIS DRAWING. ALL DIMENSIONS TO BE CONFIRMED ON SITE PRIOR TO FABRICATION BY THE CONTRACTOR. DRAWINGS TO BE READ IN CONJUNCTION WITH ANY REFERENCED DOCUMENTATION. PLANS NOT TO BE REPRODUCED WITHOUT THE PRIOR CONFIRMATION FROM THE DESIGN TEAM.

