


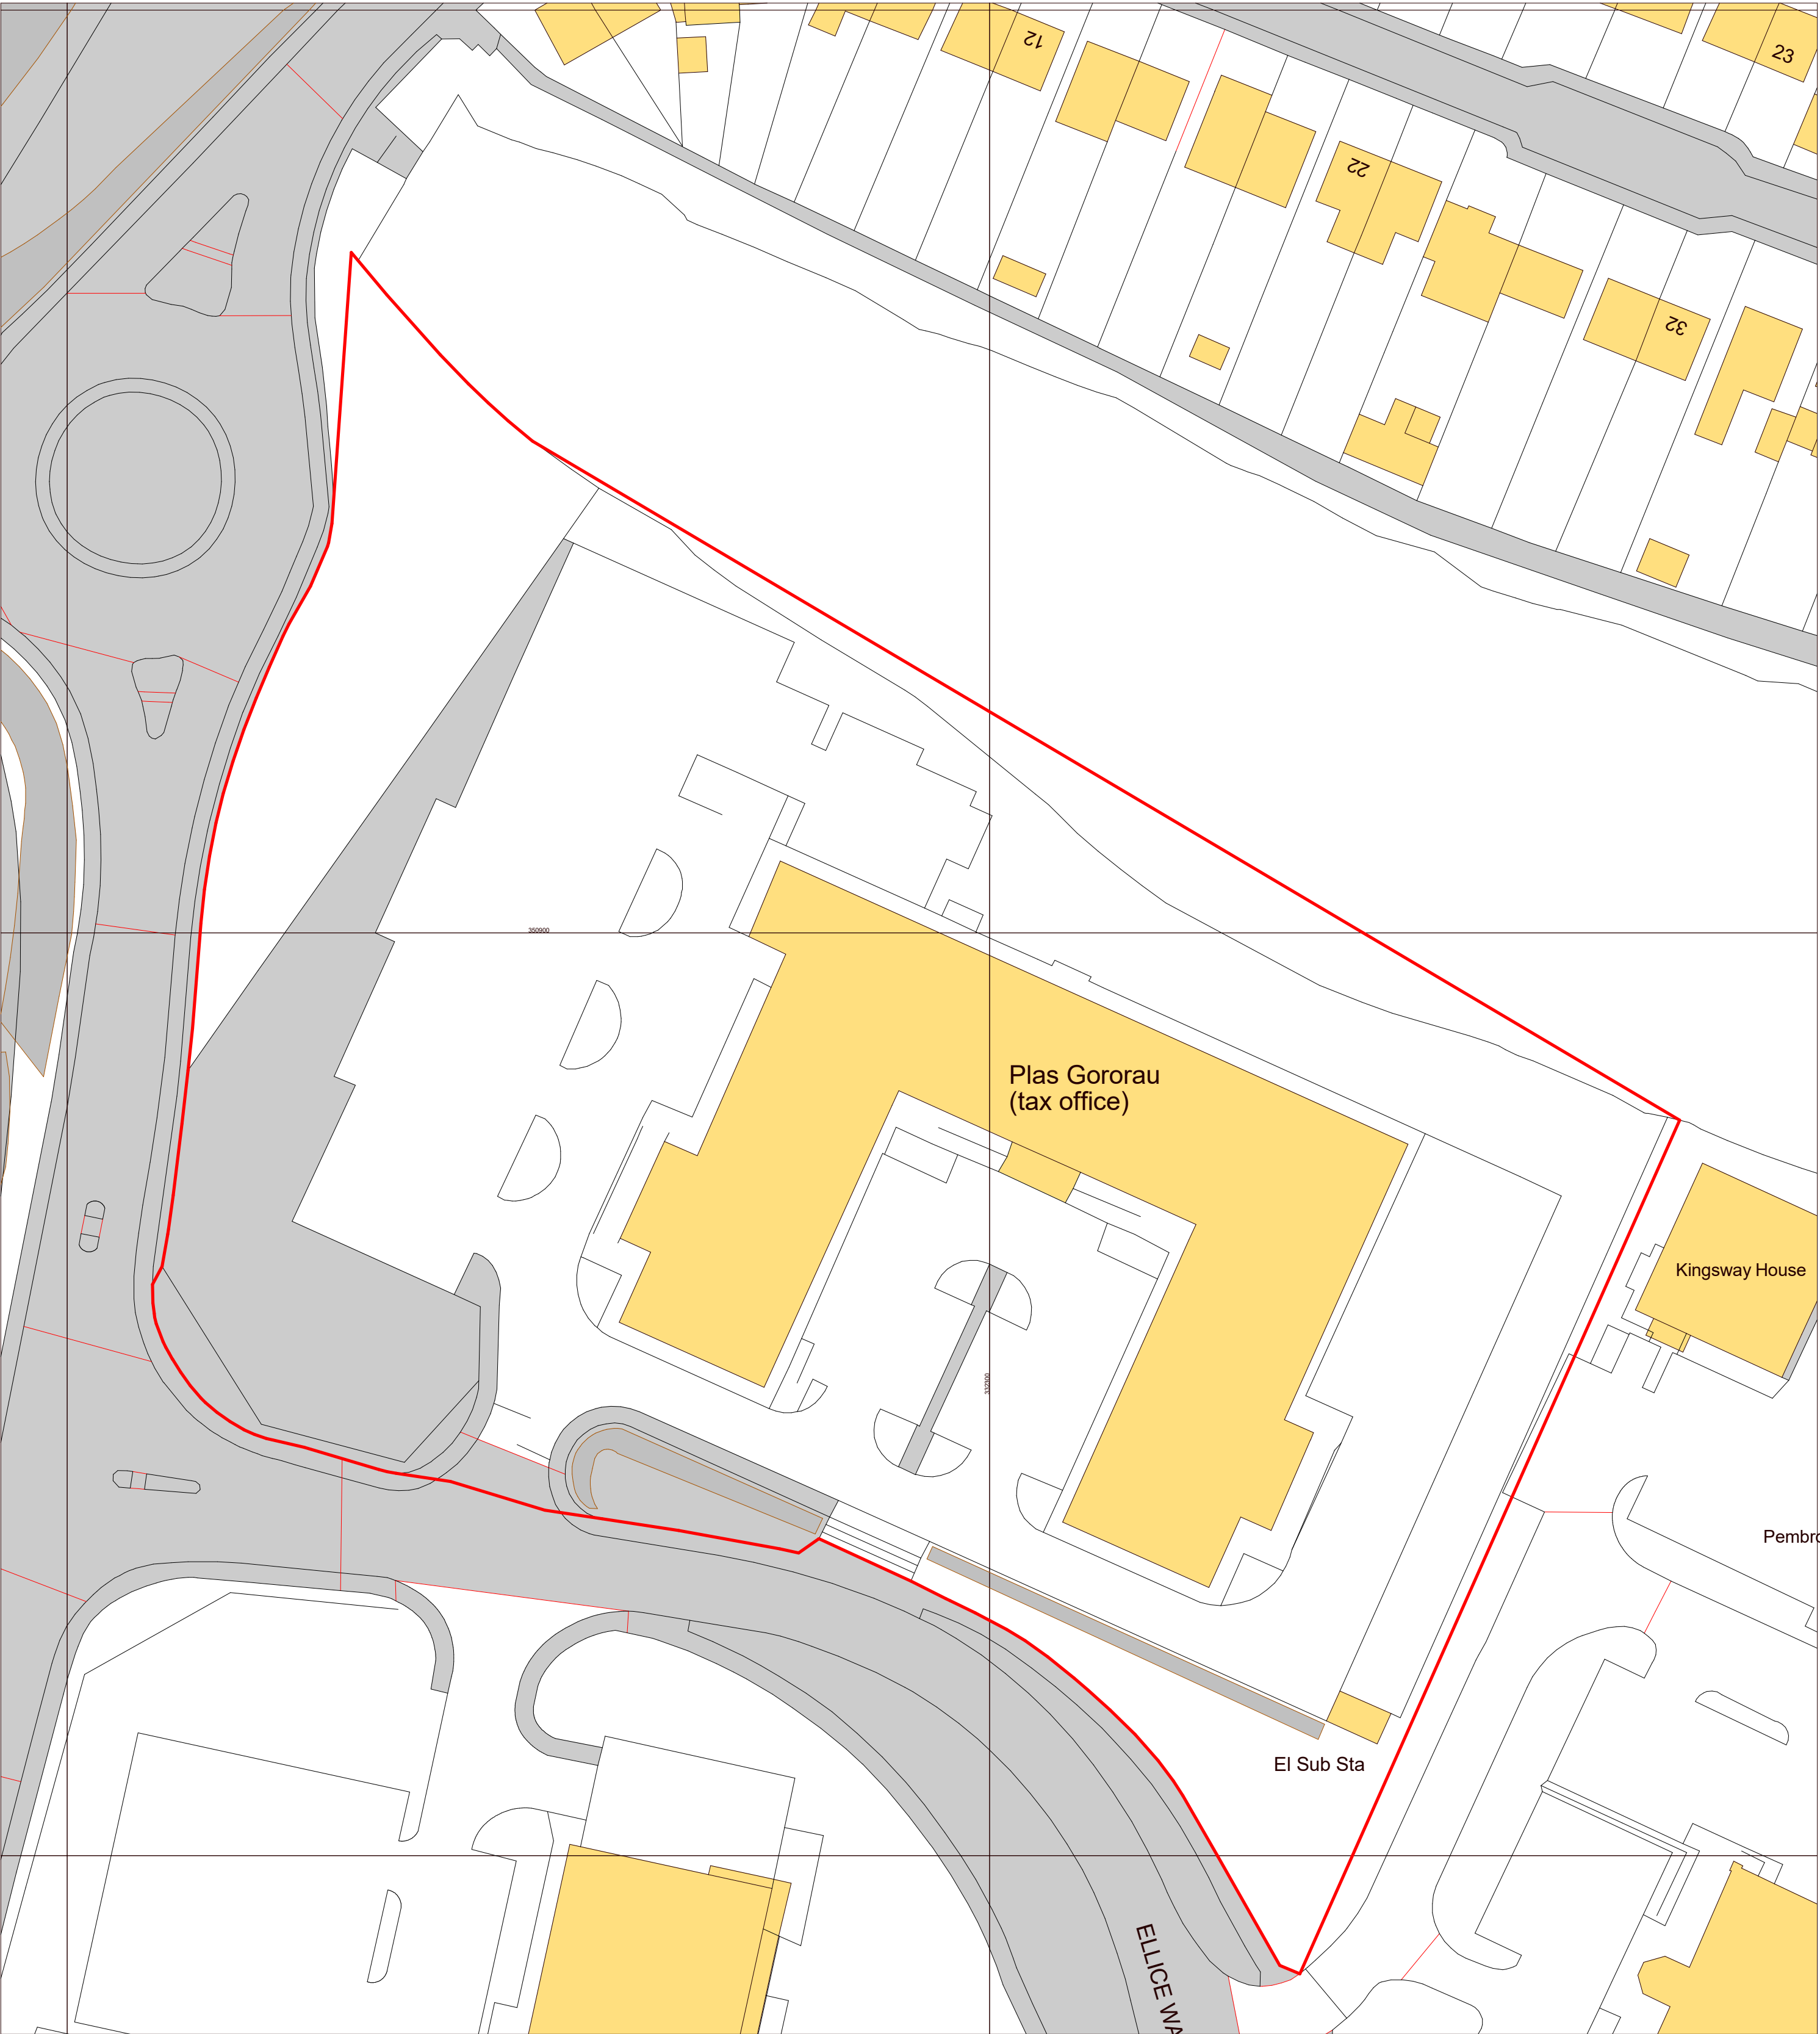

Ordnance Survey, (c) Crown Copyright 2021. All rights reserved. Licence number 100022432

N

I

Existing Site Plan

1 : 500

M

5

10

15

20

25

- General Notes
1. Contractor to verify all dimensions and check level datums on site
 2. All of the designs are the sole property of TACP Architects Ltd and may not be used without their written agreement
 3. All prints, specifications and their copyright are the property of TACP Architects Ltd
 4. Do not scale off drawings
 5. All dimensions shall be checked on site before commencement of shop drawings, manufacture and all discrepancies must be reported to TACP Architects Ltd

Revisions				
Rev	Date	Description	By	Check

Consultants

Client

Project Title

Plas Gororau Wrexham Technology Park

Drawing Title

Existing Site Plan

Scale	Date	Drawn By	Checked By	Office
1 : 500@A1	17/08/21	AR	MG	Wrexham

Job Number	Project	Originator	Zone	Level	Type	Role	Number	Revision
Project	PG -TACP-	XX-	XX-	DR-	A-	001		

TACP Architects Ltd

Pembroke House

Ellice Way, Wrexham Technology Park,

Wrexham, LL13 7YT

01978 291161

admin@tacparchitects.co.uk

www.tacparchitects.co.uk

TACP

Architects Ltd

Architecture • Interior Design • Healthcare Planning • Conservation • Masterplanning • Sustainable Design