




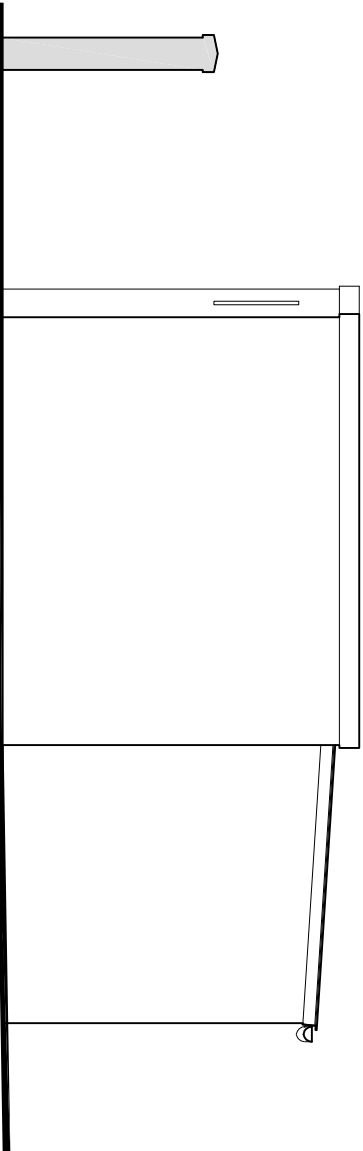


NORTH ELEVATION

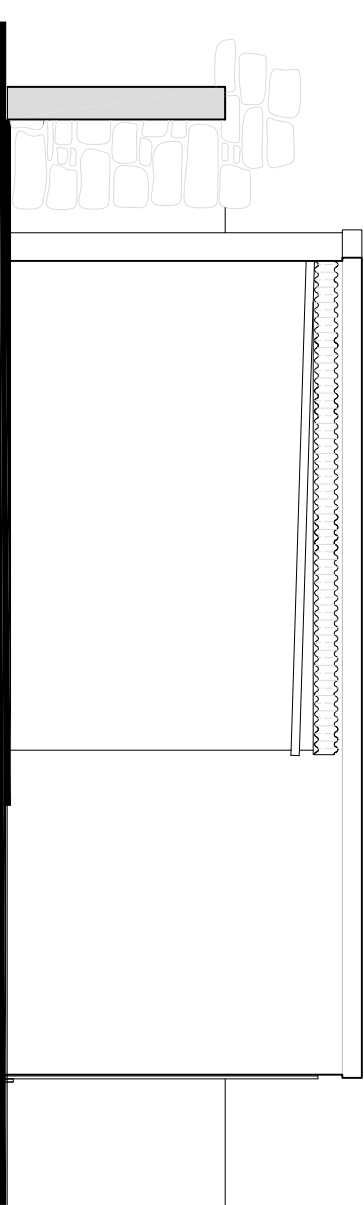


WEST ELEVATION

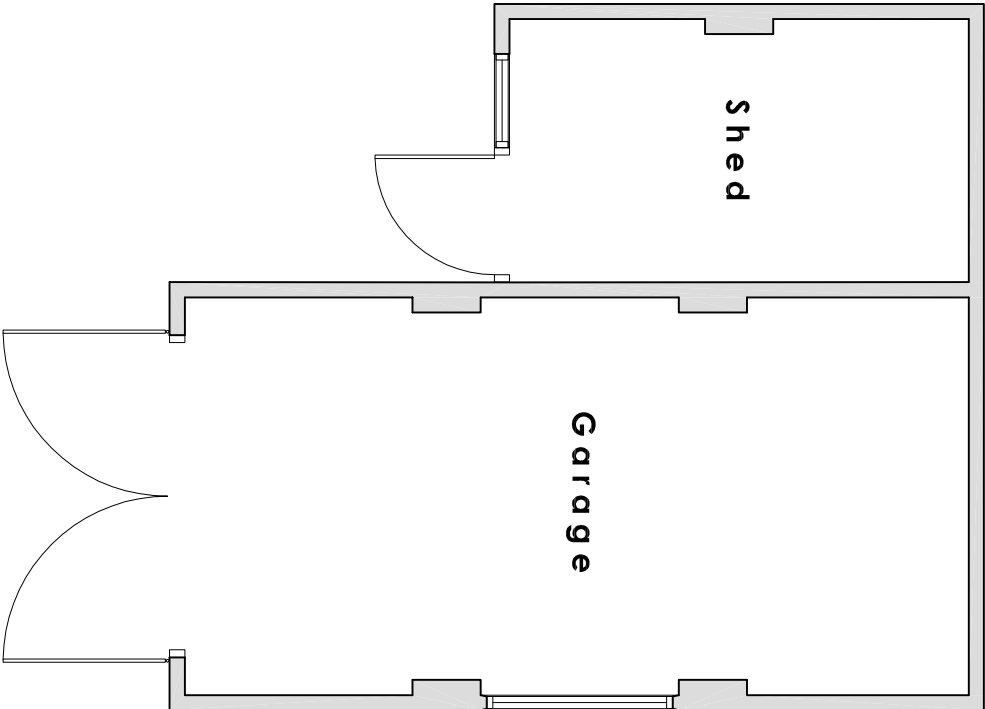

FLOOR PLAN
1 : 50

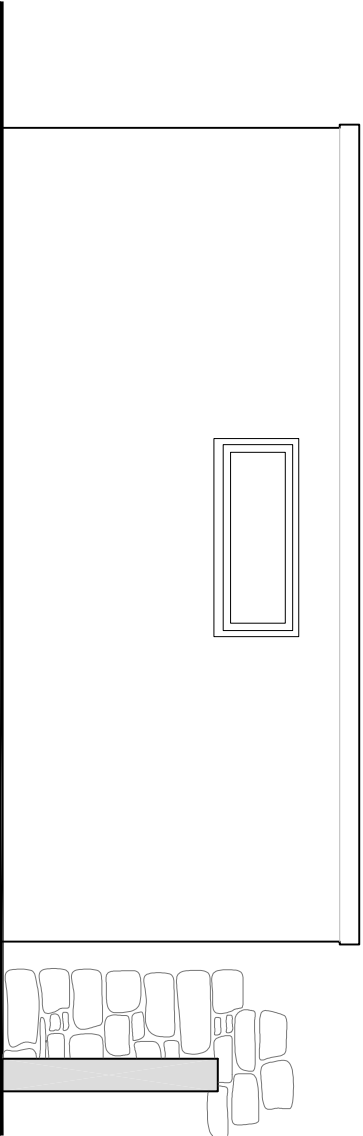

EAST ELEVATION

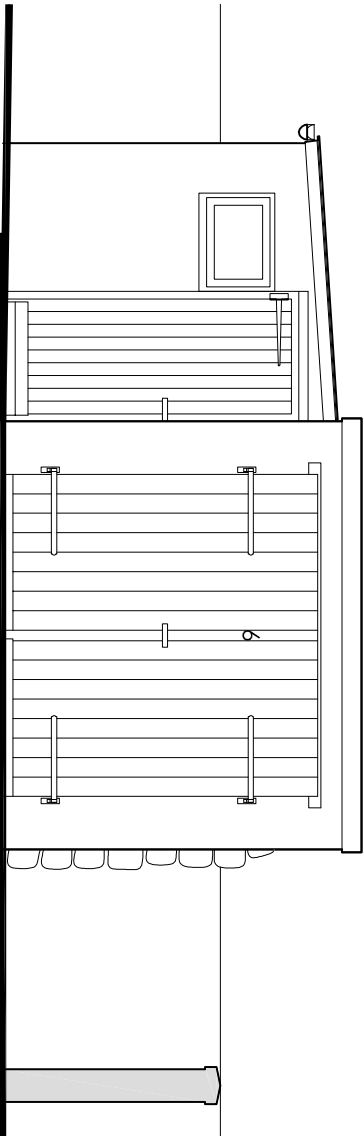

SOUTH ELEVATION

CHRIS HARDAKER ARCHITECTS
Bryngwillia Lodge Gledrid Oswestry
Shropshire SY10 7AY Tel: (01691) 671000 Drawing No: 312/03

Job: Alterations to 6 Park Street
Rudbon for Mr & Mrs Owens Date: March 2022

Title: Garage as Existing Scale: 1:50



SCALE