


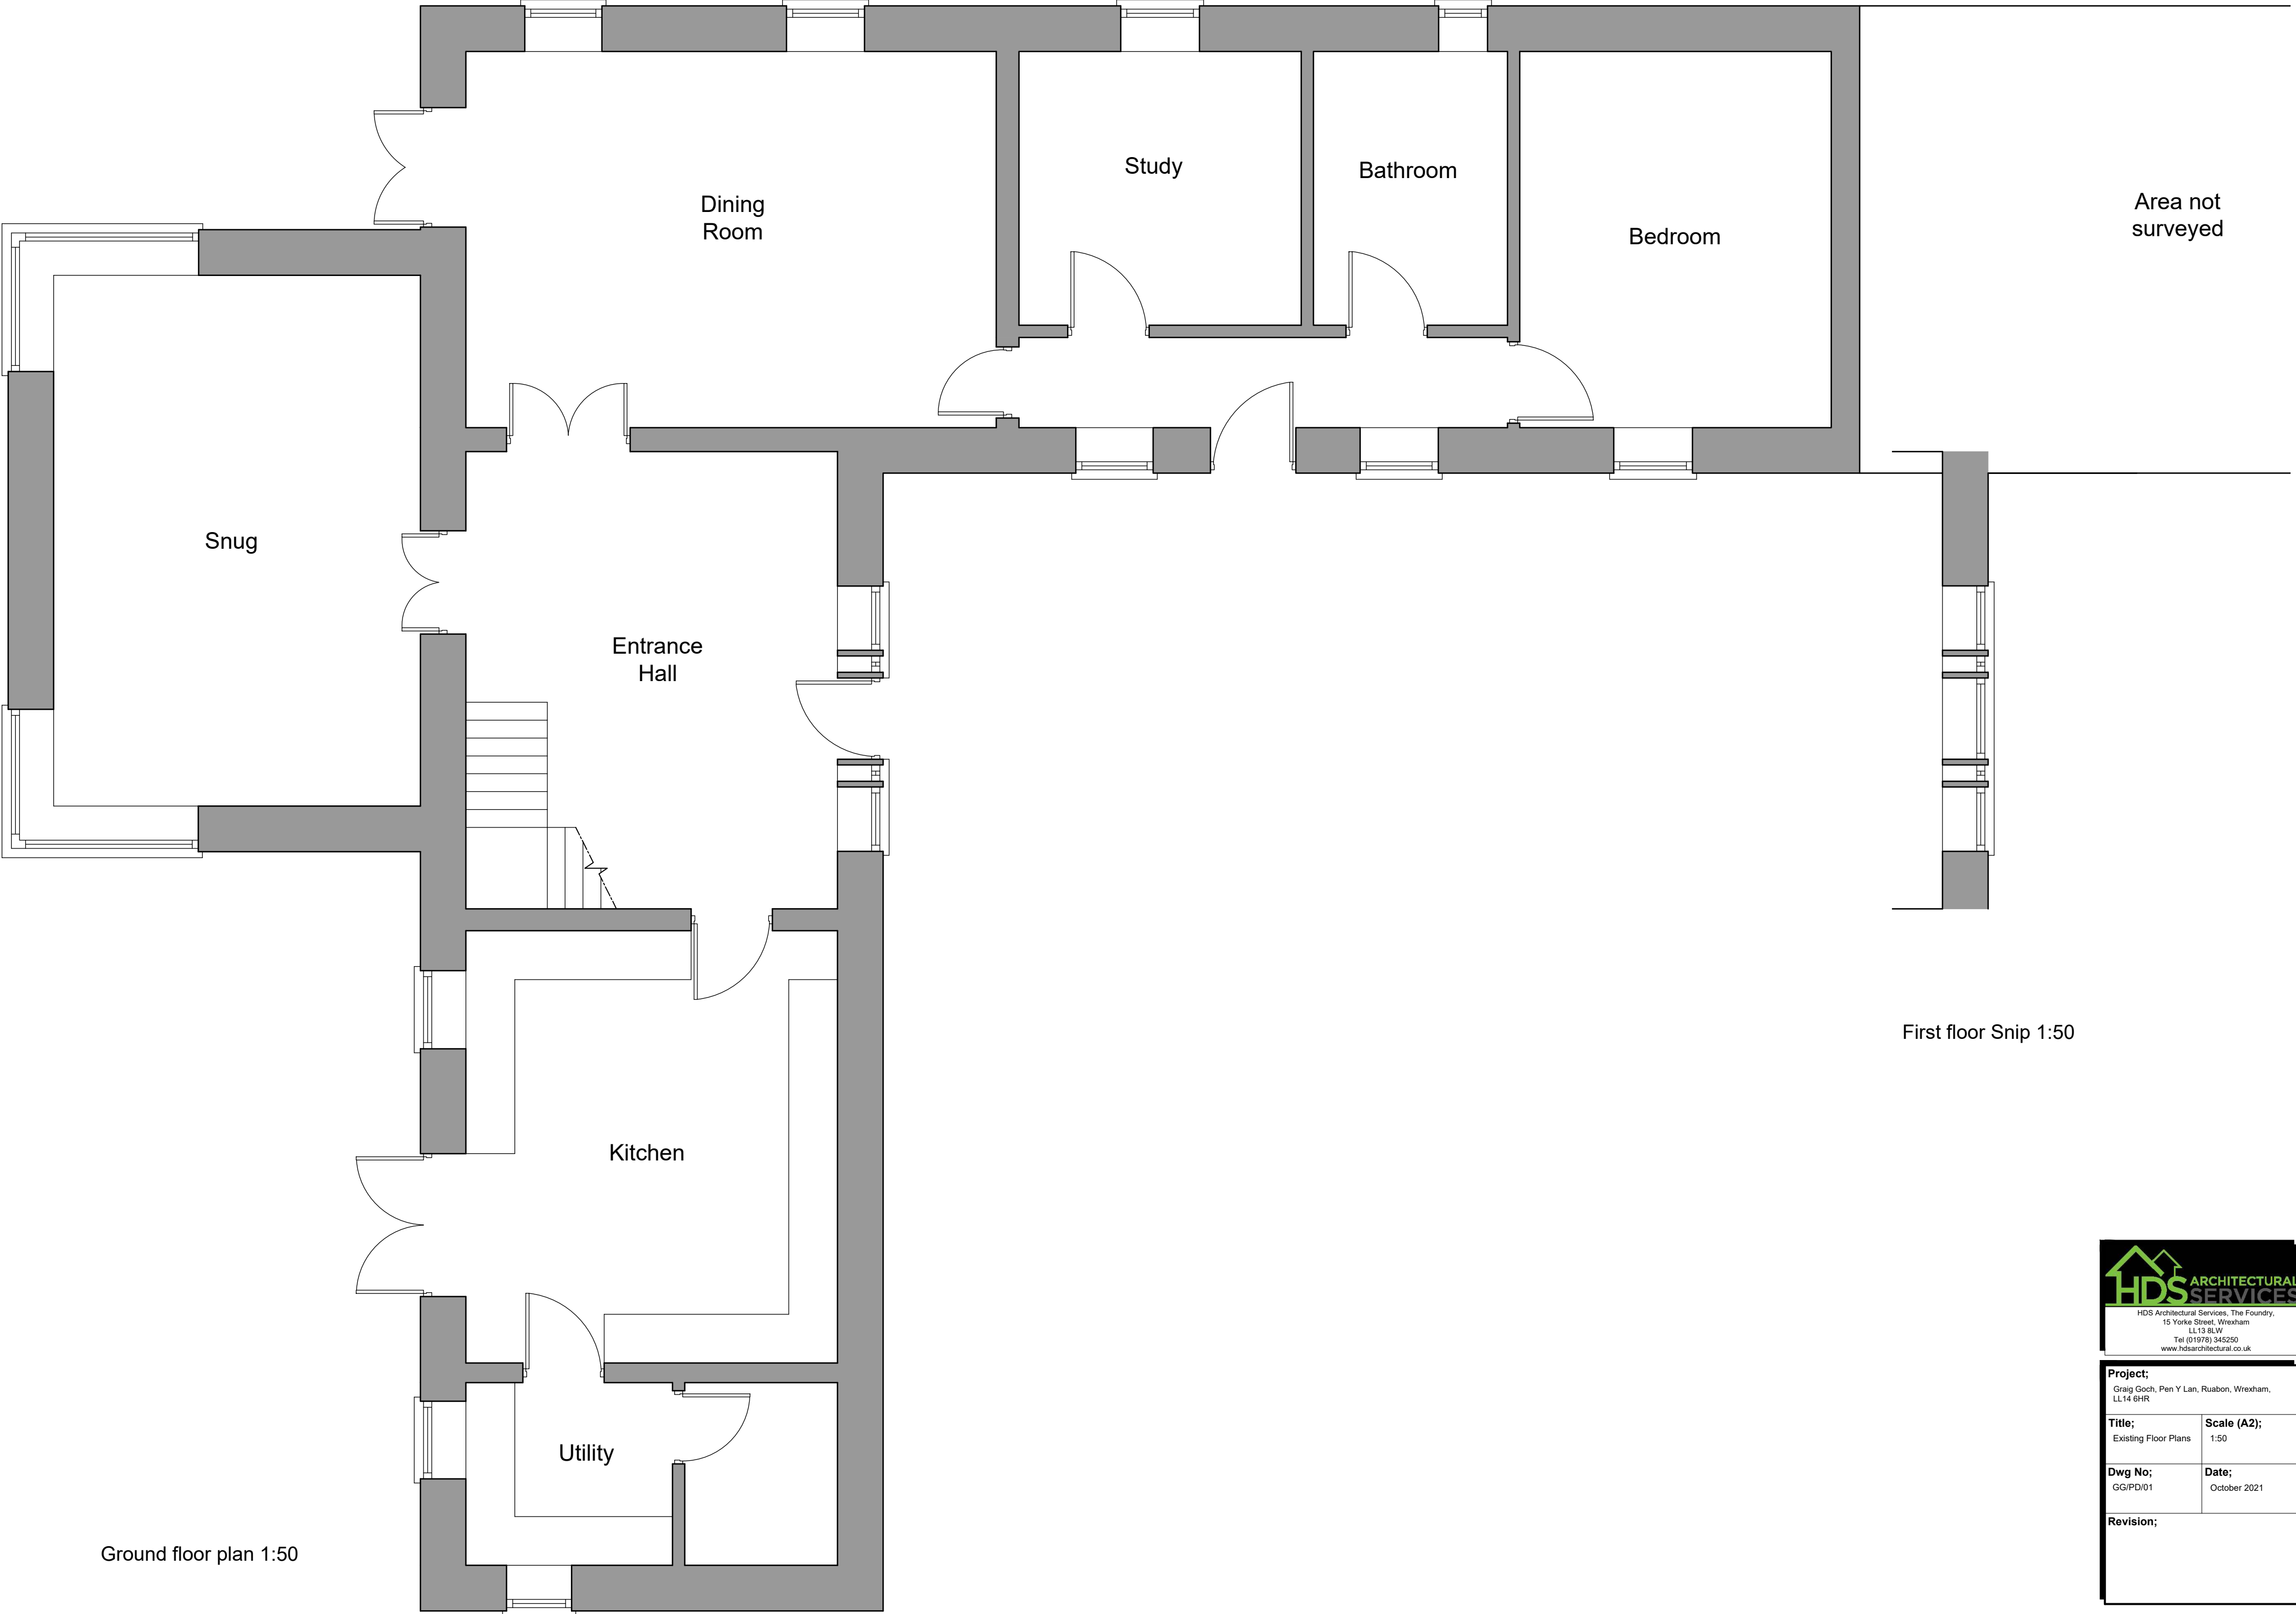

Ground floor plan 1:50

First floor Snip 1:50



HDS Architectural Services, The Foundry,
15 Yorke Street, Wrexham
LL13 8JW
Tel (01978) 345250
www.hdsarchitectural.co.uk

Project; Graig Goch, Pen Y Lan, Ruabon, Wrexham, LL14 6HR	
Title; Existing Floor Plans	Scale (A2); 1:50
Dwg No; GG/PD/01	Date; October 2021
Revision;	