



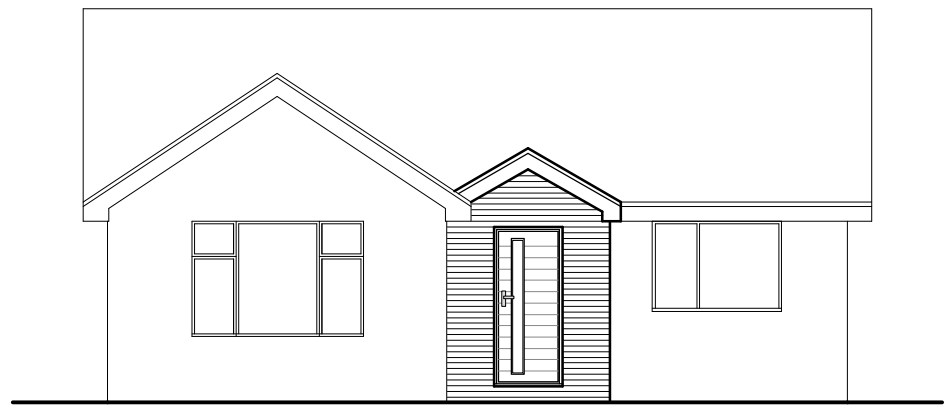


Front Elevation 1:100

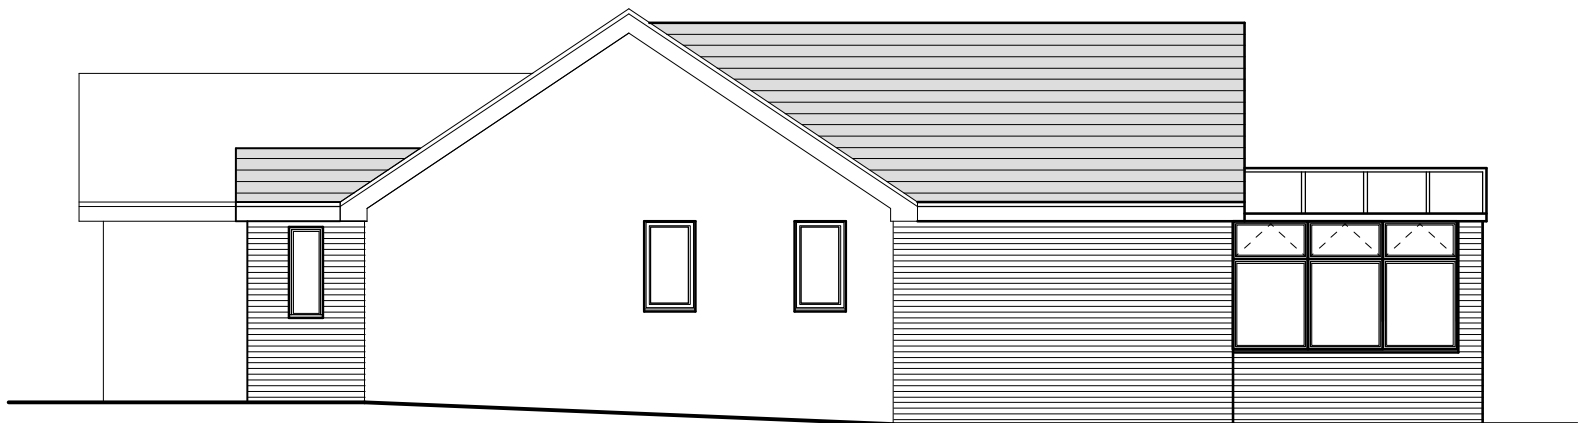


Side Elevation 1:100



Rear Elevation 1:100

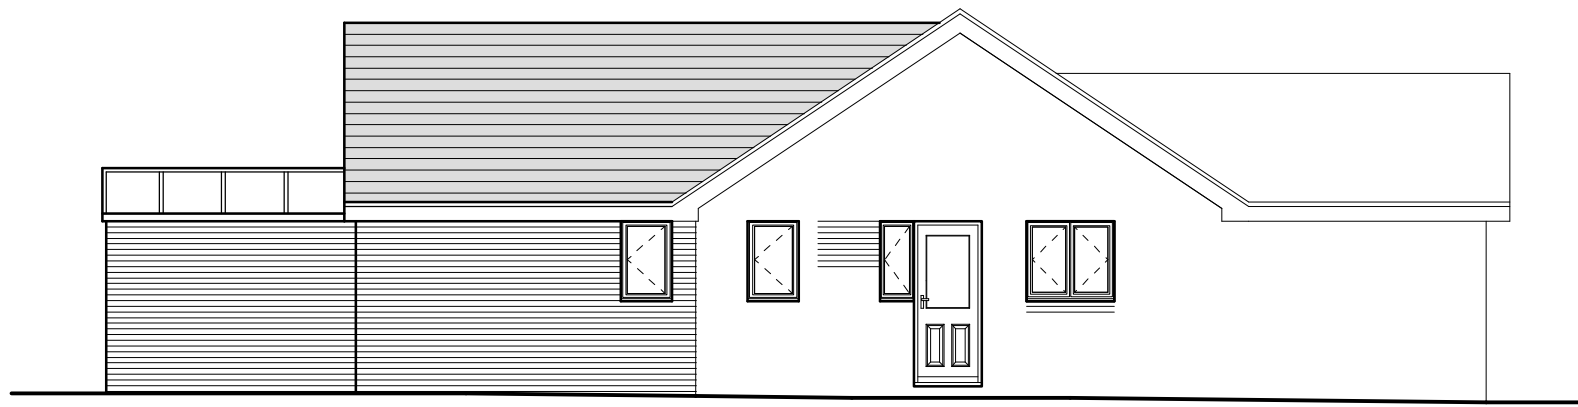

Side Elevation 1:100

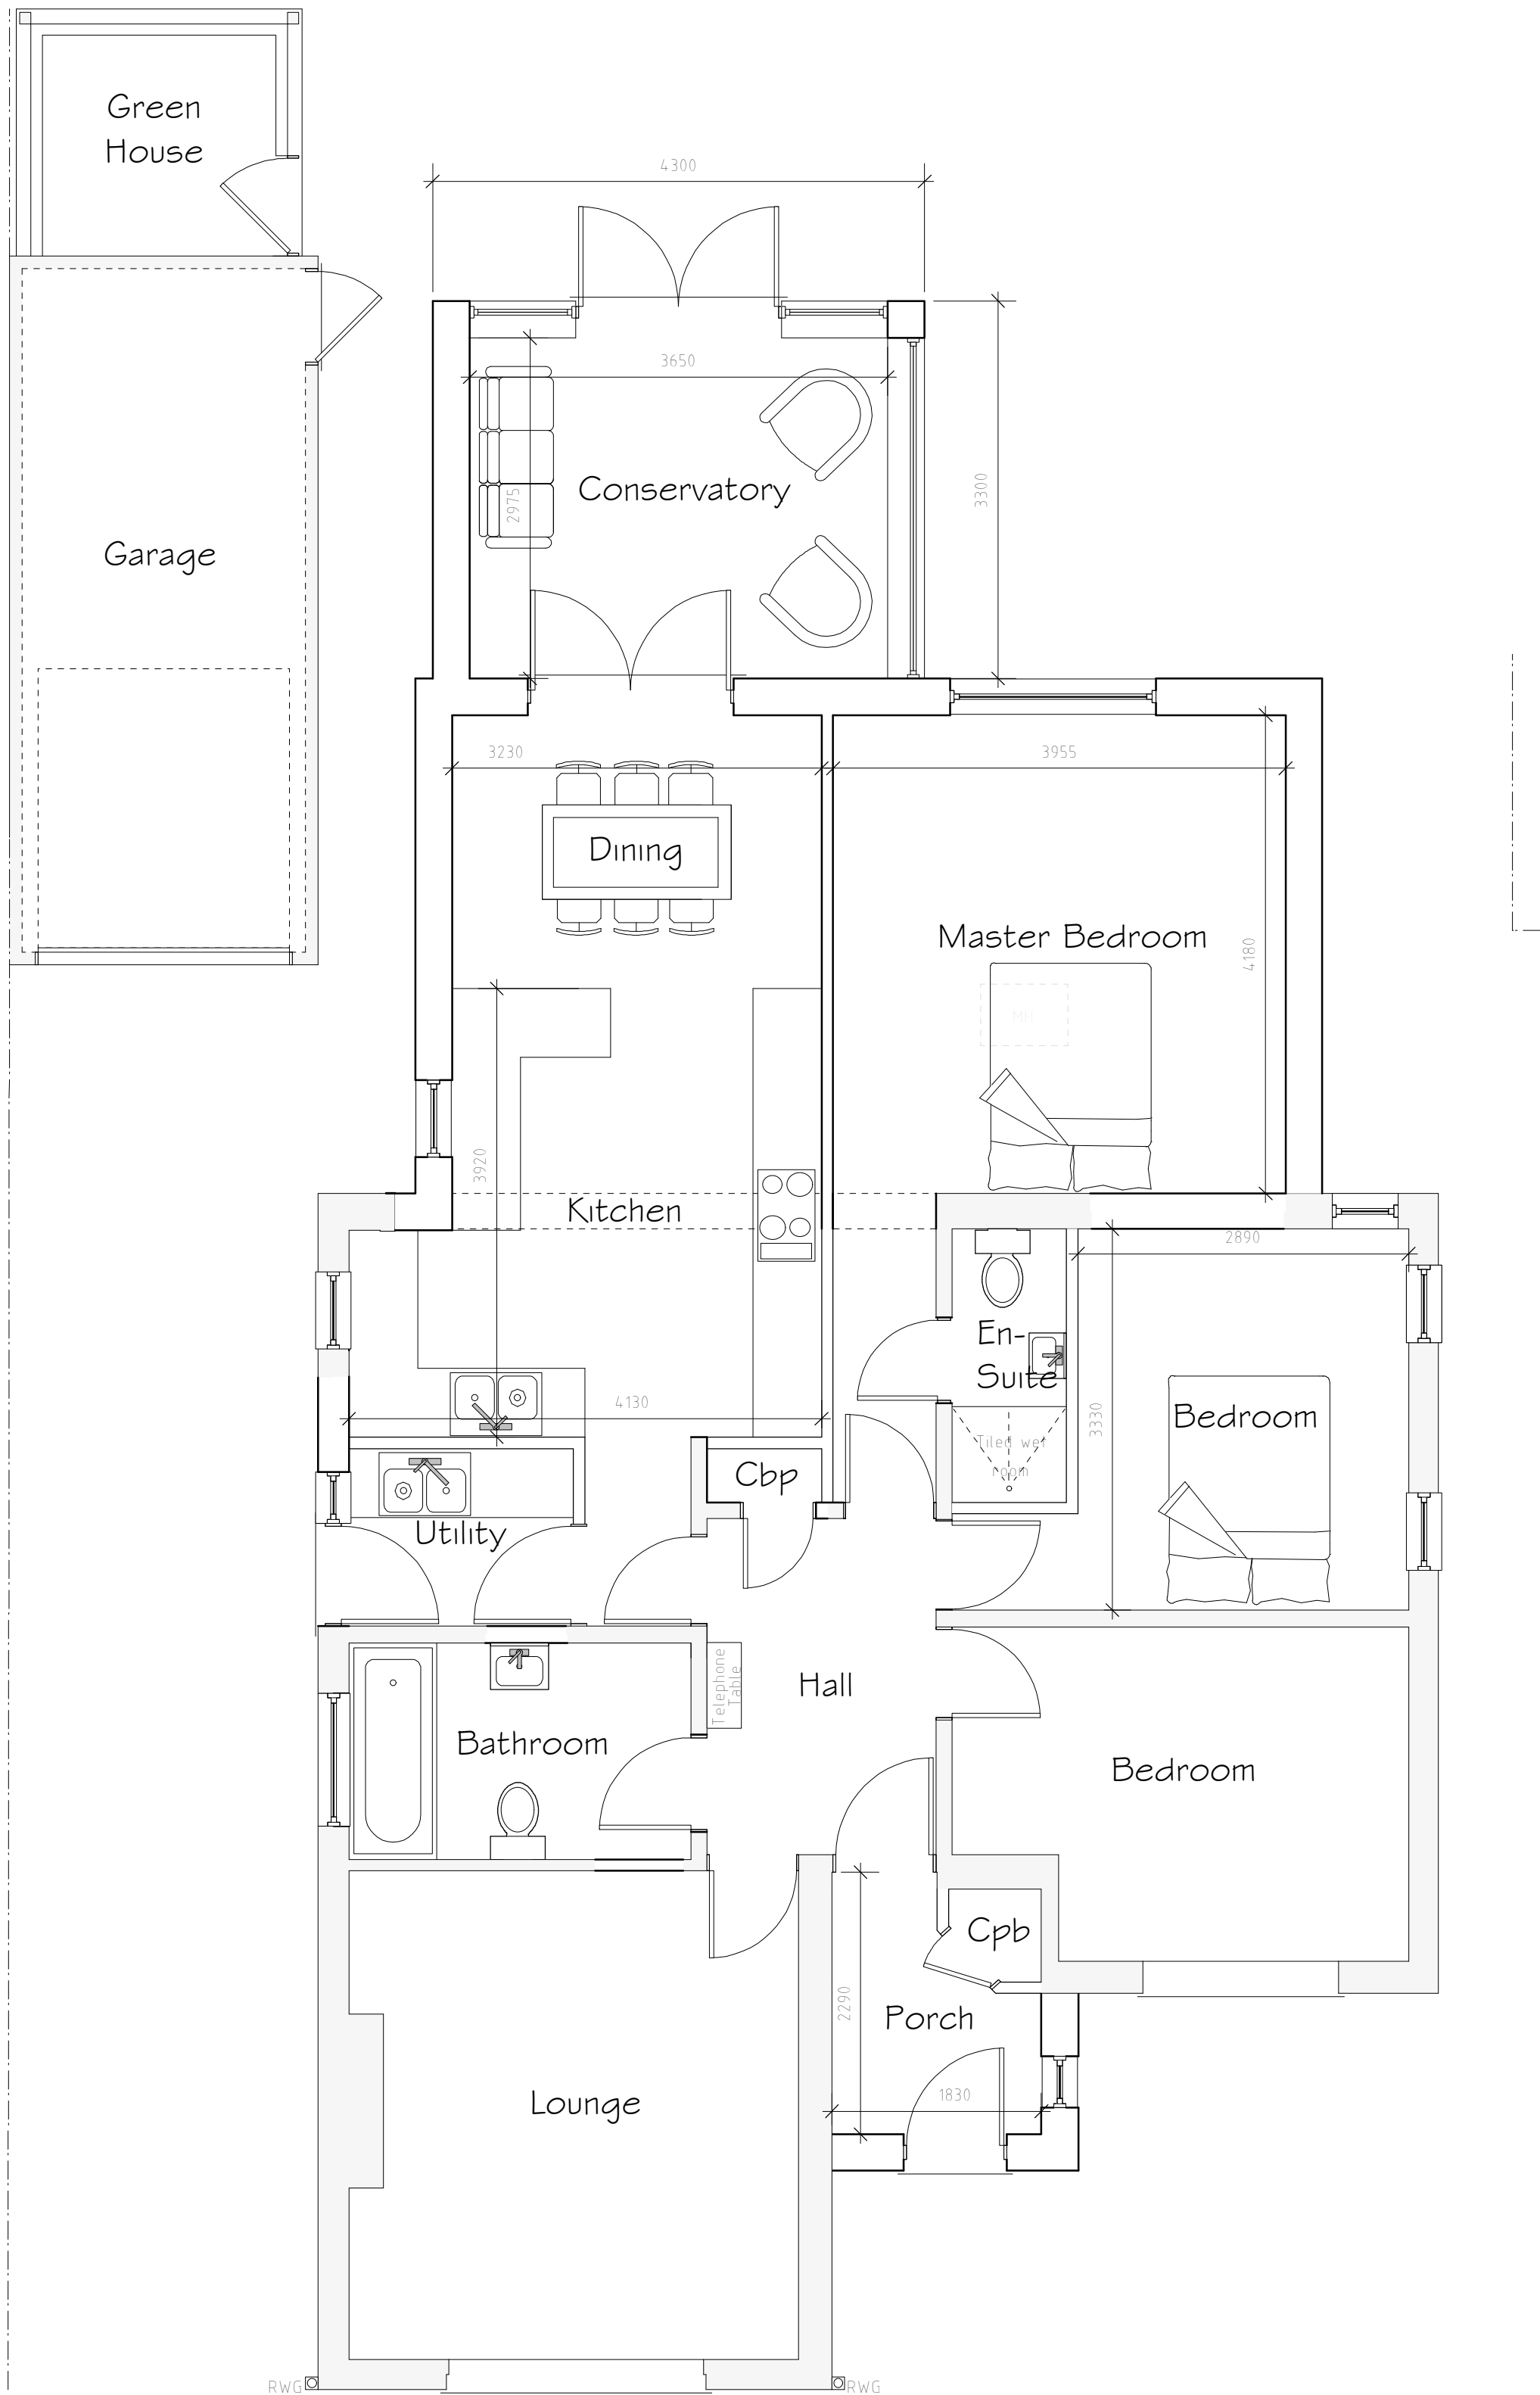

Ground Floor Plan 1:50

External Facing Materials
External walls are to comprise facing brick to Local Authority approval and to match existing.

Roofing Materials
Roof coverings are to be tiles to match existing to Local Authority approval.

Windows & doors are to comprise sealed double glazed units set in uPVC frames.

All fascias and soffits to be renewed to be uPVC to match windows.

Rev	Date	Detail	Initial
C	01/22	Design Amends	SLH
B	01/22	Design Amends	AV
A	01/21	Design Amends	F.M.J

Project: Proposed Alterations to, 2 Sussex Gardens, Wrexham, LL11 2YB.	
Title: Planning	Scale: (A1) 1:50 & 1:100
Drawn By: D.J.Edwards	Date: Jan 2021
Drawing No: VO14/003	Sheet: 1 of 1

blueprint
architectural services

LABC partner

Office 3K4,
Redwither Business Tower,
Wrexham. LL13 9XT
Tel: 01978 356500
www.blueprintarchitectural.com
© copyright all rights reserved