


P2018/1041

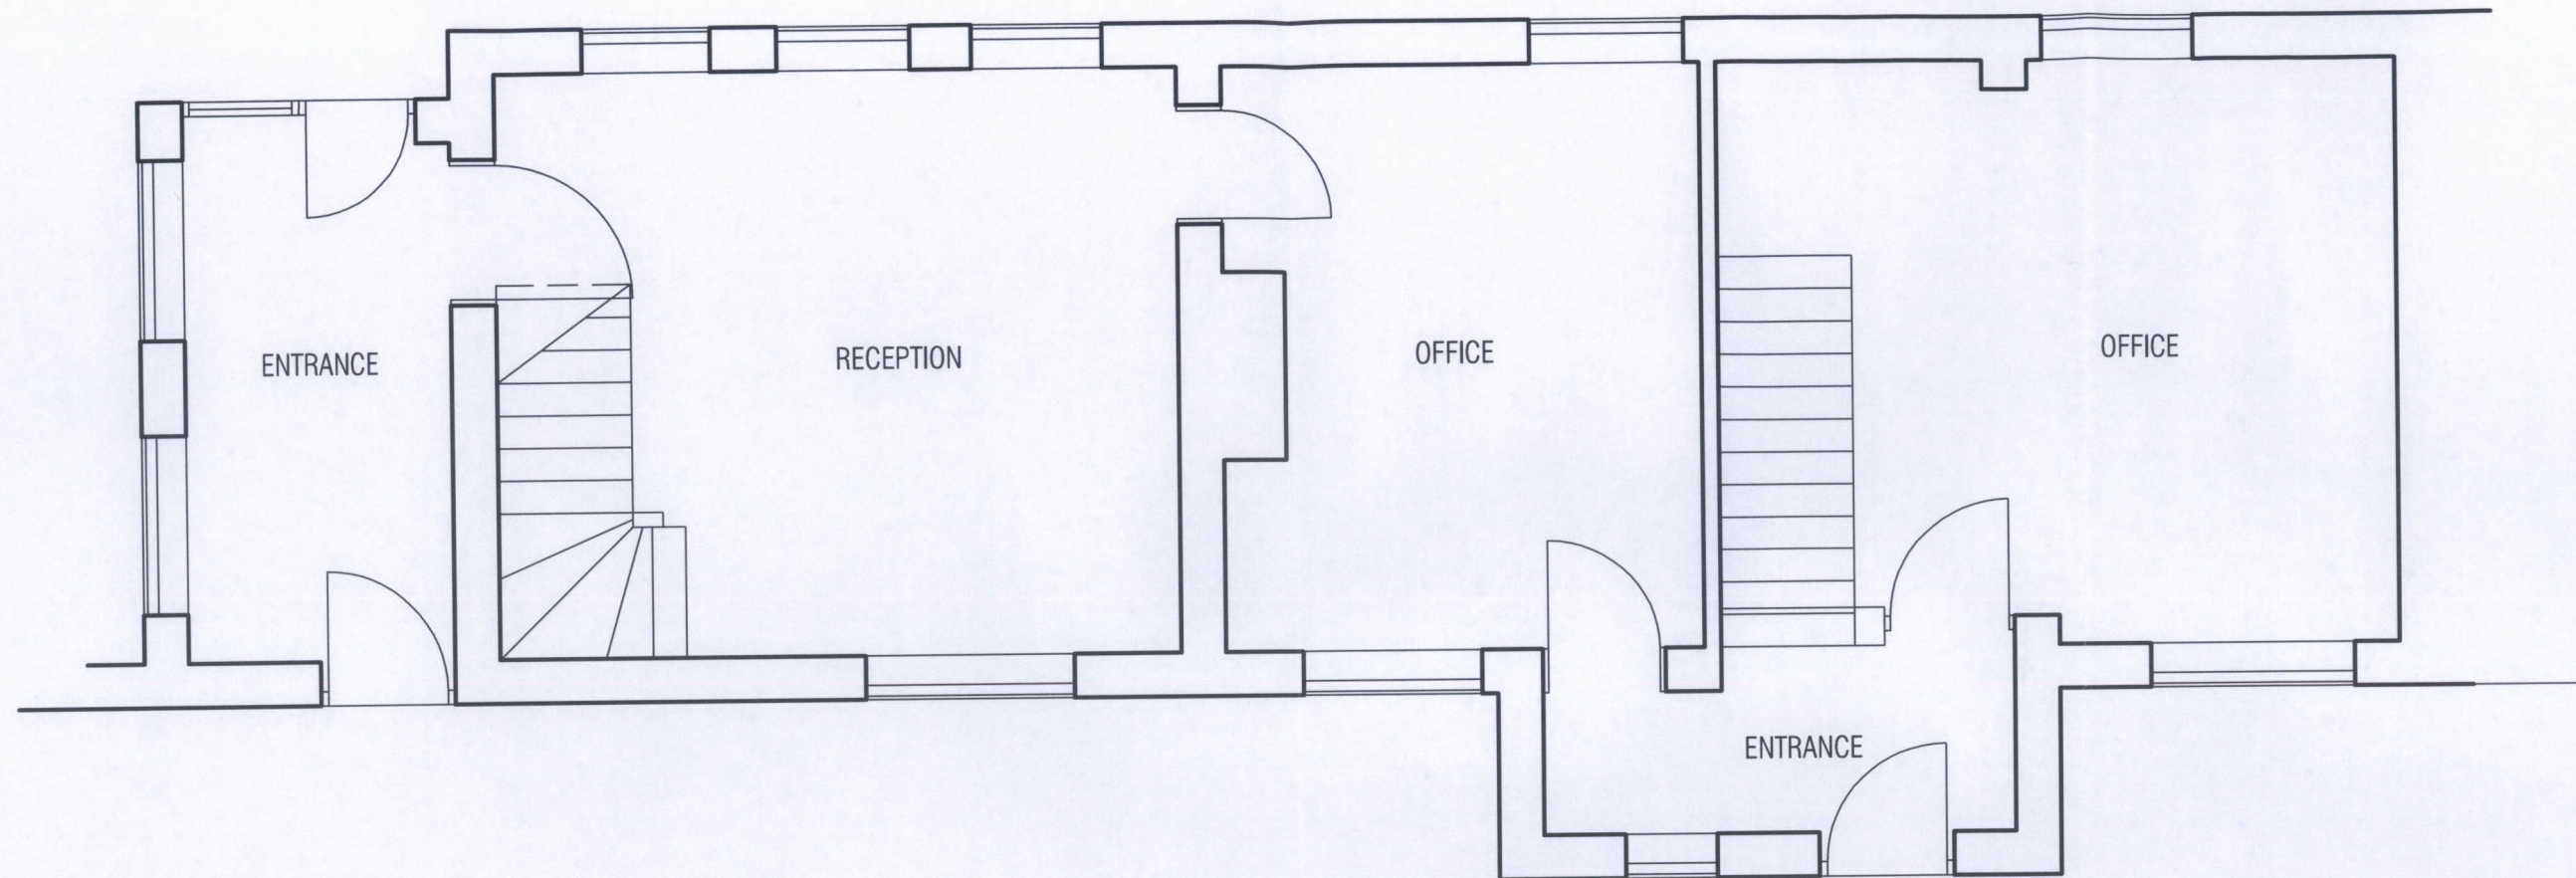

GROUND FLOOR PLAN
NO 15

NO 16



© COPYRIGHT. ~~DO NOT SCALE~~ CHECK DIMENSIONS ON SITE. REPORT ANY ERRORS OR OMISSIONS TO ARCHITECT. PLANNING PURPOSE ONLY

Parry Davies Architects.

Chartered Architects.

PROJECT TITLE
16 DEE COURT BANGOR ON DEE

DATE DEC 2018	SCALE 1:50@A3	DRWN RSG	CHK
------------------	------------------	-------------	-----

DRWG. TITLE
EXISTING FLOOR PLANS

DRWG. NOS. 18.5924/1	REV A
--------------------------------	-----------------

Studio 55:20 North Wales Buisness Park Abergele LL18 7LJ

Tel:01745 585517 E-mail: PDPArchitects@aol.com