


street scene

AGRICULTURAL LAND

existing post and wire fence to residential boundary

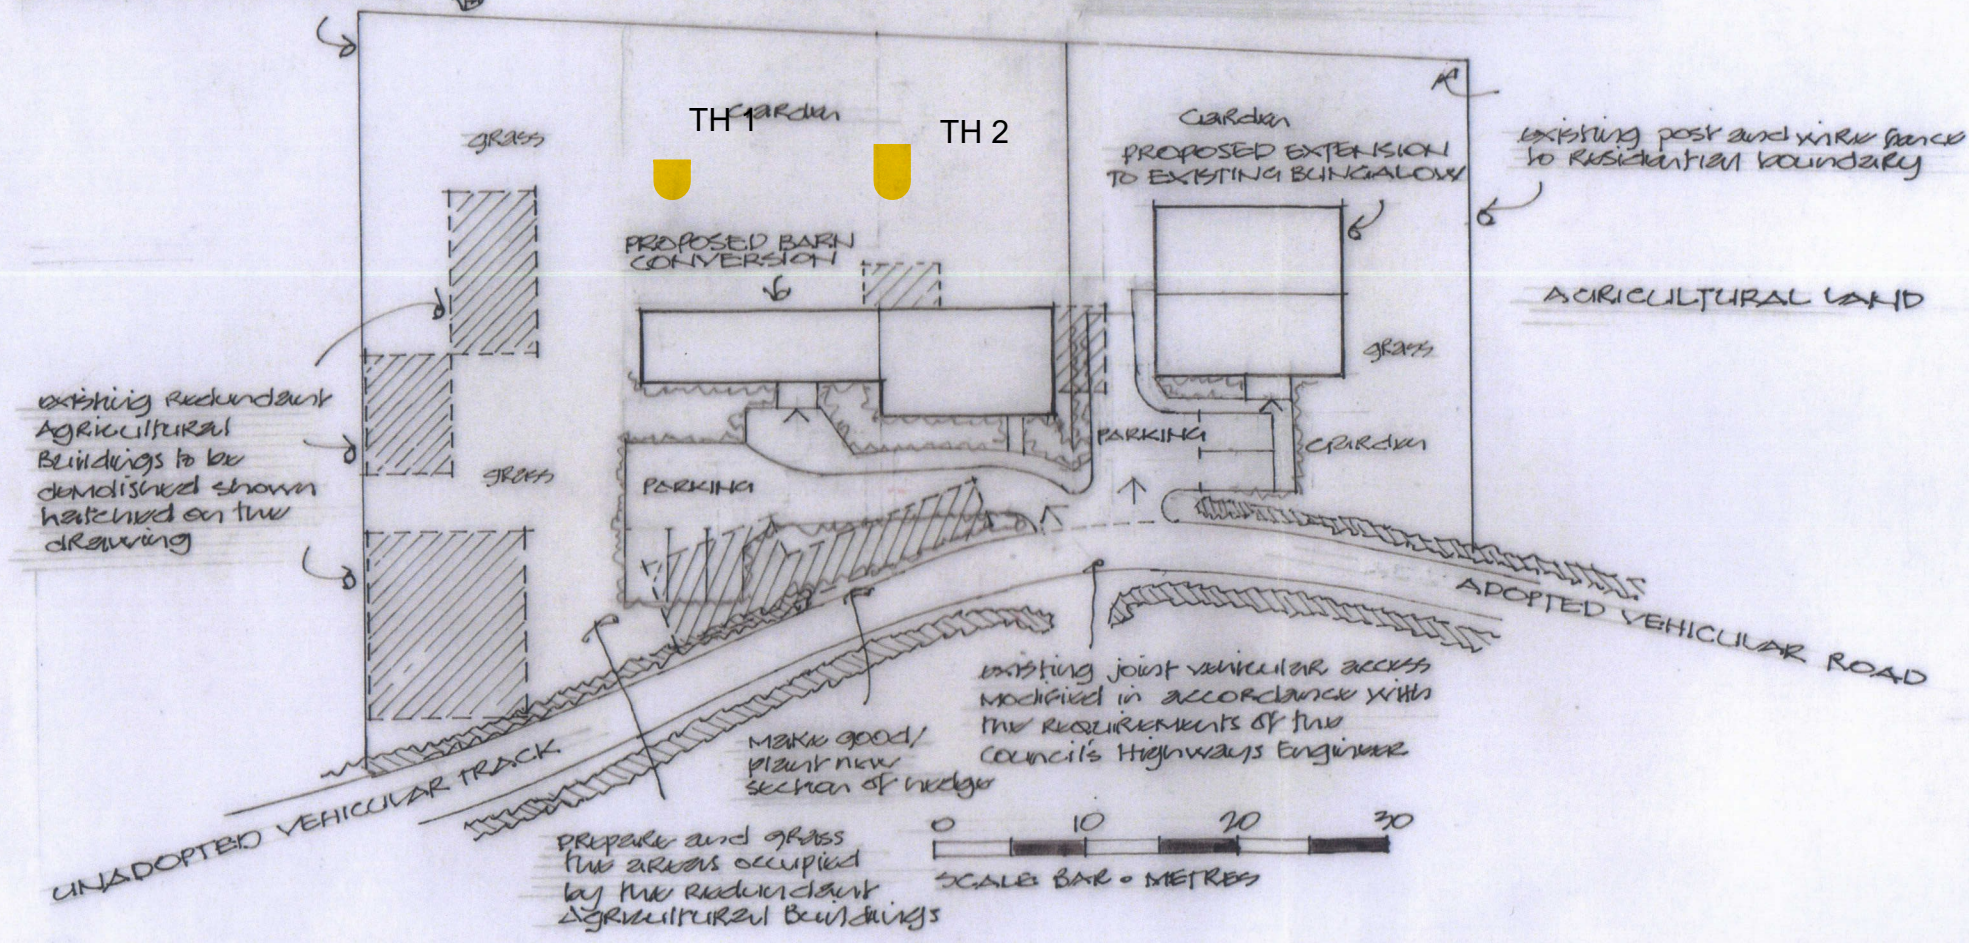

AGRICULTURAL LAND

TRIAL HOLE LOCATIONS FOR POROSITY TESTING.

CHART
ECHOBROOK LIMITED

JOB
PROPOSED CONVERSION OF EXISTING BARN AND FIRST FLOOR EXTENSION OF EXISTING BUNGALOW AT COED DERWEN BRISTOCK LL13 0DN

FILE
PROPOSED SITE PLAN AND STREET SCENE

SCALE: 1:500 & 1:200
DRG. NO 2021/03/06

DATE: FEBRUARY 2021

David Wain

ARCHITECTURAL
PLANNING
PROJECT MANAGEMENT

79 CHURCH ROAD, SALFORD, CHESHIRE CW7 2NG
TELEPHONE: 01606 592513

COPYRIGHT ©