
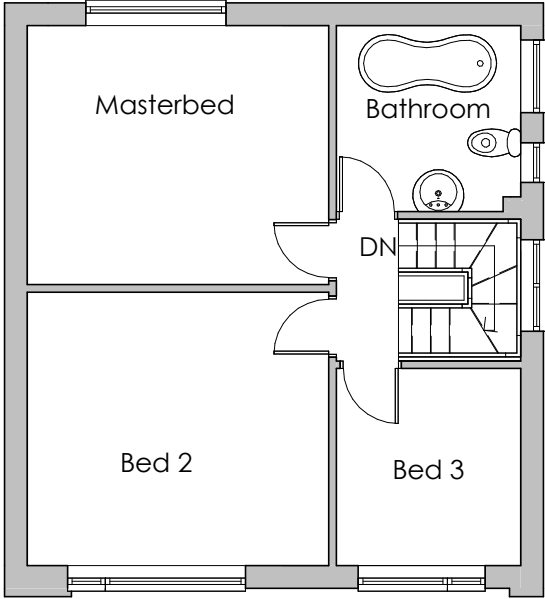
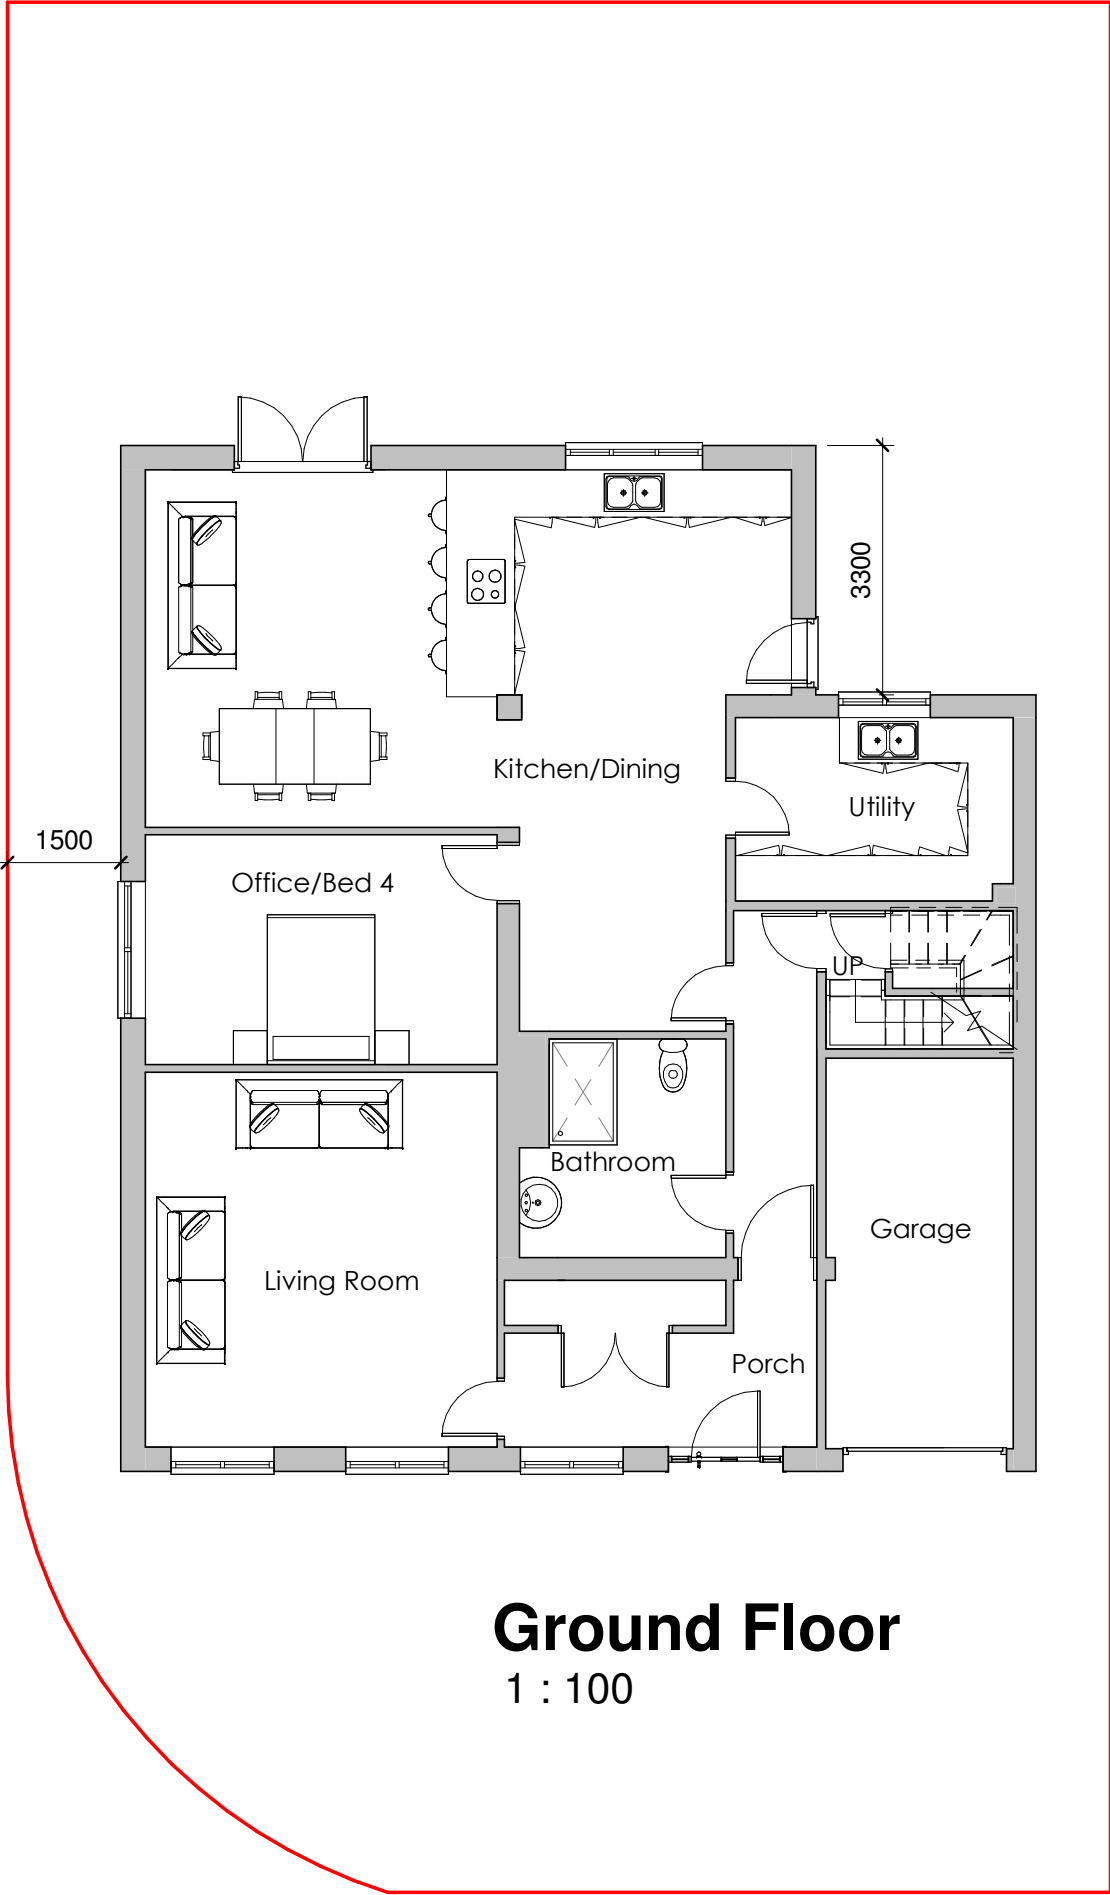


Existing footprint of property

New parking for three vehicles. Existing single driveway to be removed and new resin driveway with new waste inspection pit in the same location as the existing

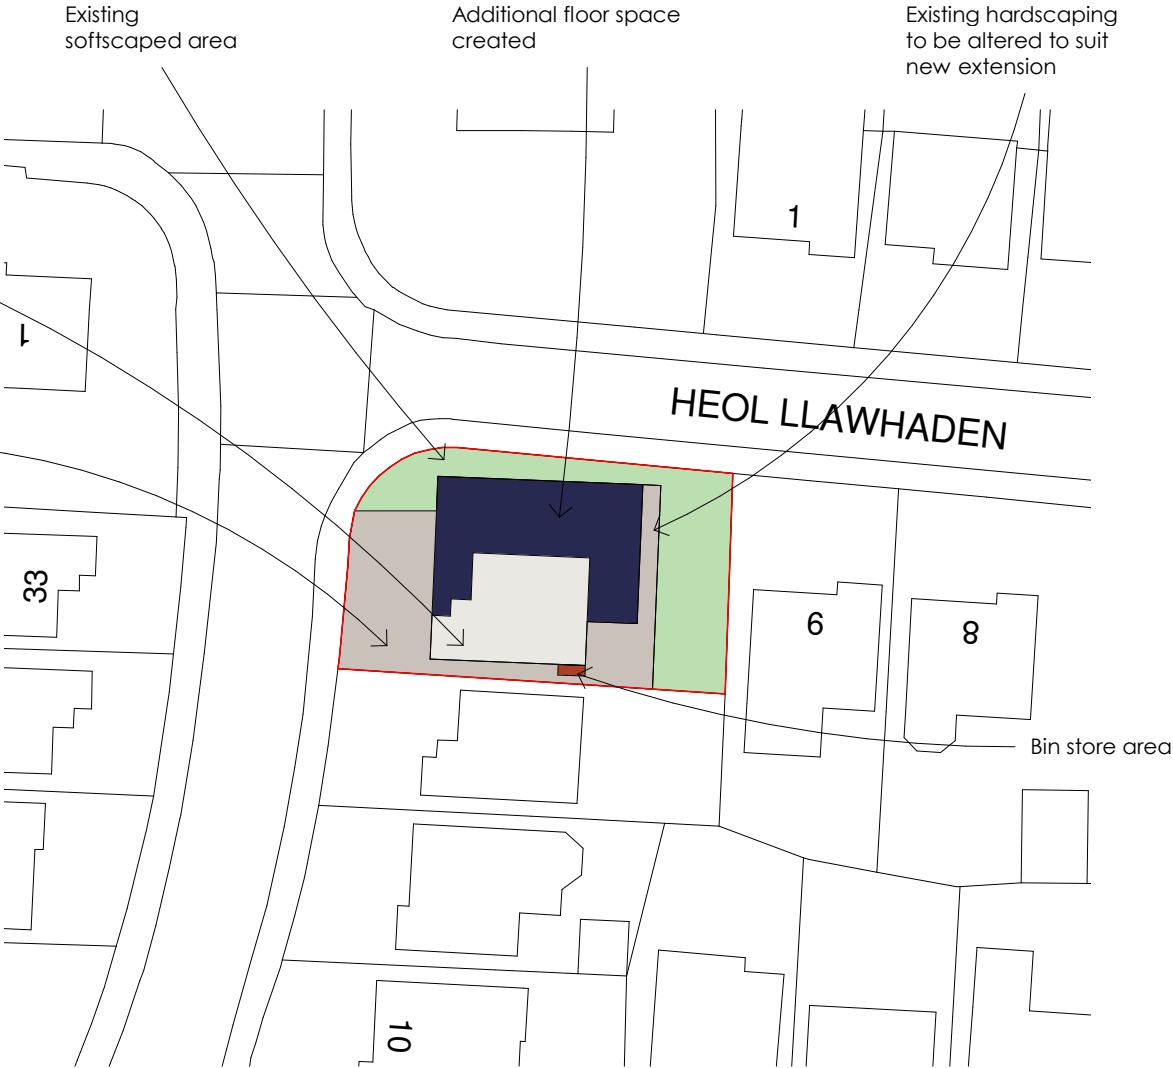

Proposed Site Plan
1 : 500

A	Client Amendments 1		22.04
REV	DESCRIPTION	BY	DATE



OFF THE WALL - Architectural Services
1The Woodlands, Chester Road,
Gresford, Wrexham LL12 8NU

@ offthewall_architectural
07772 113 971
cathy@offthewallarchitectural.com

Partnered with
LABC
Registered
Architects

CLIENT:	Mr & Mrs Davies
ADDRESS:	16 Ffordd Llywelyn, Acton

STAGE:	Planning Application		
TITLE:	Proposed Floor Plans & Site Plan		
SCALE AT A3:	DATE:	DRAWN:	CHECKED:
As indicated	22/04/22	LJ	CO
PROJECT NO:	DRAWING NO:	REVISION:	
OTW1257	PL01	A	