



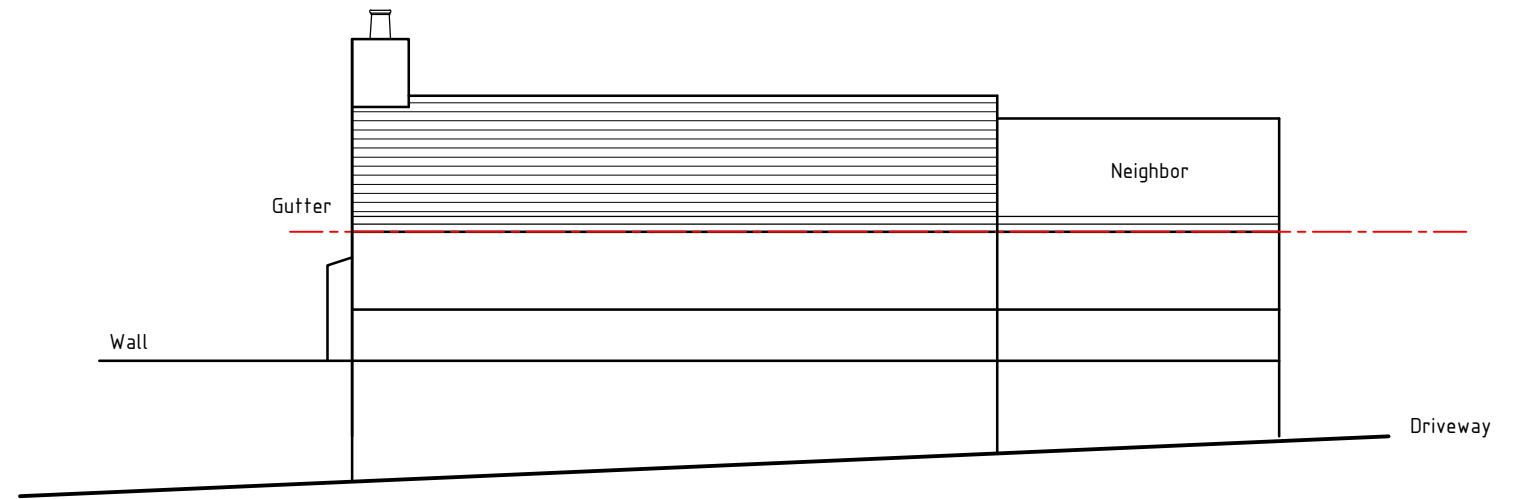

Front Elevation



Rear Elevation

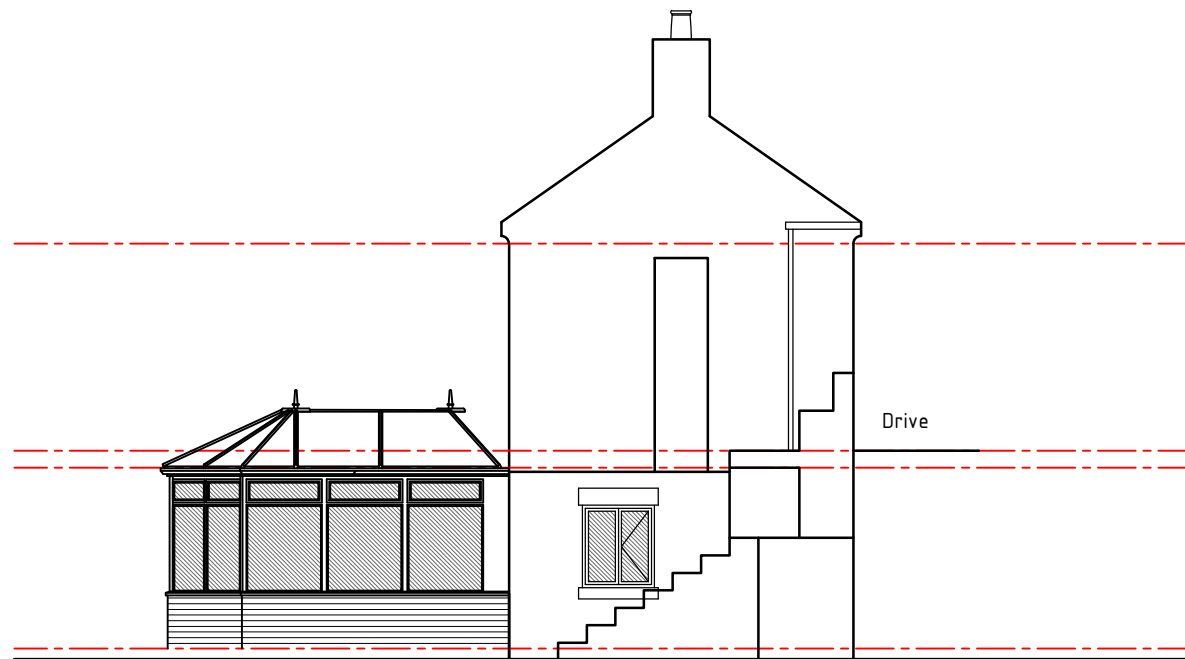

Side Elevation



HDS Architectural Services, The Foundry,
 15 Yorke Street, Wrexham
 LL13 8LW
 Tel (01978) 345250
www.hdsarchitectural.co.uk

Project; New Inn Cottages, Moss Valley, Wrexham, LL11 6HB	
Title; Elevations as Existing	Scale (A3); 1:100
Dwg No; NI/PD/03	Date; September 2020
Revision;	