


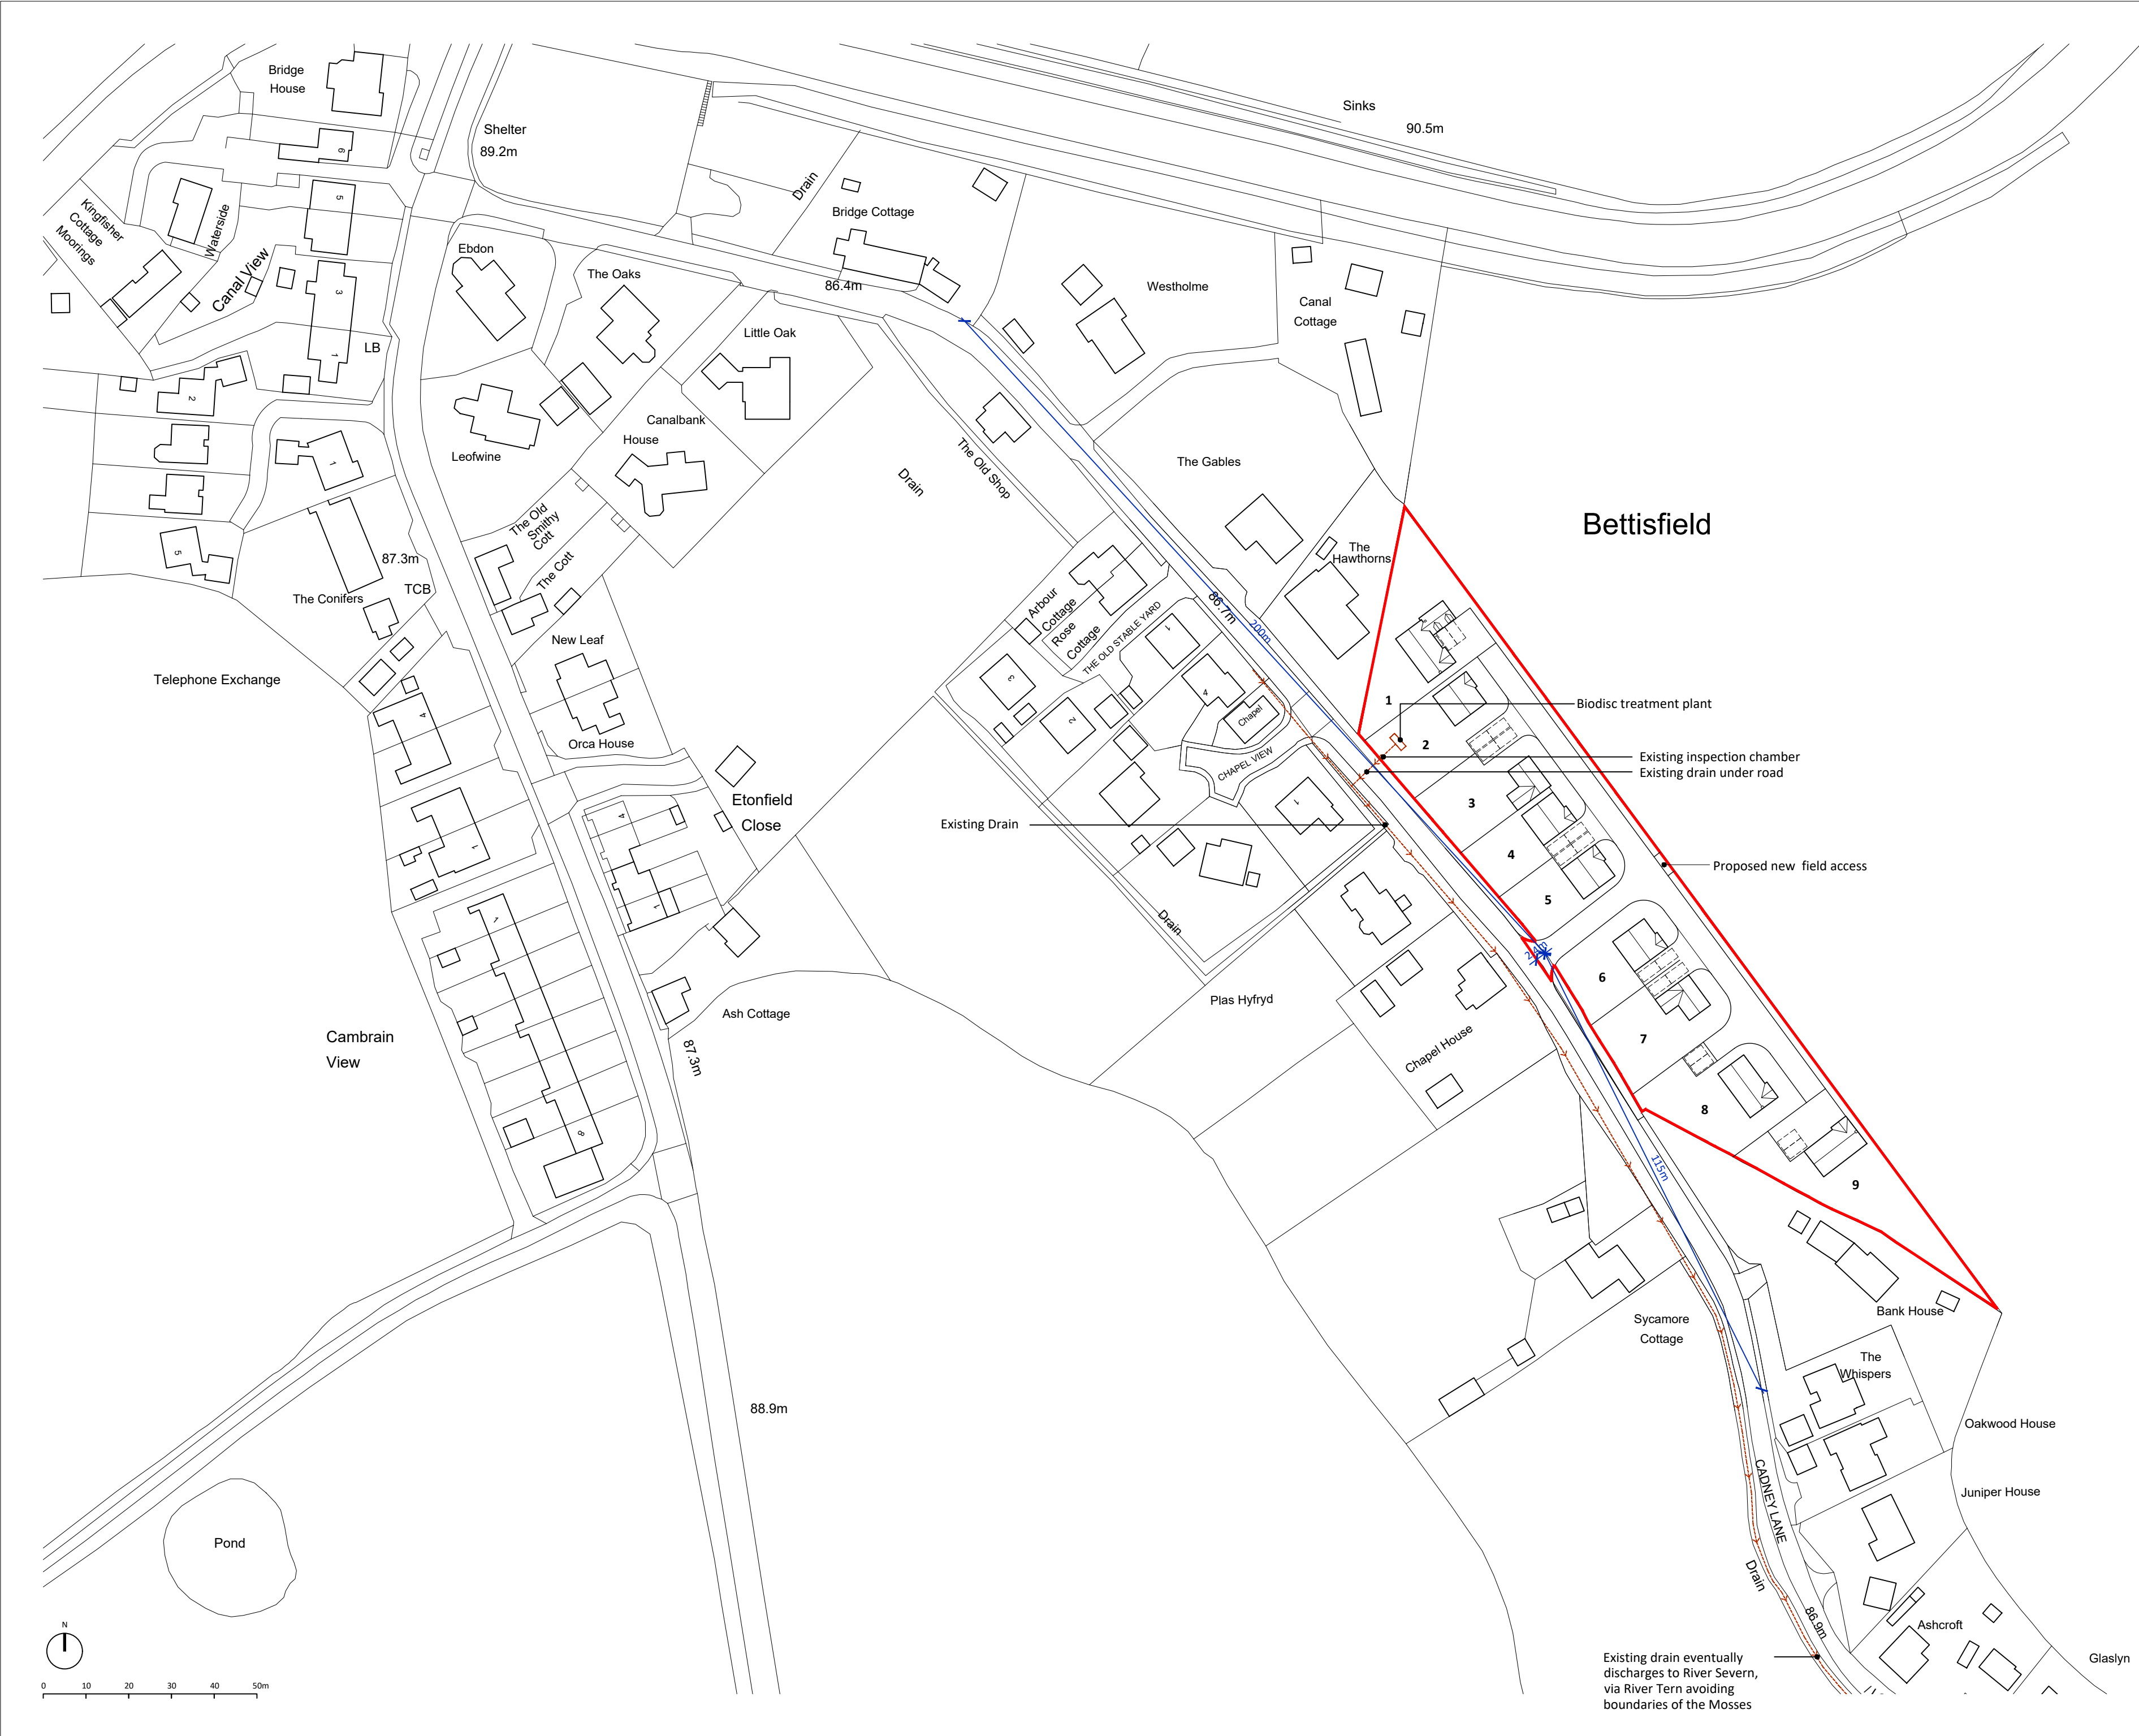

Notes

Ordnance Survey Map
© Crown Copyright. OS Licence No: 100022432.

CDM 2015
This drawing is for illustrative purposes and/or obtaining the relevant planning permission only. It should not be used for construction and accordingly, risk identification under the Construction (Design & Management) Regulations 2015 has not been undertaken.

B	Foul drainage added	11.12.21
A	Plot 10 Removed	08.11.21
Rev	Description	Date
Client Richard Hall		
Project Land north of Cadney Lane, Bettisfield		
Drawing Proposed Site Plan		
Scale @ A2 1: 1000		Date 13/10/21
Drawn By CH		Checked By -
Job Number 01-1	Status OP	Purpose of Issue Outline Planning
Drawing No. 01-1_OP_SP02		Rev B