



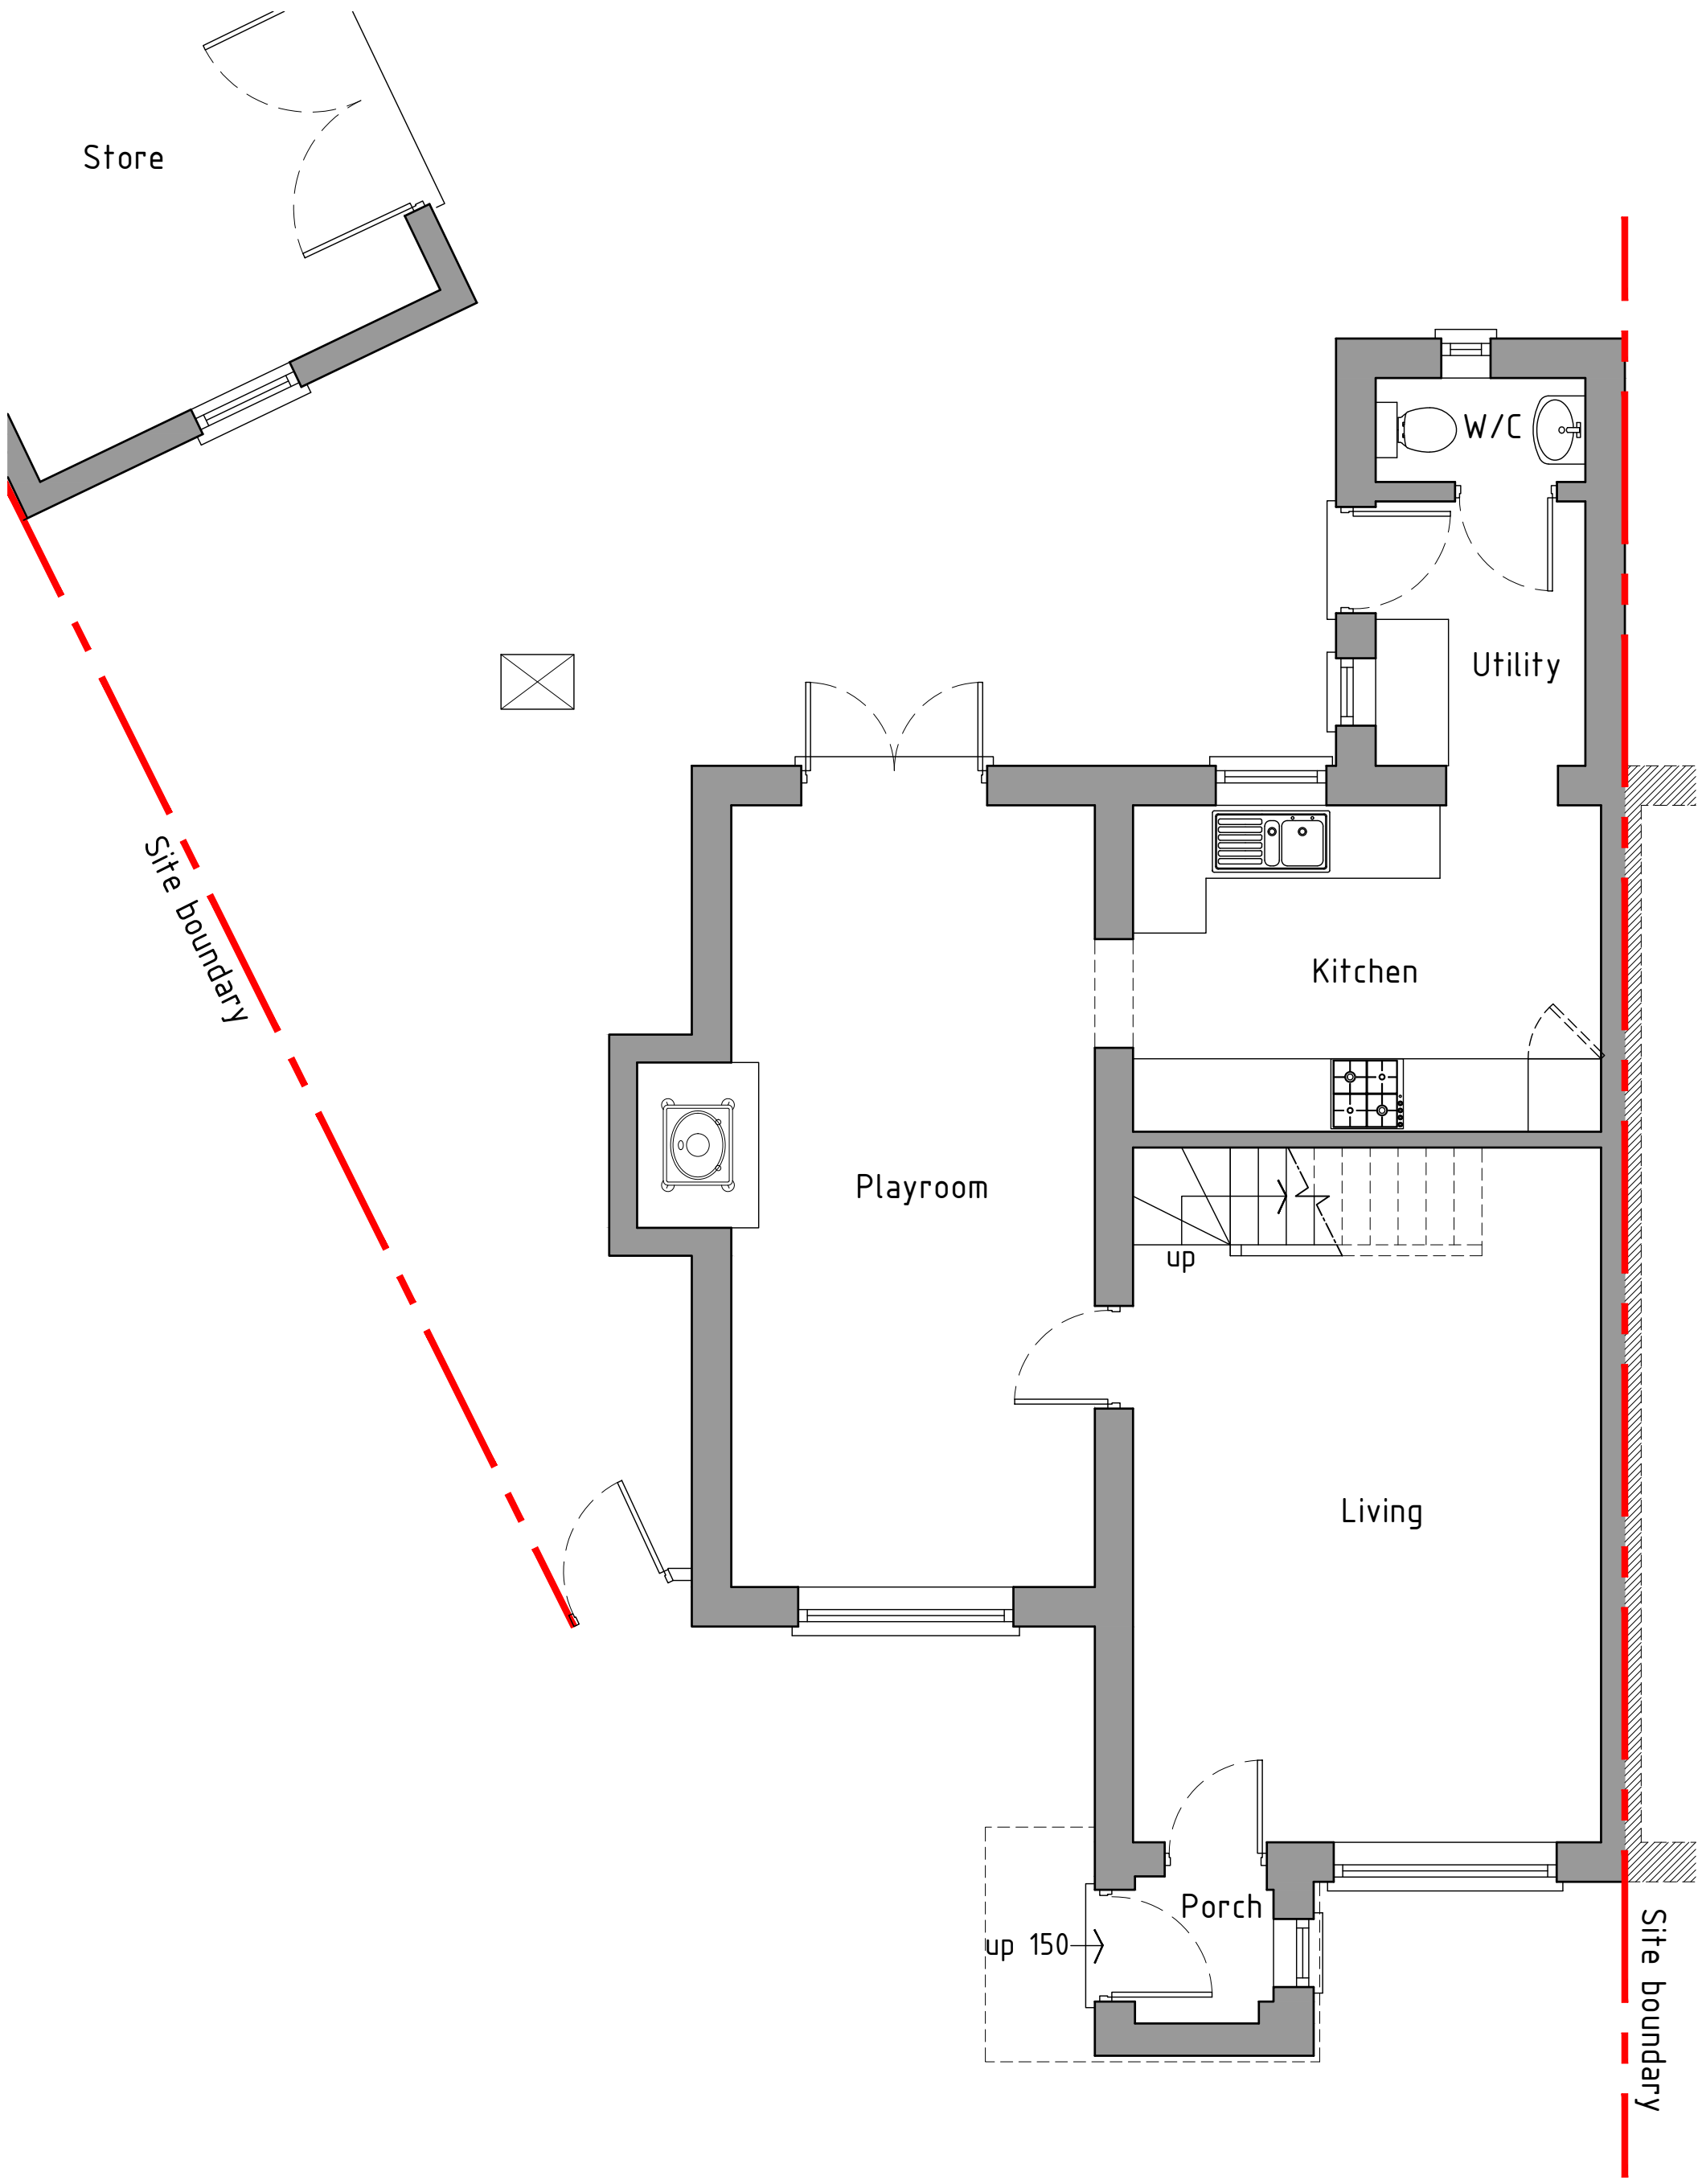

Ground floor plan 1:50

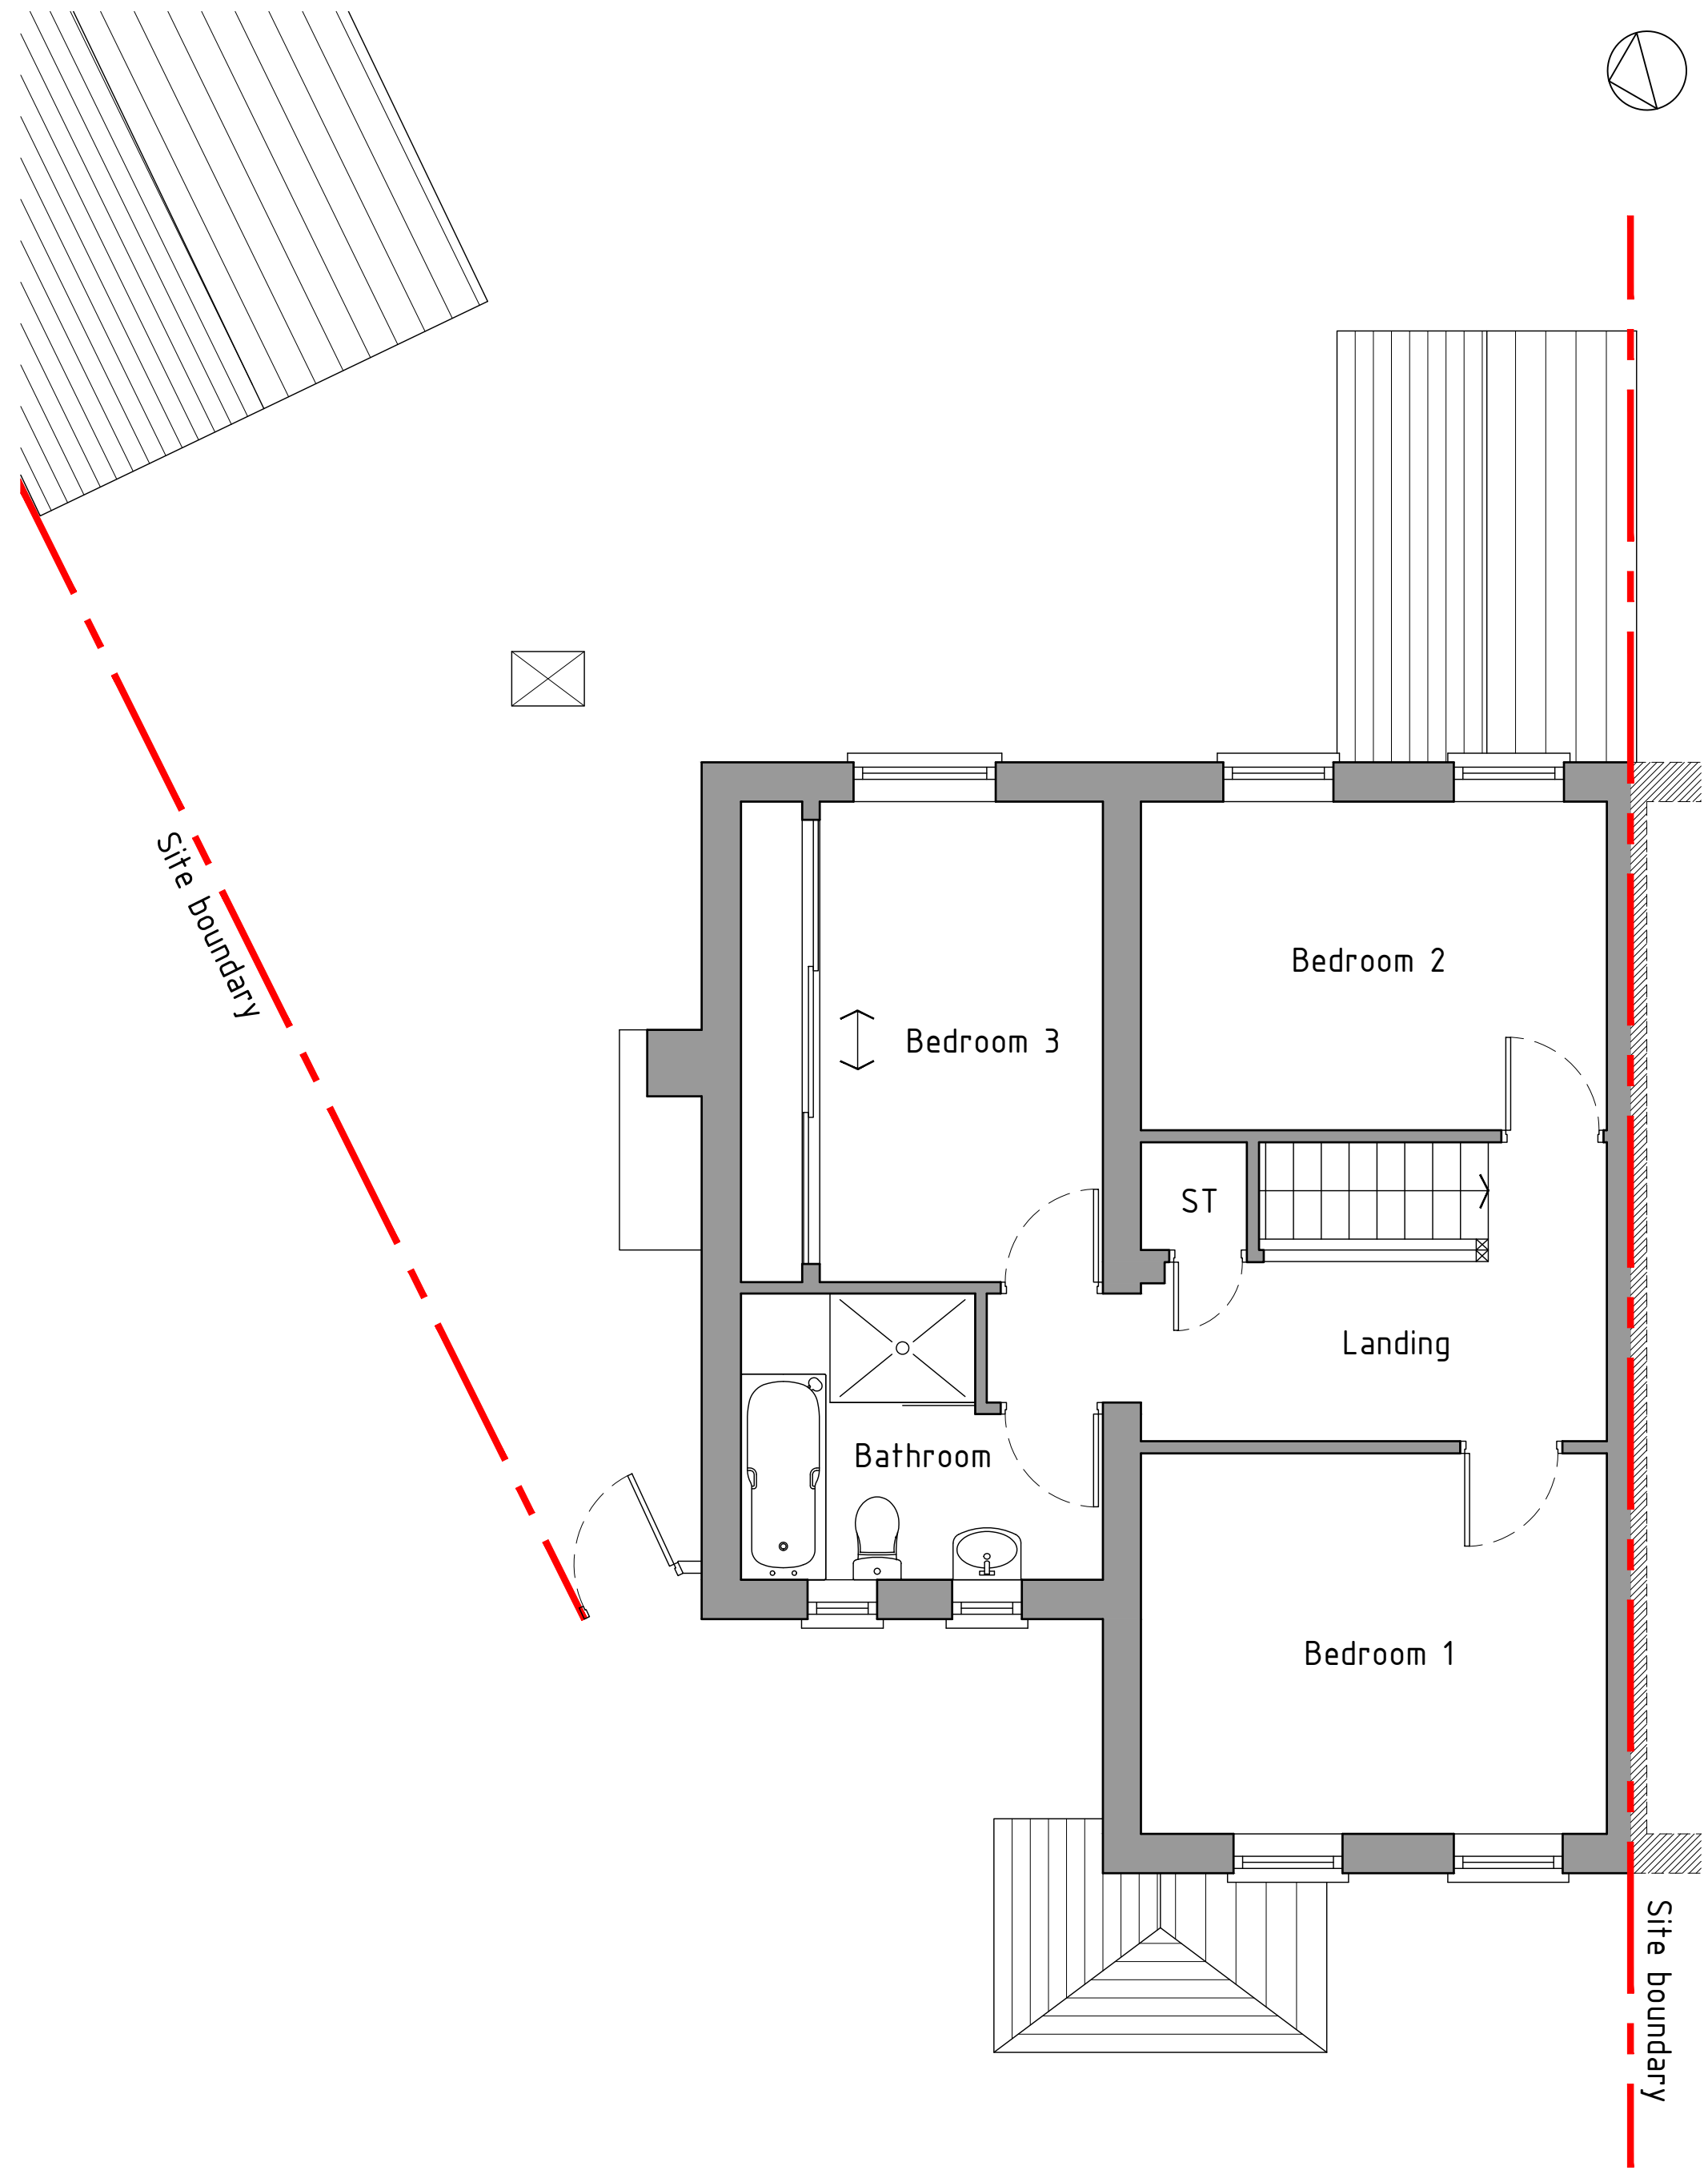

First floor plan 1:50

As Existing

 HDS Architectural Services, The Foundry, 15 York Street, Wrexham LL13 9LW Tel (01978) 345250 www.hdsarchitectural.co.uk	Project; 43 Bodwyn Crescent, Gresford, Wrexham, LL12 8NQ	Dwg No; BC/PD/01	Date; 23.05.22
	Title; As Existing Floor plans	Scale (A2); 1:50	Revision;