



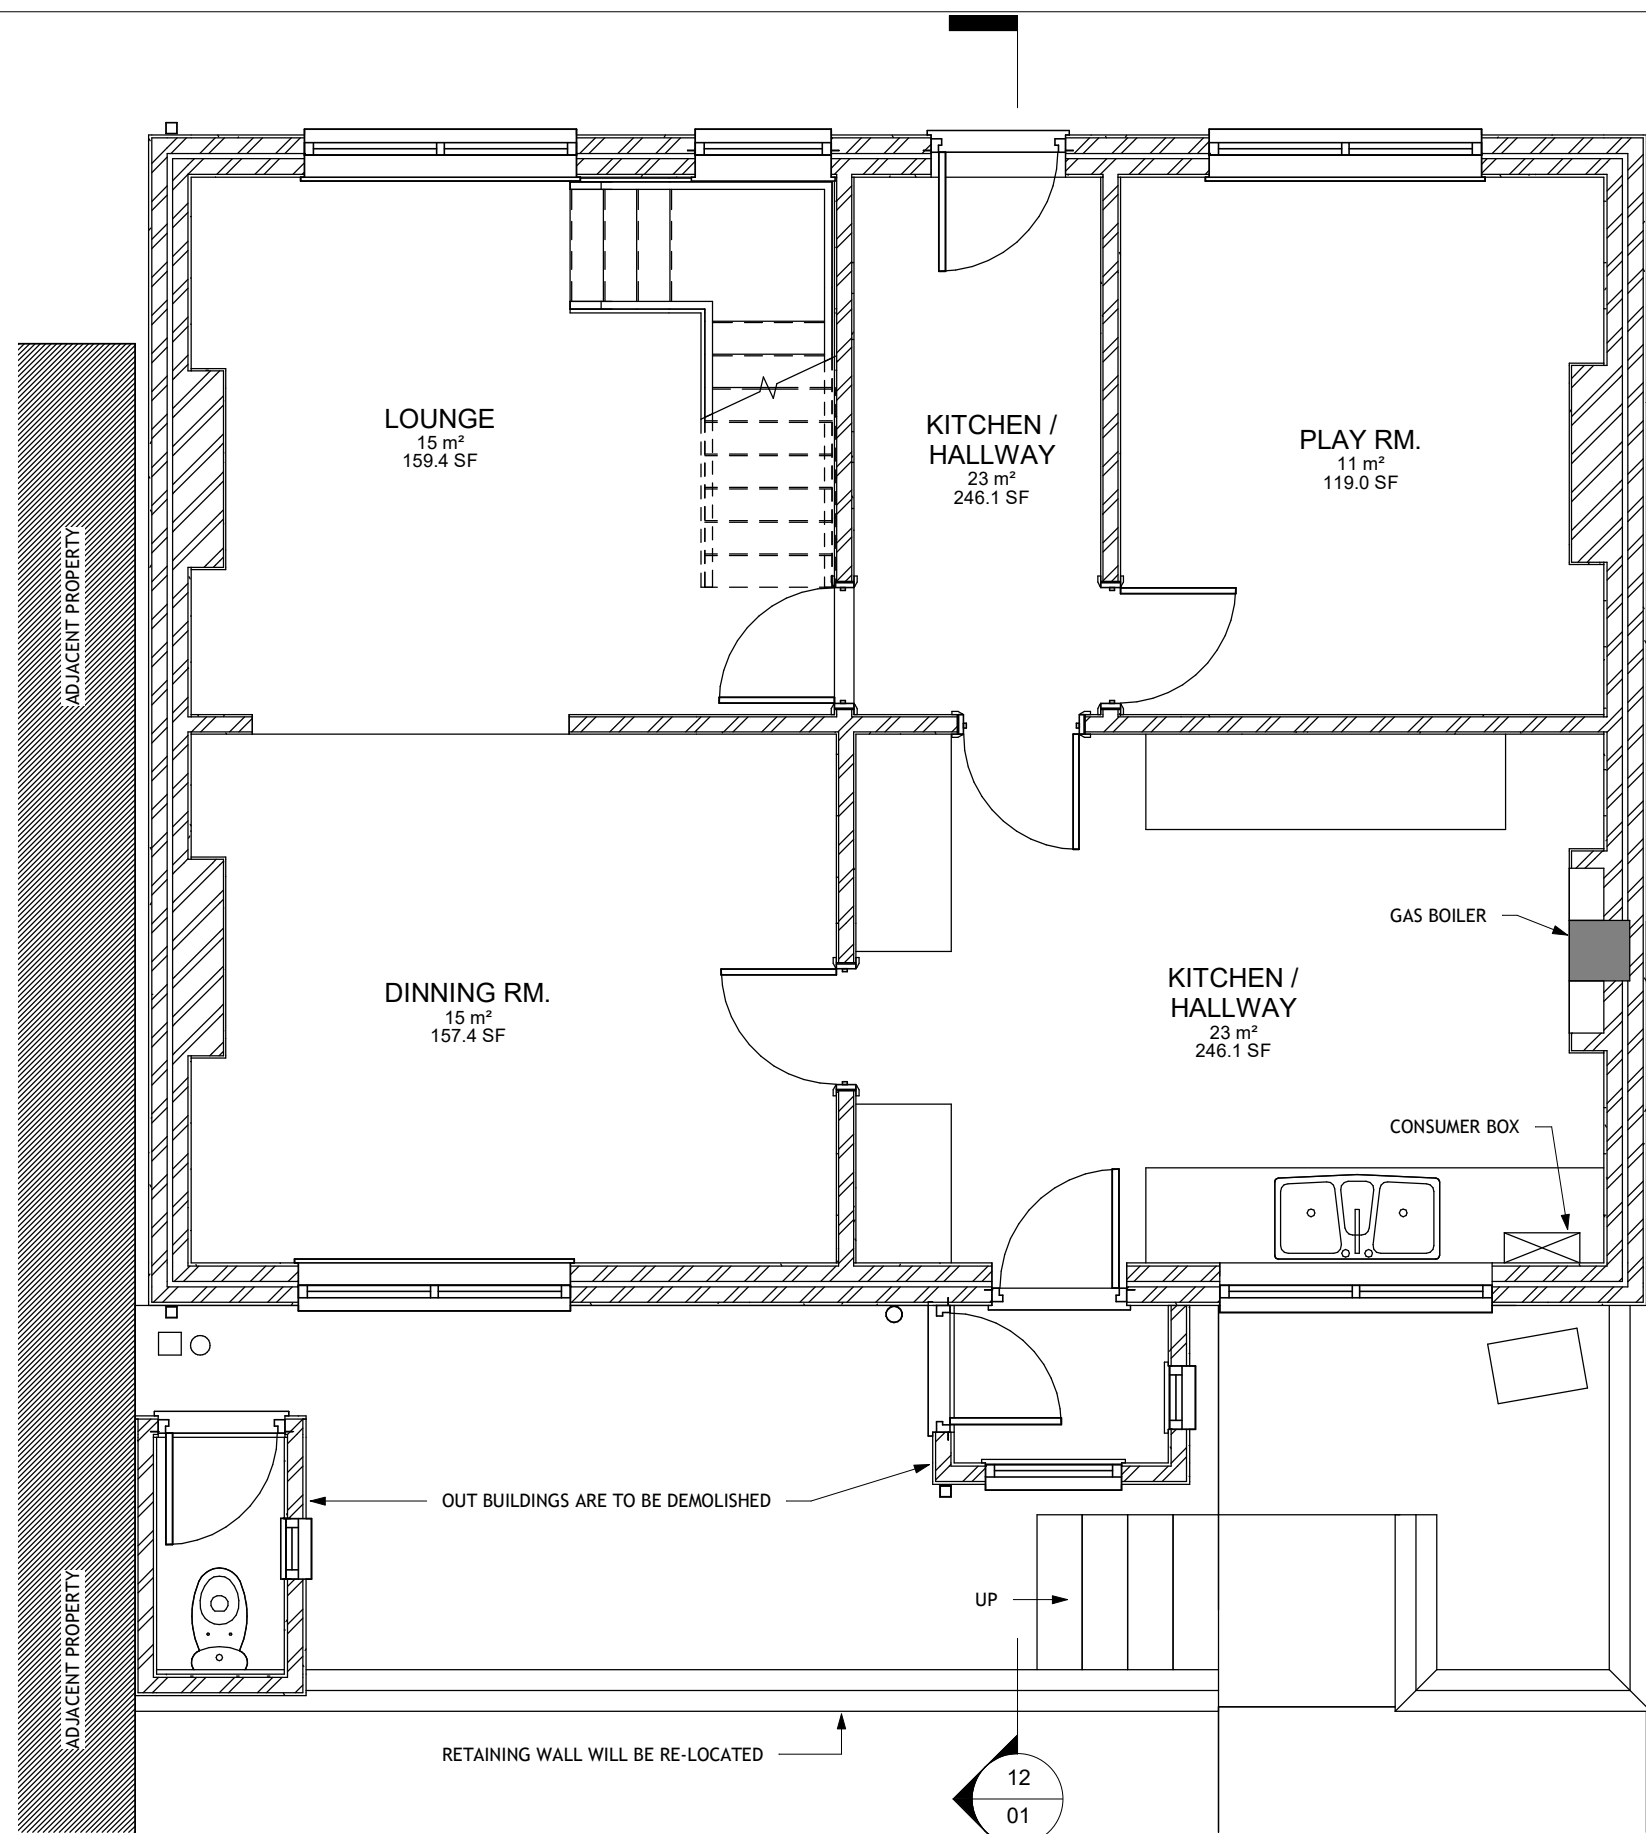

2 EXISTING - GROUND FLOOR  
1 : 50

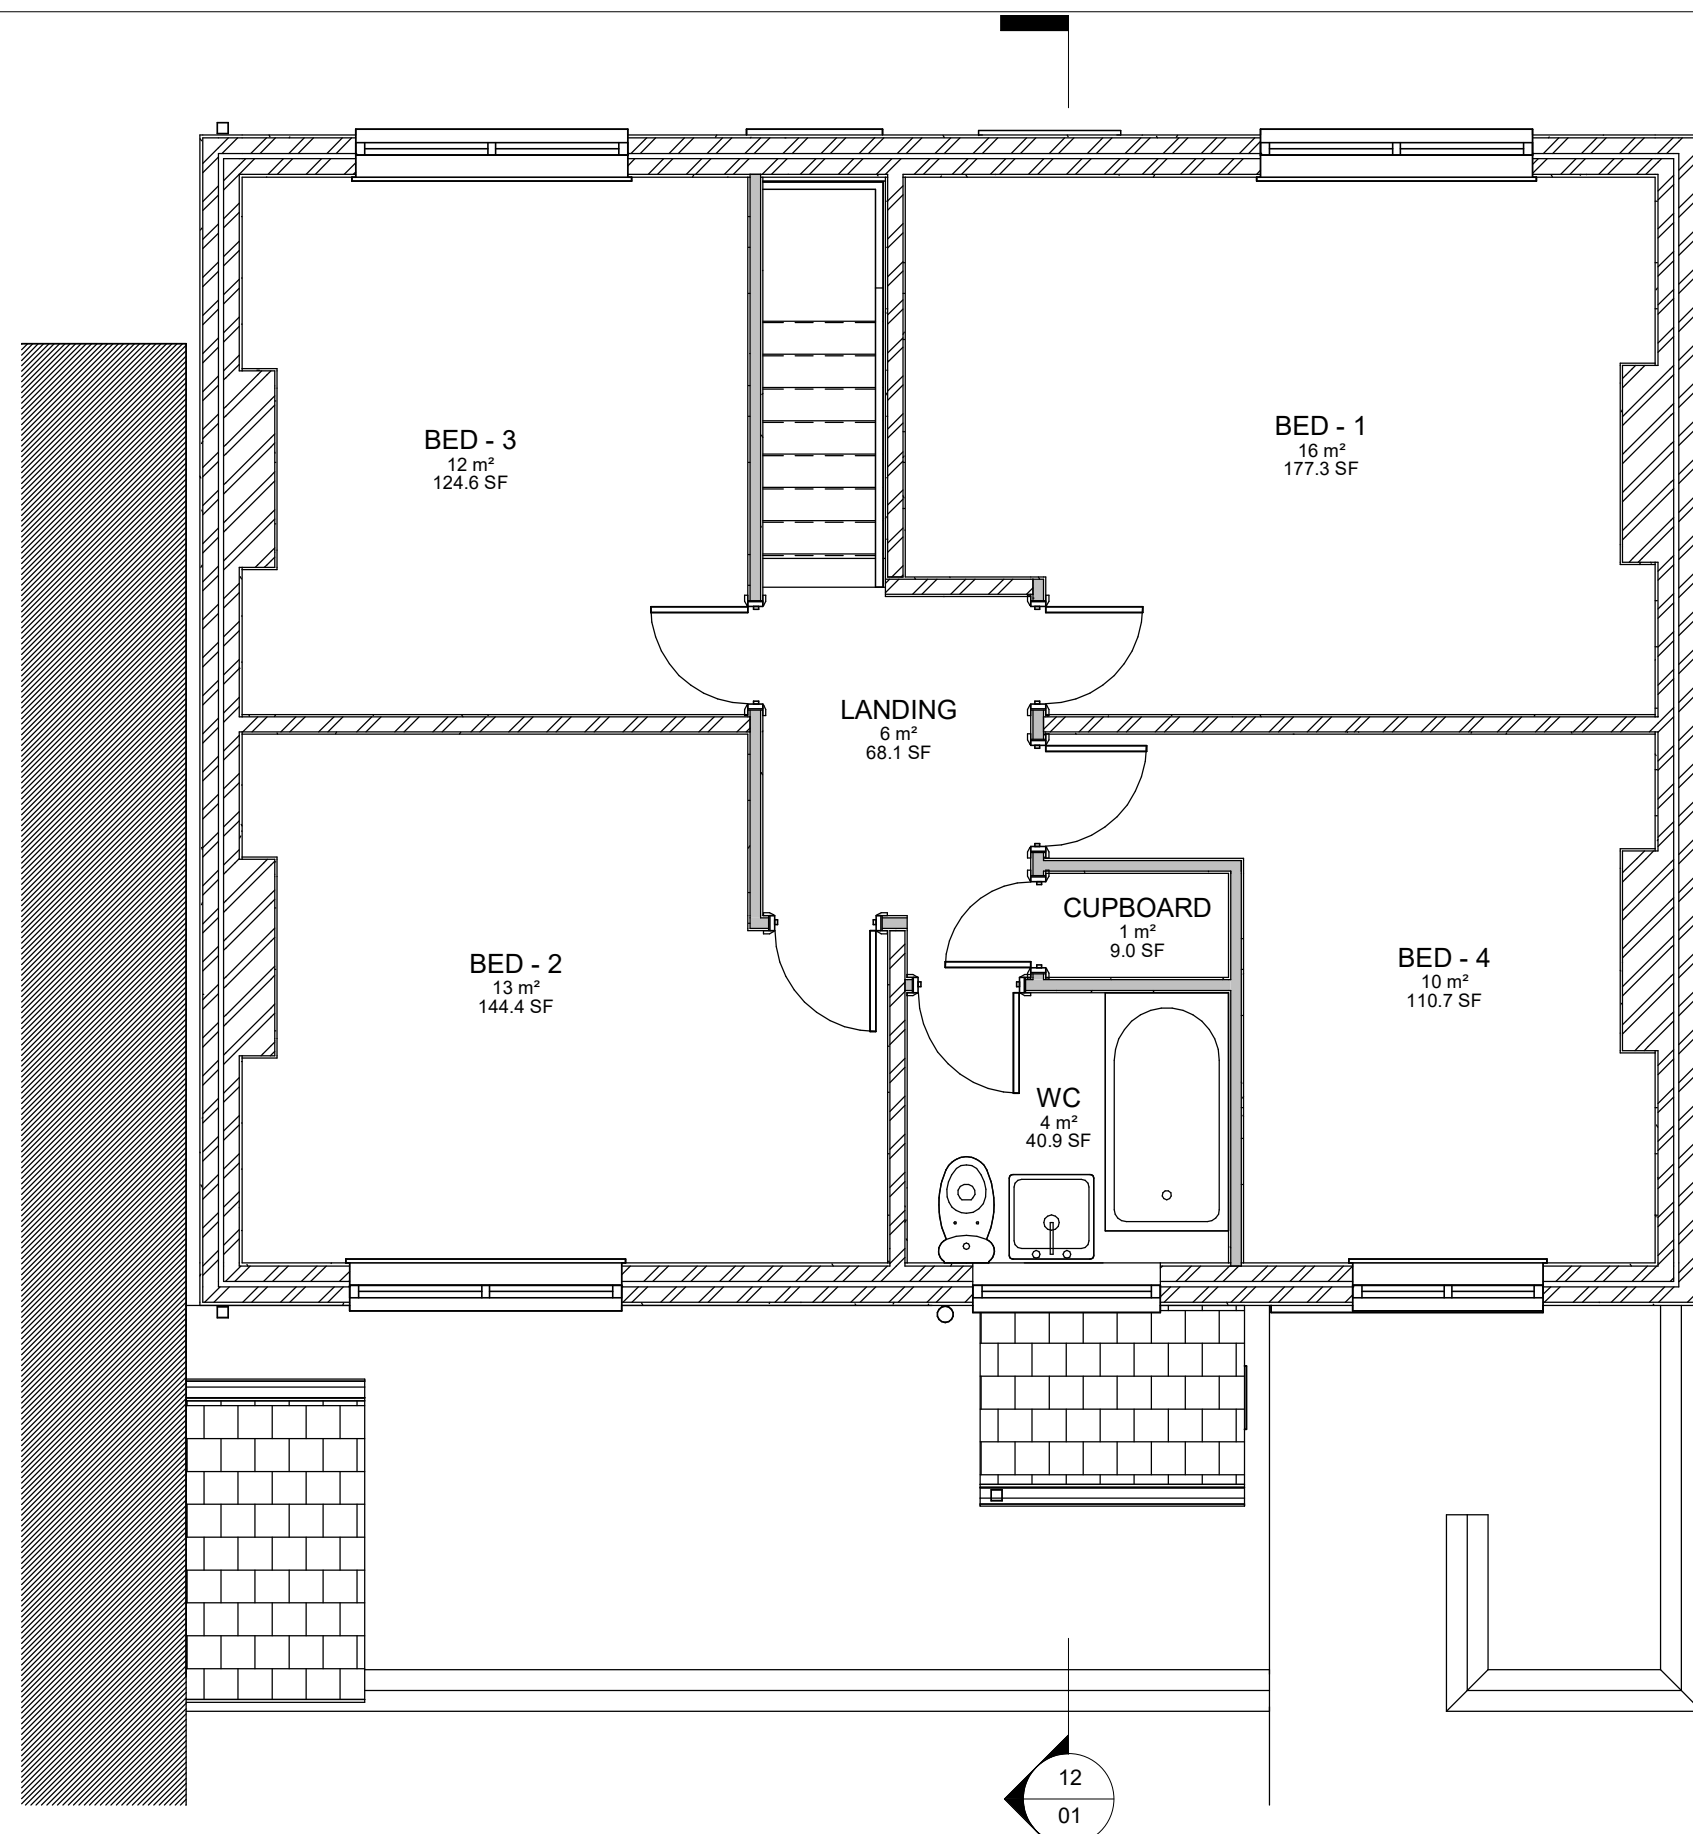

1 EXISTING - FIRST FLOOR  
1 : 50




7 RED LINE BOUNDARY  
1 : 1250



FOR CONSTRUCTION PURPOSES  
DO NOT SCALE




12 EXISTING CROSS SECTION  
1 : 100

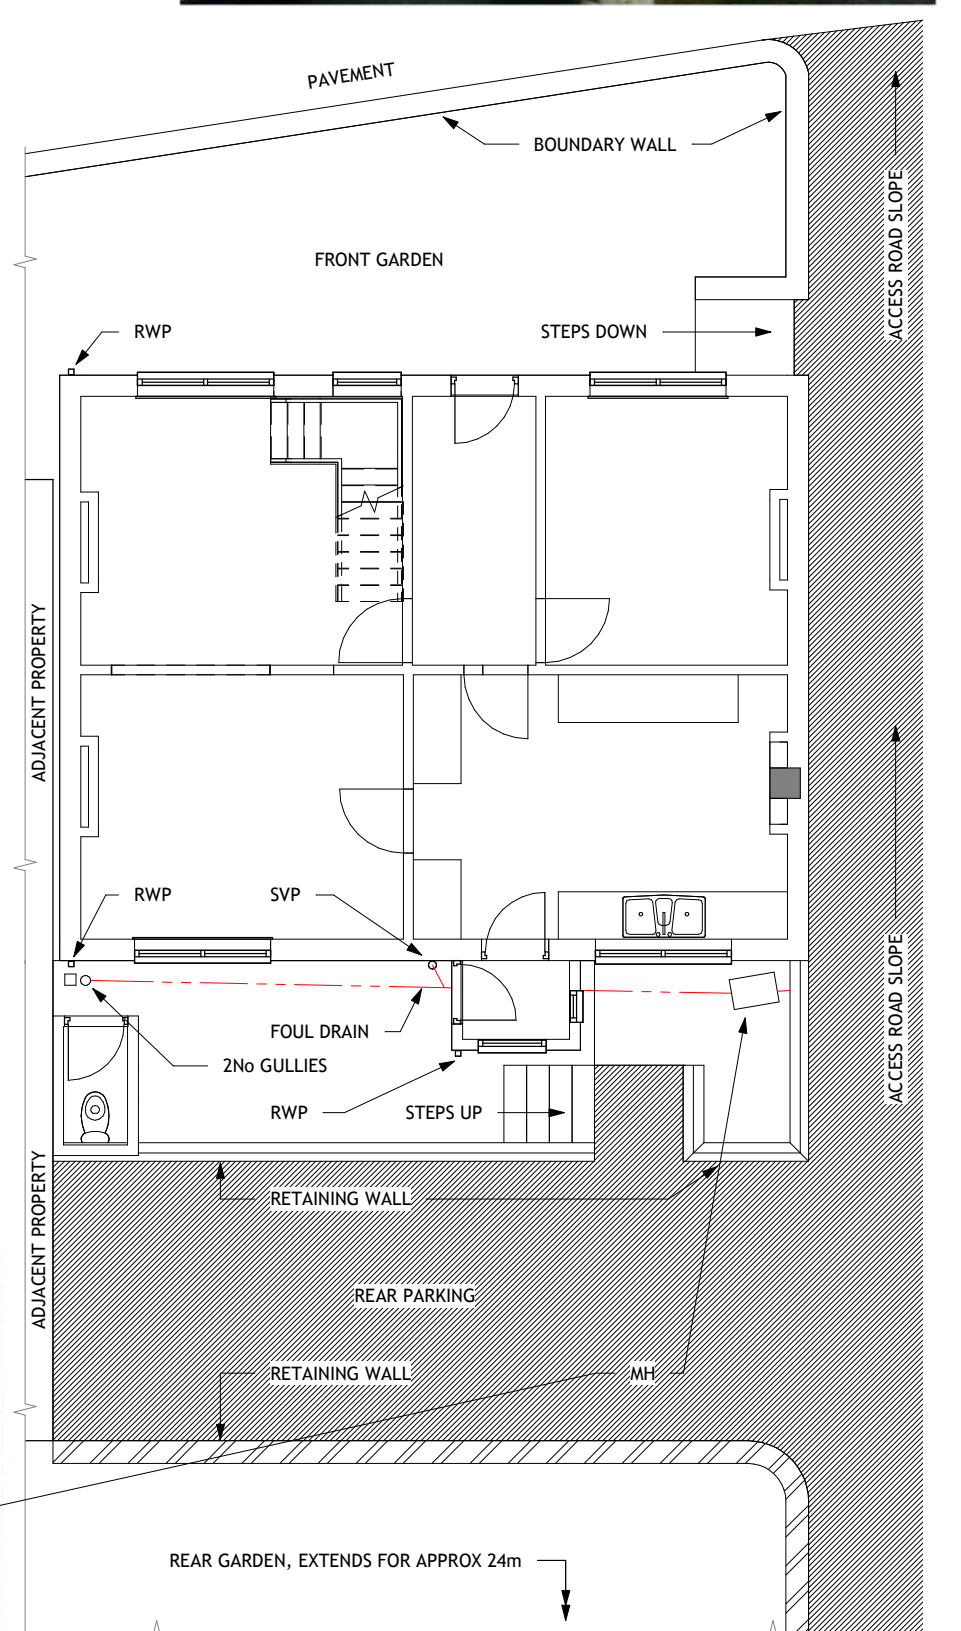

11 EXISTING SITE PLAN  
1 : 100




10 ISOMETRIC

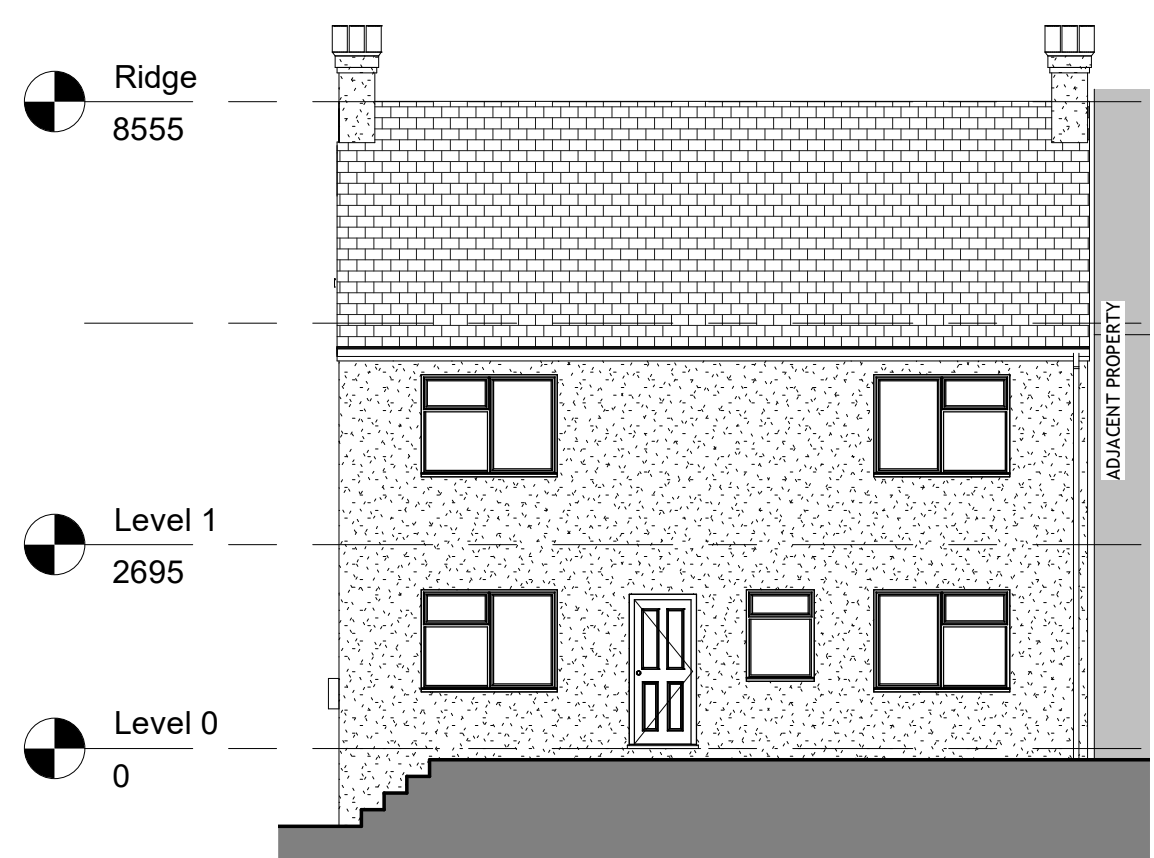


3 EXISTING FRONT ELEVATION  
1 : 100



4 EXISTING REAR ELEVATION  
1 : 100

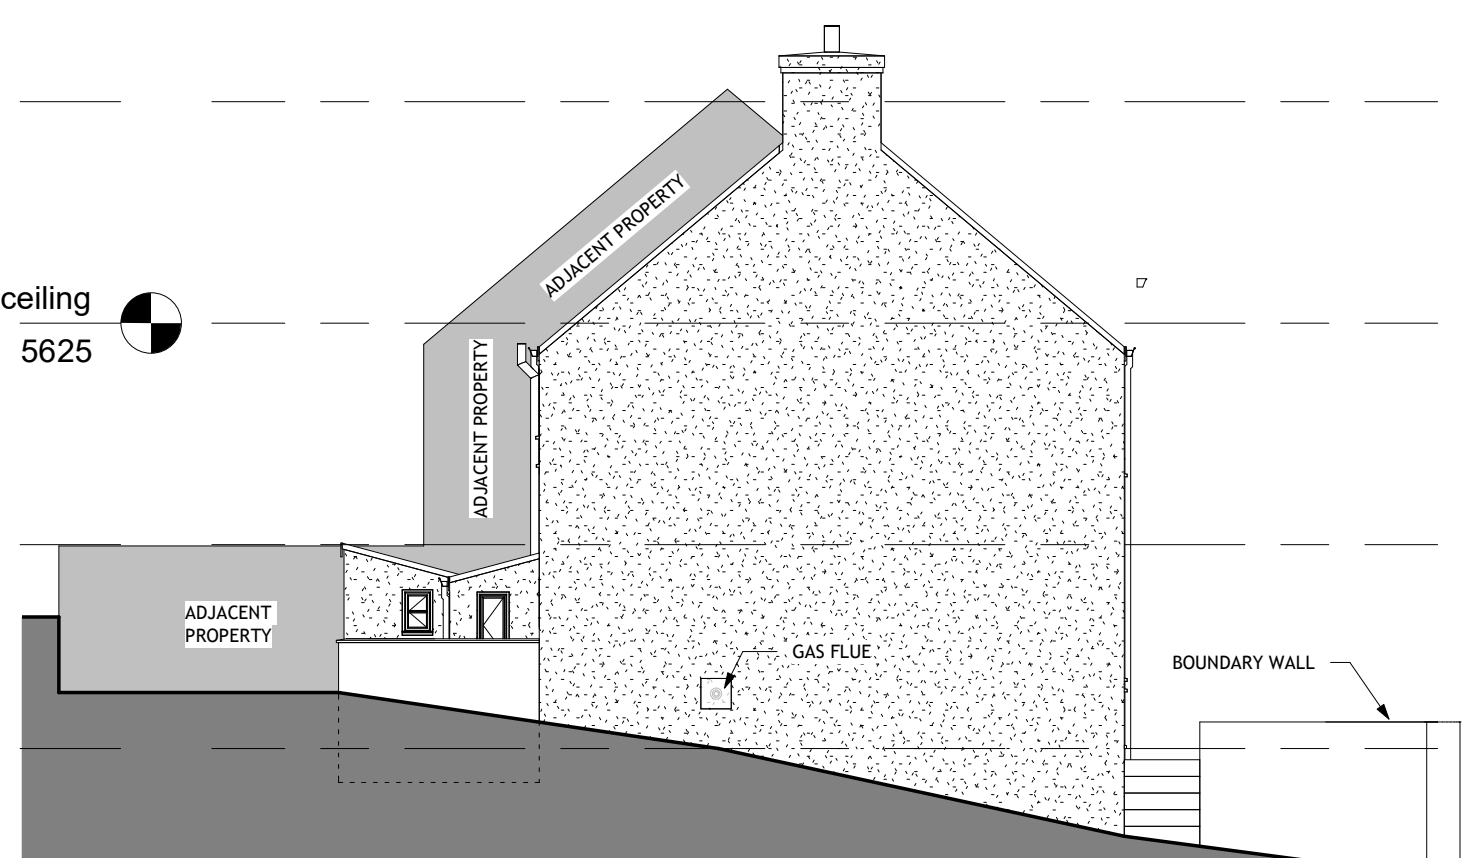

5 EXSITING - SIDE ELEVATION 1  
1 : 100

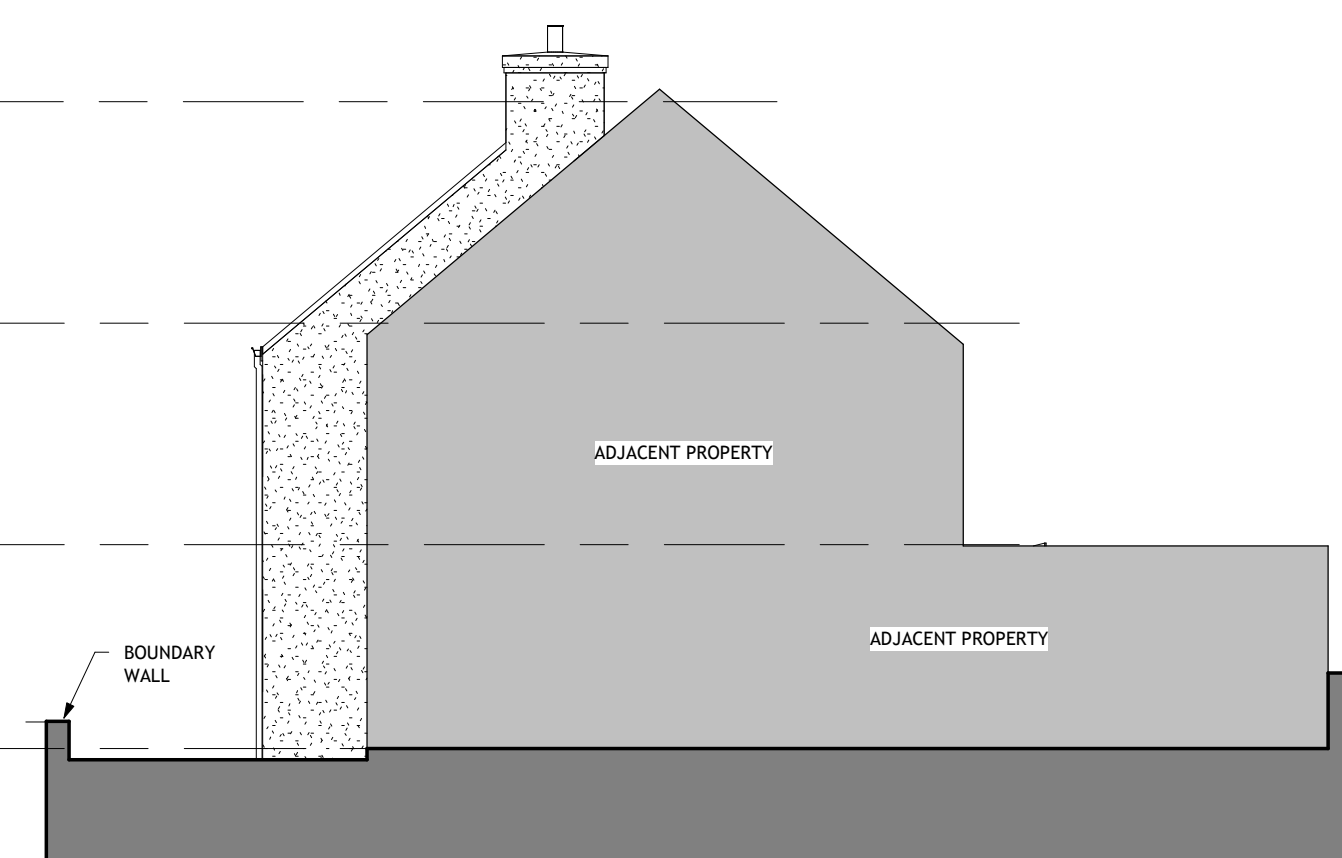

6 EXSITING - SIDE ELEVATION 2  
1 : 100

|   |                     |                |
|---|---------------------|----------------|
|   |                     |                |
| P3                                                                                                   | ISSUED FOR PLANNING | 11/06/20       |
| P2                                                                                                   | ISSUED FOR COMMENT  | 22/05/20       |
| P1                                                                                                   | ISSUED FOR COMMENT  | 28/02/20       |
| DRAWING STATUS: PLANNING APPROVAL                                                                    |                     |                |
| CLIENT: Mr & Mrs D. RAWLINSON                                                                        |                     |                |
| PROJECT: PROPOSED GRD, 1st & ROOF ALTERATIONS TO, WHITTINGTON COTTAGE, TOP ROAD, SUMMERHILL LL11 4TA |                     |                |
| TITLE: PLANS AND ELEVATIONS AS EXISTING                                                              |                     |                |
| SCALE: As indicated                                                                                  | DRAWN BY: CAD       | DATE: FEB. '20 |
|   | DRAWING No: 01      | REV: P3        |