



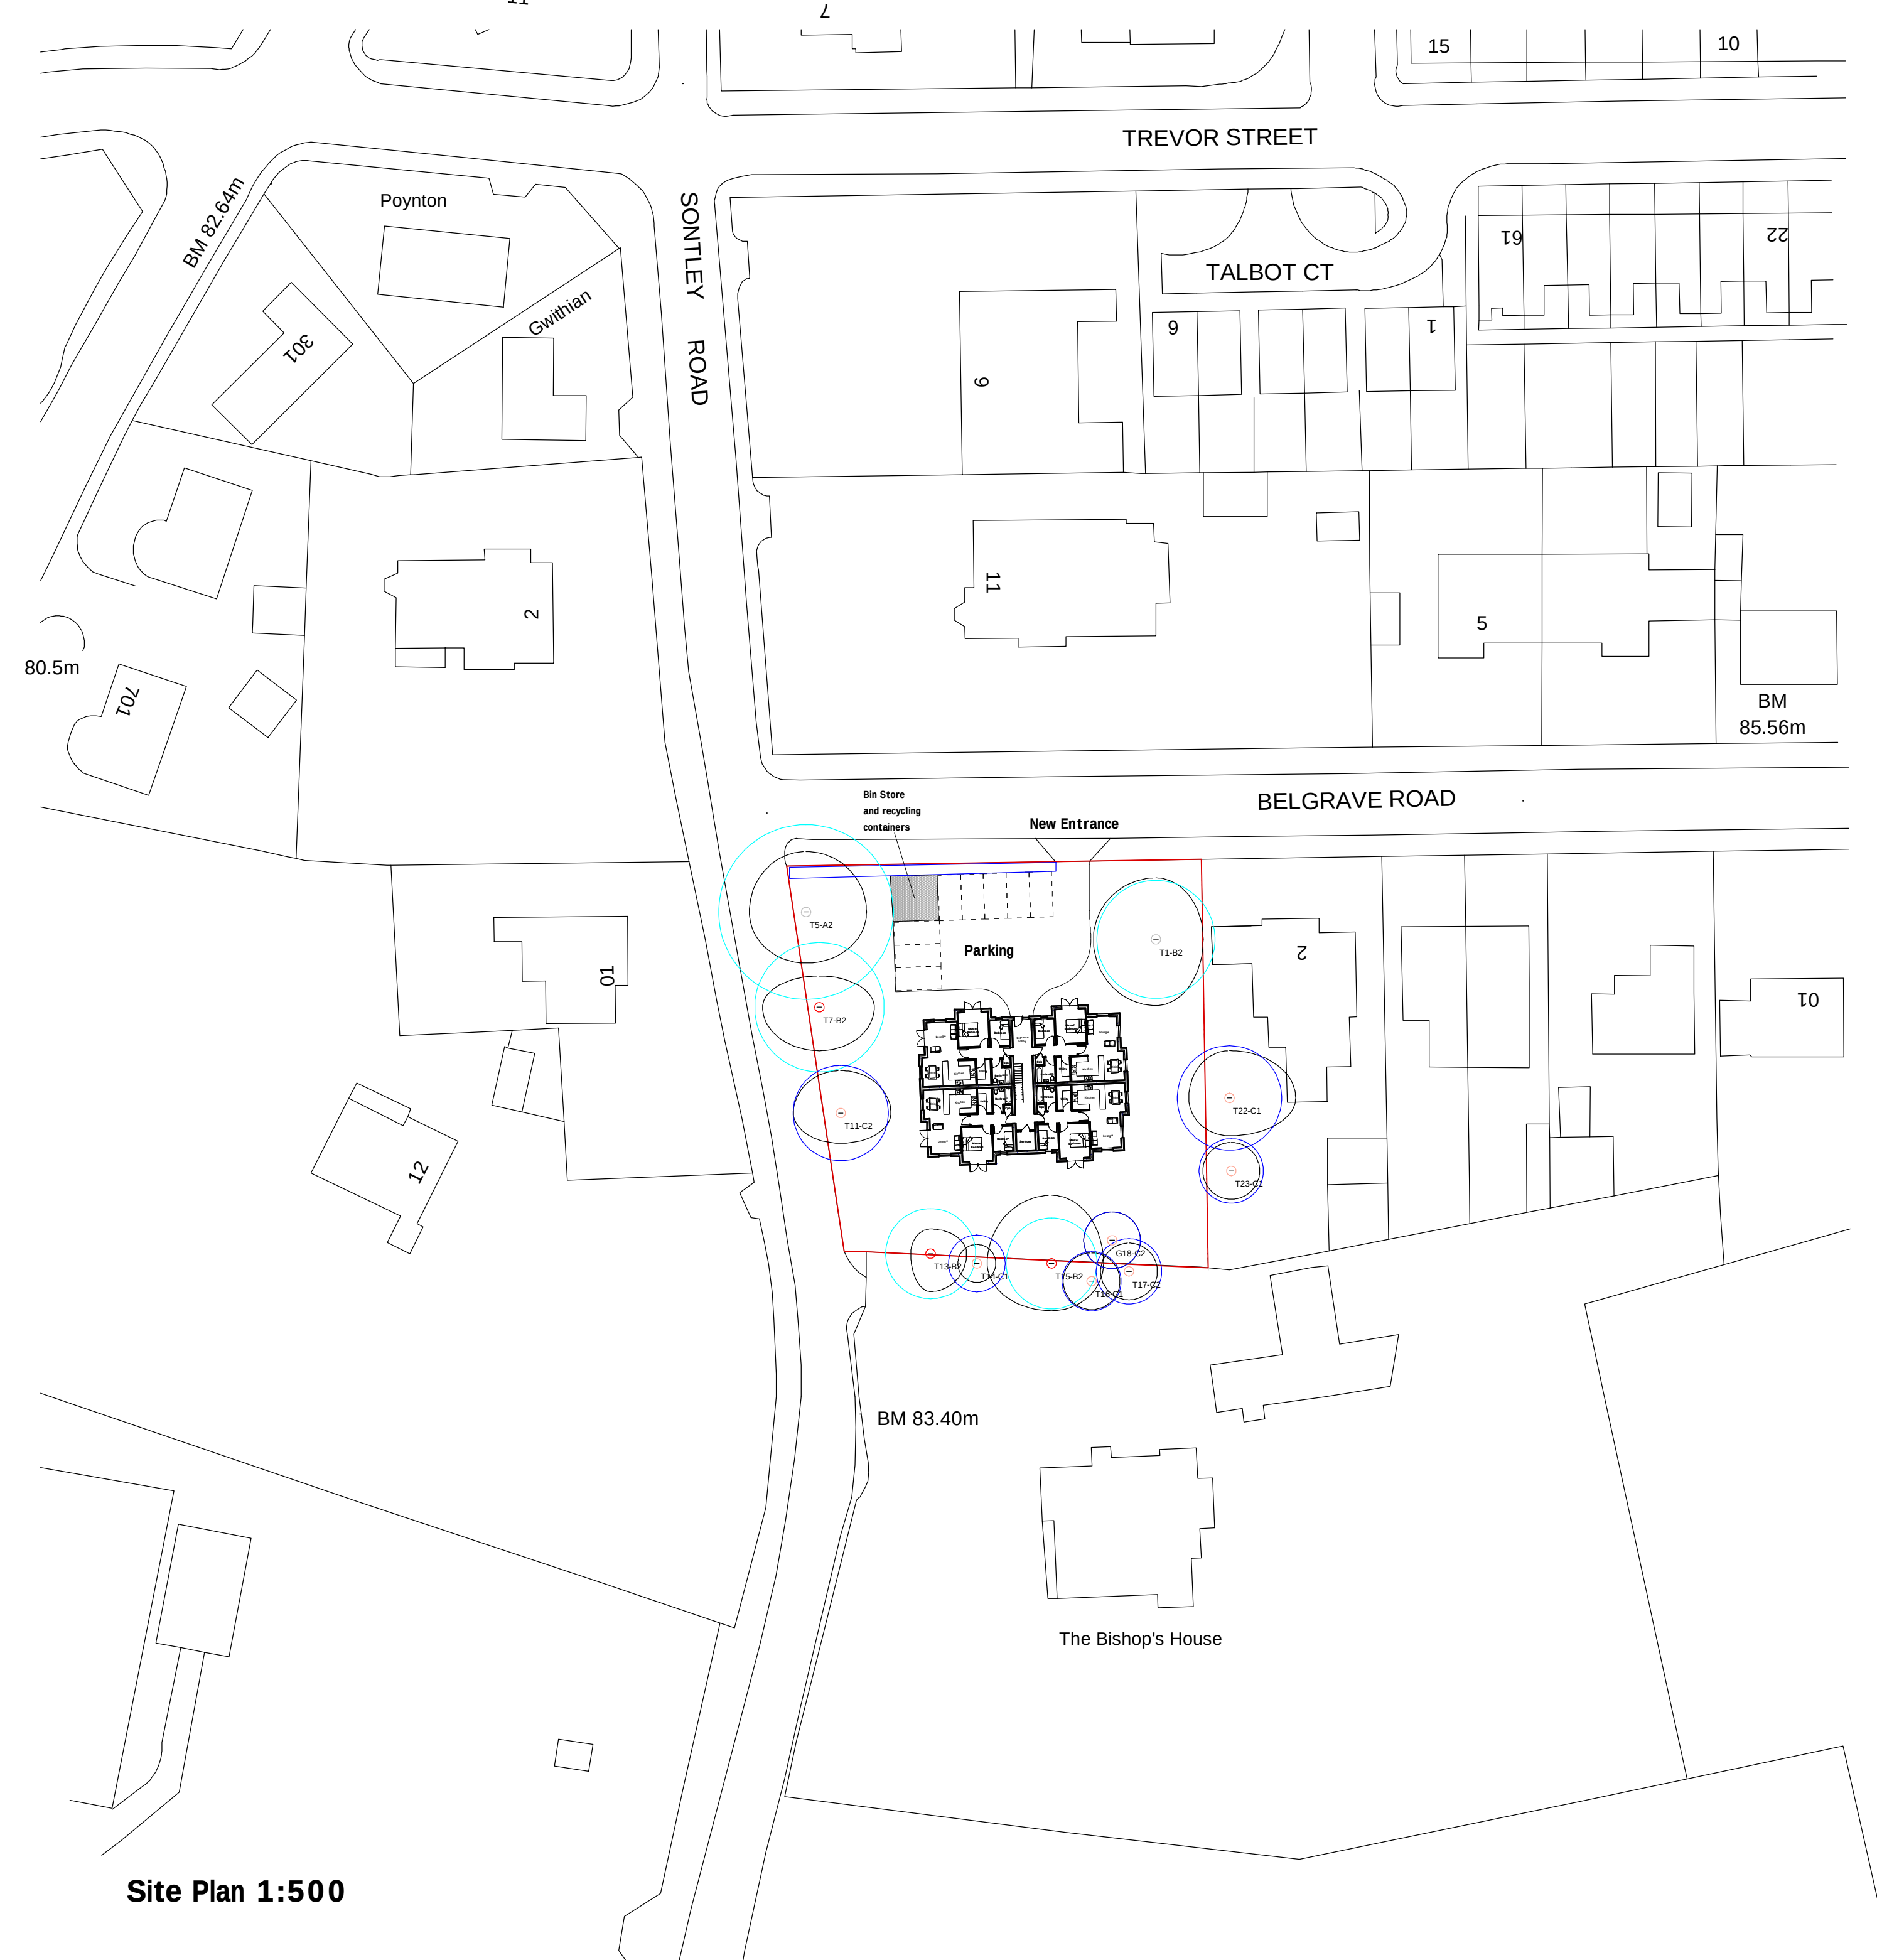

Site Plan 1:500

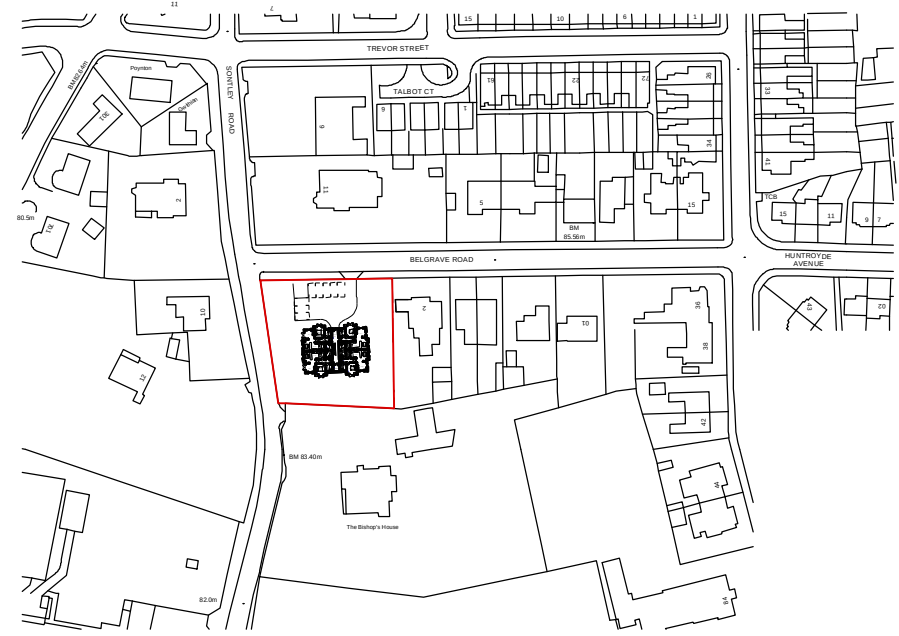

Location Plan 1:2500

Rev	Date	Detail	Initial

Project:
**8 No Residential Apartments
on land at 2, Belgrave Road,
Wrexham**

Title: Site Plan and Location Plan	Scale: (A2) 1:500 & 1:2500
--	--

Drawn By: S Hatherall	Date: Oct 2021
---------------------------------	--------------------------

Drawing No: J170/002	Sheet: 1 of 1
--------------------------------	-------------------------



Office 3K4,
Redwither Business Tower,
Wrexham. LL13 9XT
Tel: 01978 356500
www.blueprintarchitectural.com
© copyright all rights reserved