



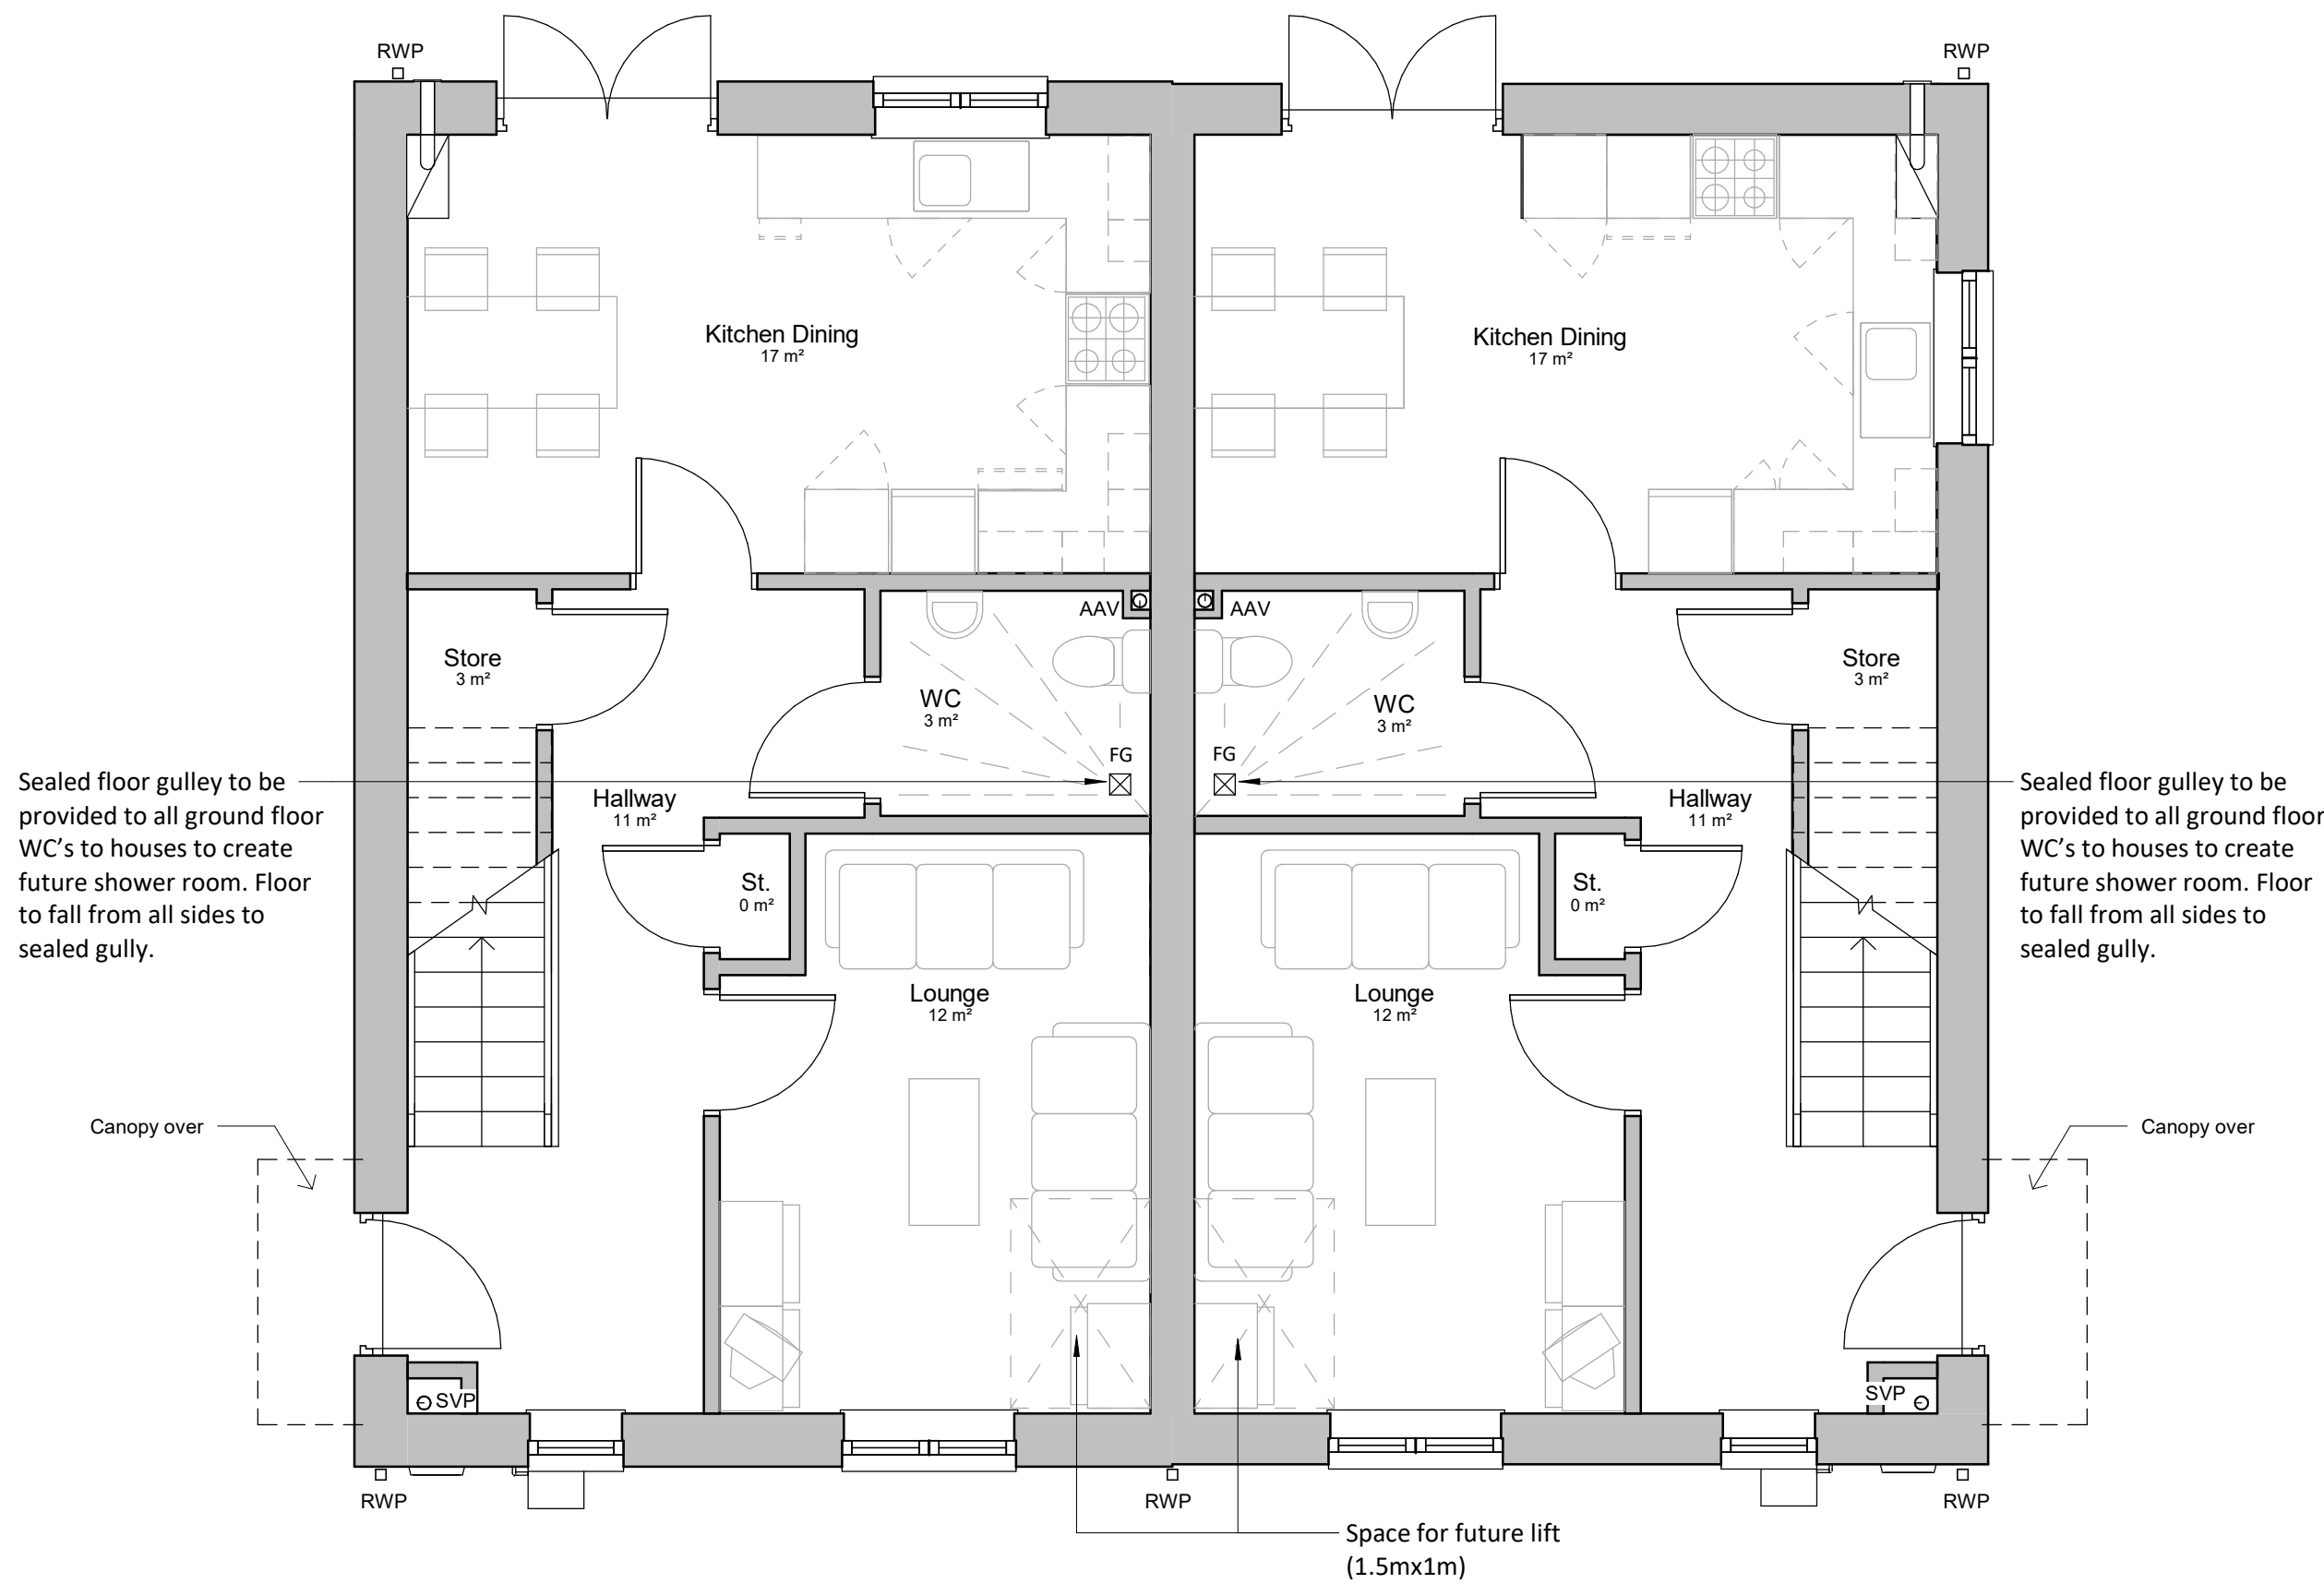


Ground Floor Plan

1 : 50

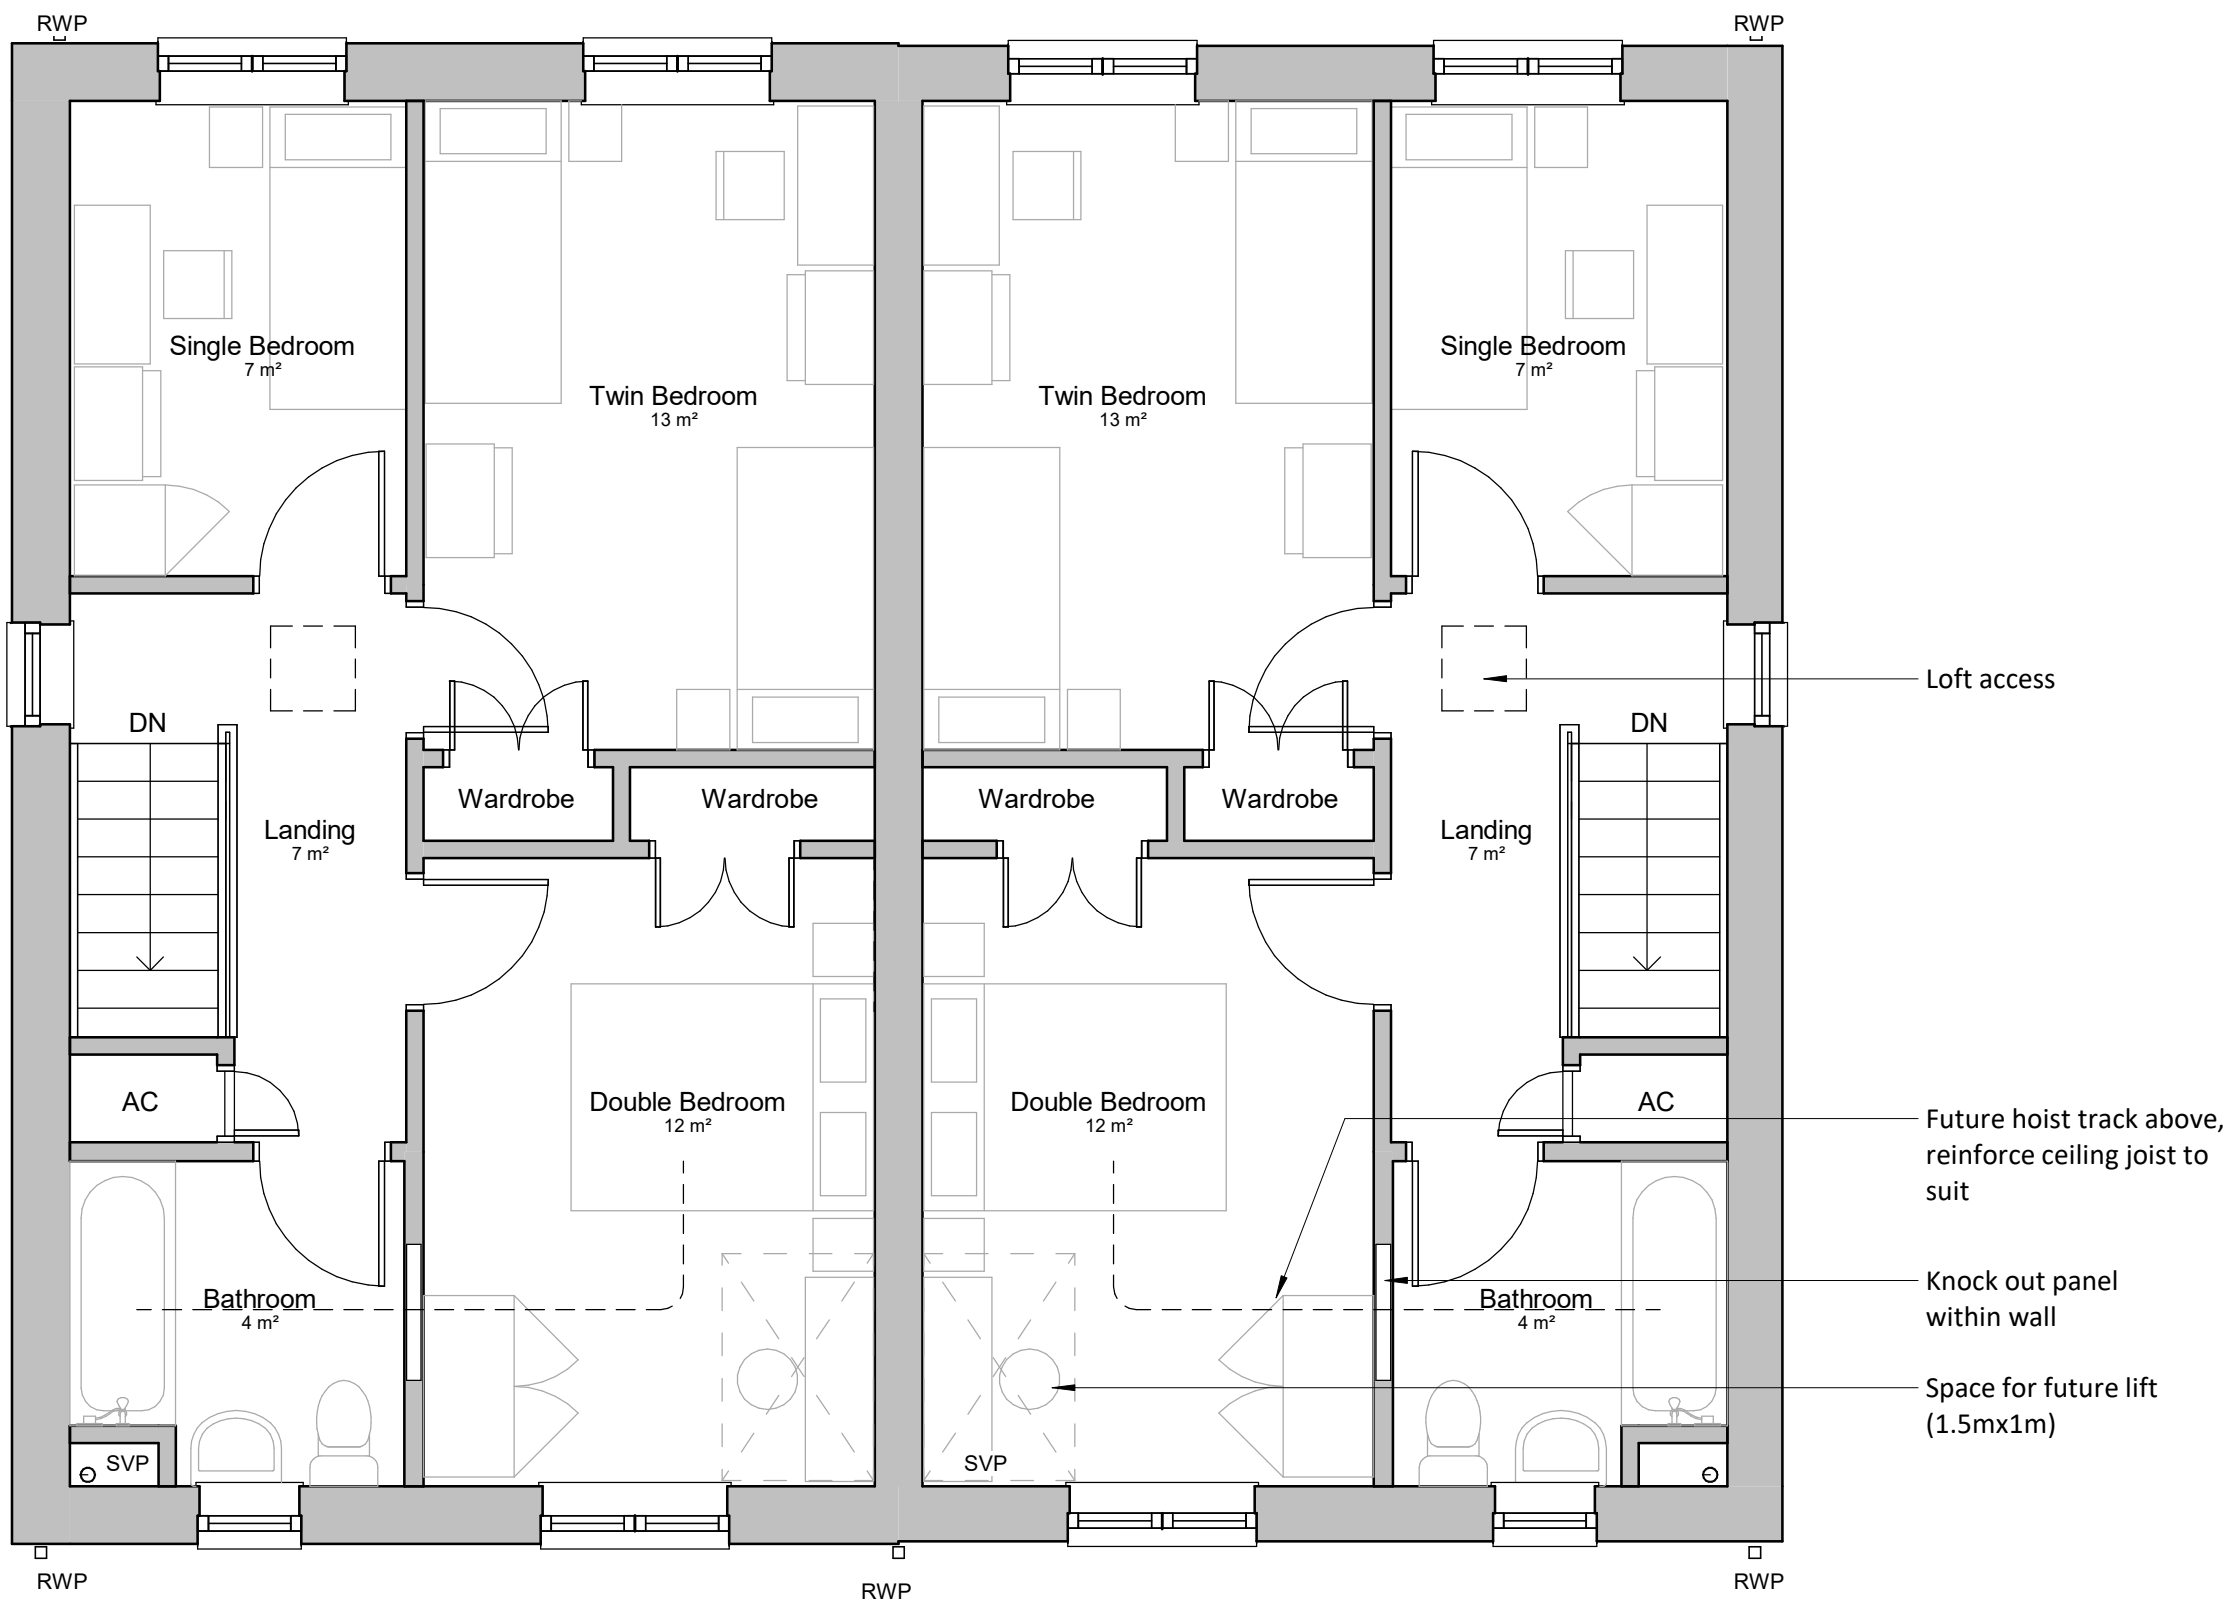

First Floor Plan

1 : 50

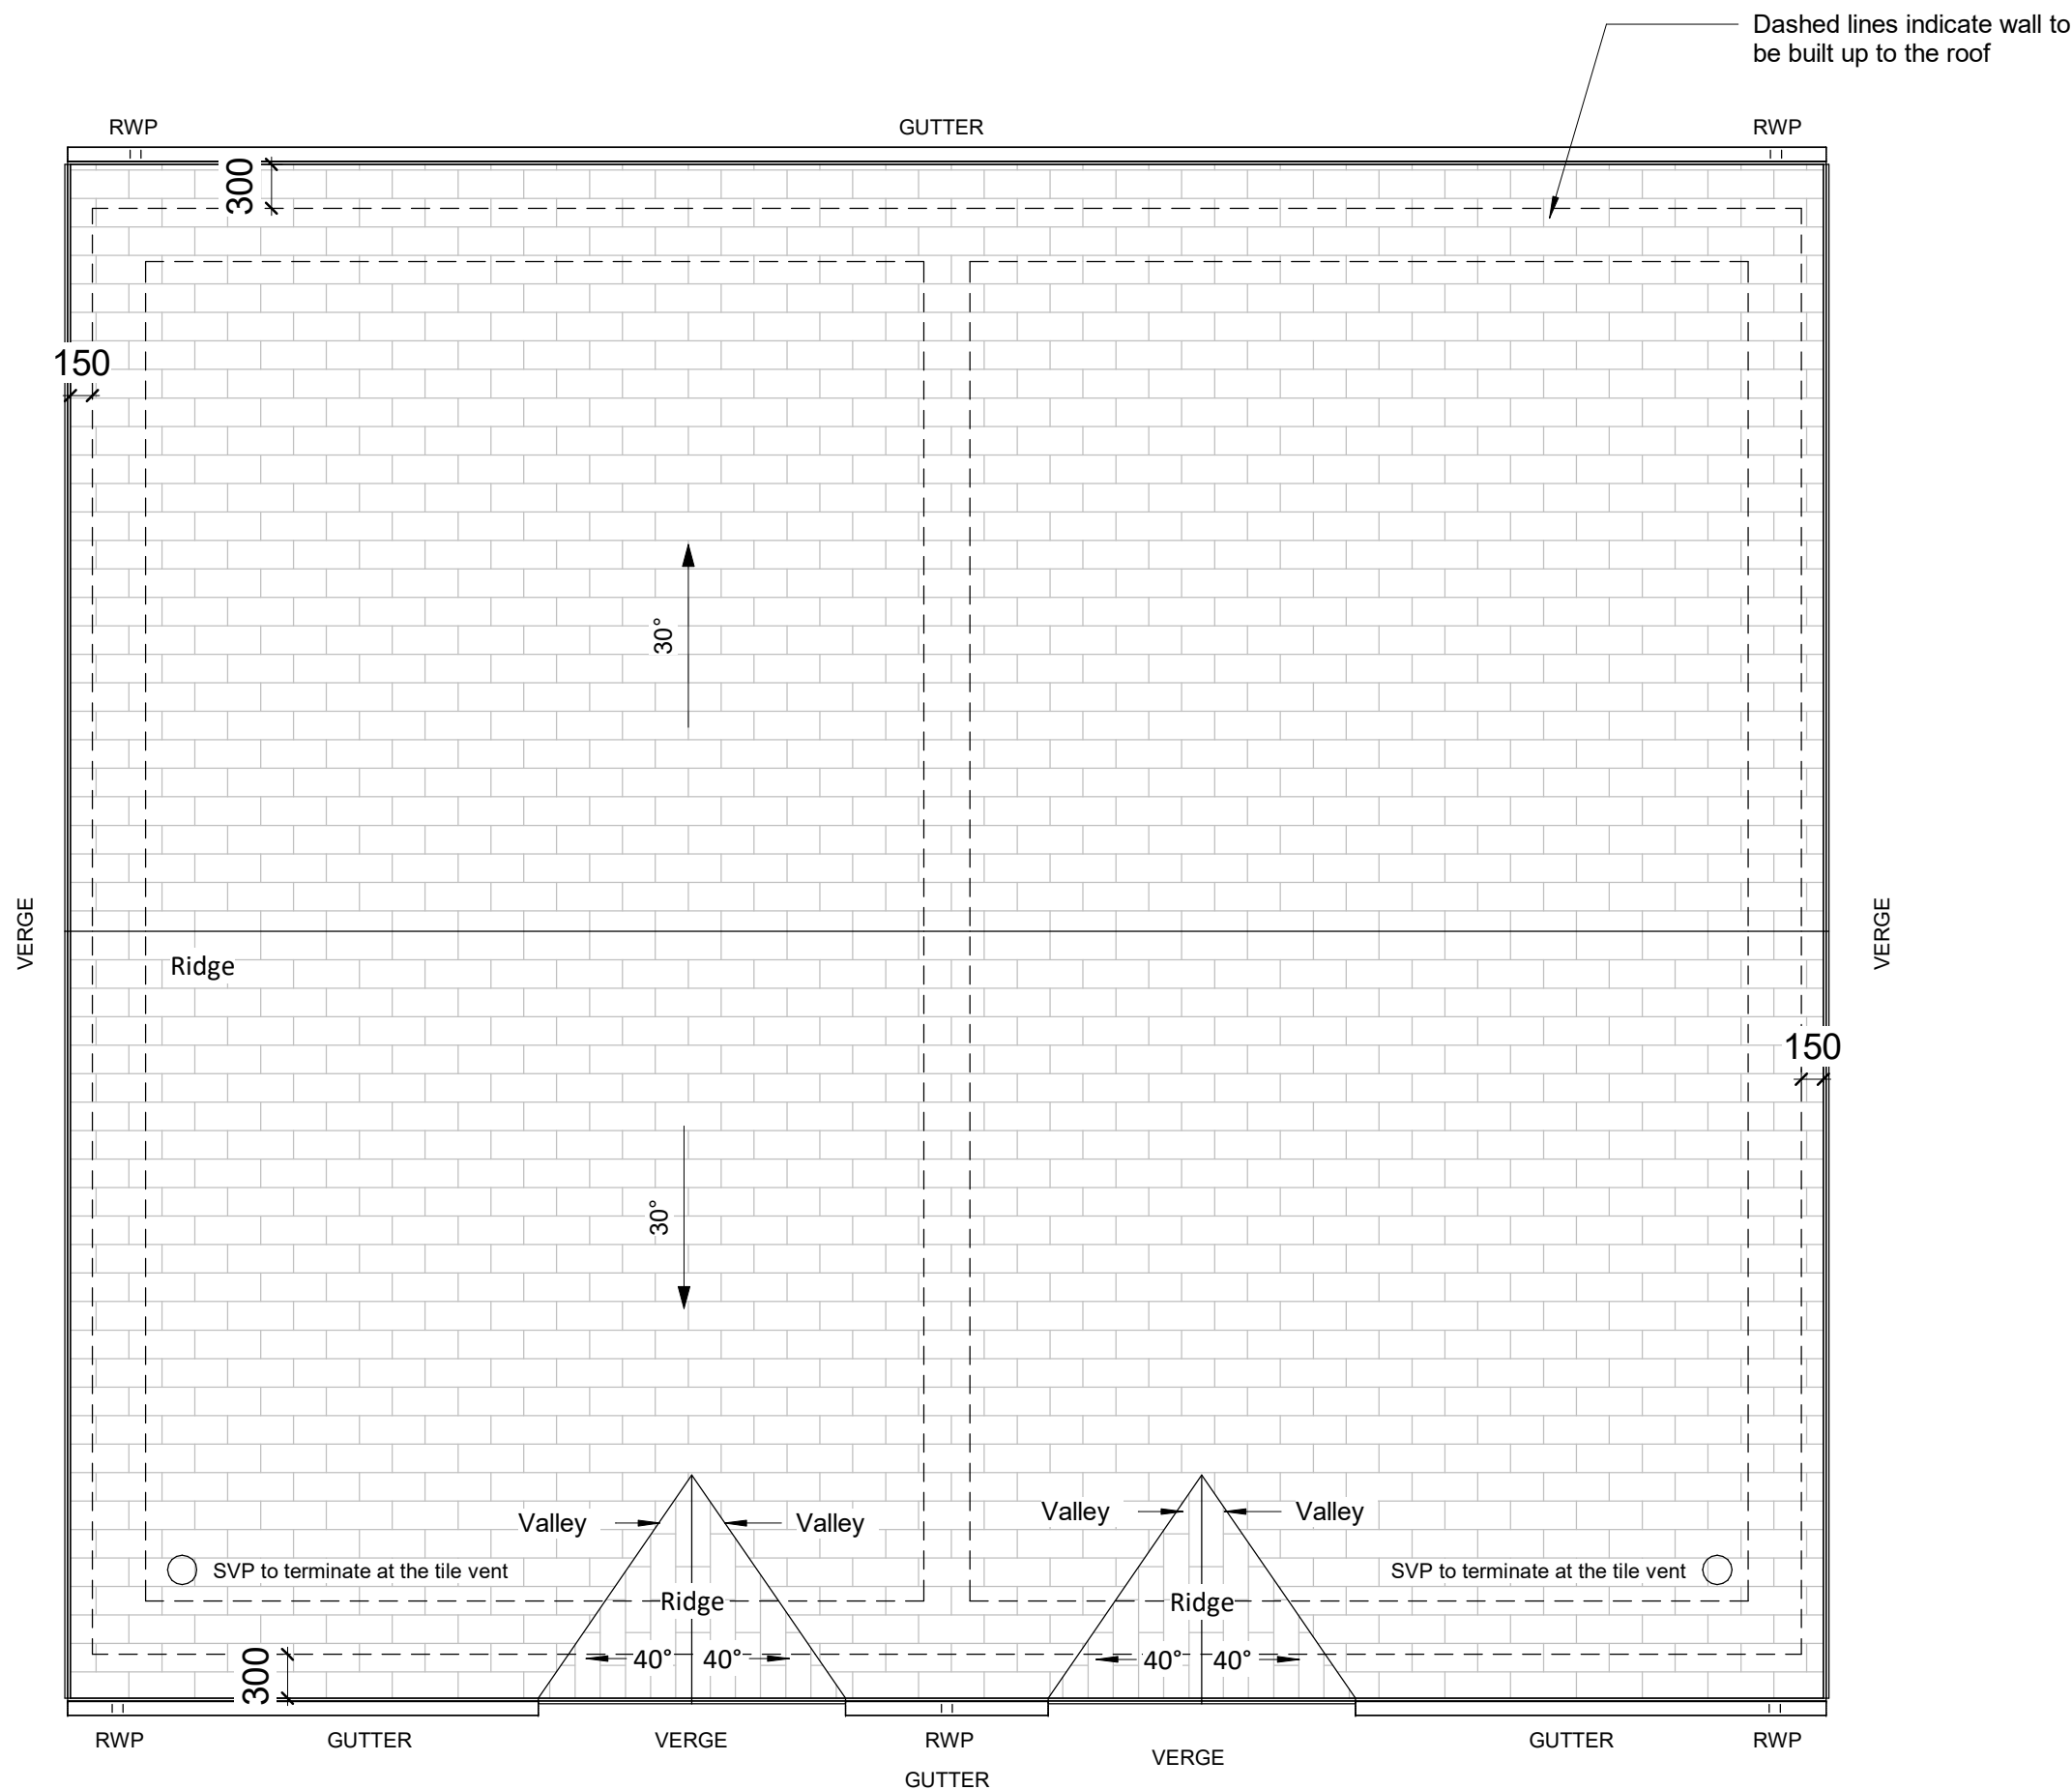

Roof Plan

1 : 50

General Notes

1. Contractor to verify all dimensions and check level datums on site
2. All of the designs are the sole property of TACP Architects Ltd and may not be used without their written agreement
3. All prints, specifications and their copyright are the property of TACP Architects Ltd
4. Do not scale off drawings
5. All dimensions shall be checked on site before commencement of shop drawings, manufacture and all discrepancies must be reported to TACP Architects Ltd

GIFA	
Name	Area
Ground Floor	49 m²
First Floor	47 m²
95 m²	

Revisions

Rev	Date	Description	By	Check
P01	24/06/21	drawings reviewed and updated in accordance with Anwyls comments	ACR	MG
P02	14/07/21	External wall build up updated and drawings amended in accordance with information received from Anwyls	ACR	MG
P03	17/09/21	Issued for review	ACR	MG
P04	29/09/21	Drawing amended in accordance with comments received from Anwyls on 21/09/21	ACR	MG
P05	05/10/21	Bathroom floor gully notes added	ACR	MG

Consultants

Client

Anwyl Group on behalf of
Wales & West Housing

Project Title

Wrenbury Way, Cefn Mawr, Wrexham

Drawing Title

3B/5P Semi - Floor Plans - Plots 33-34

Scale	Date	Drawn By	Checked By	Office	
1 : 50@A1	18/02/20	ACR	MG	Wrexham	
Job Number	Project*Originator*Zone*Level*Type*Role*Number				Revision
20082	WWCM-TACP- XX- ZZ- DR-A-105				P05

TACP Architects Ltd
Pembroke House
Ellice Way, Wrexham Technology Park,
Wrexham, LL13 7YT
01978 291161

admin@tacparchitects.co.uk
www.tacparchitects.co.uk

Architecture • Interior Design • Healthcare Planning • Conservation • Masterplanning • Sustainable Design



Scale 1:50

