


Notes

UB - U Bar.
TT - Top Outer Layer
BB - Bottom Outer Layer


Lap Lengths - B10 - 500
 B12 - 600

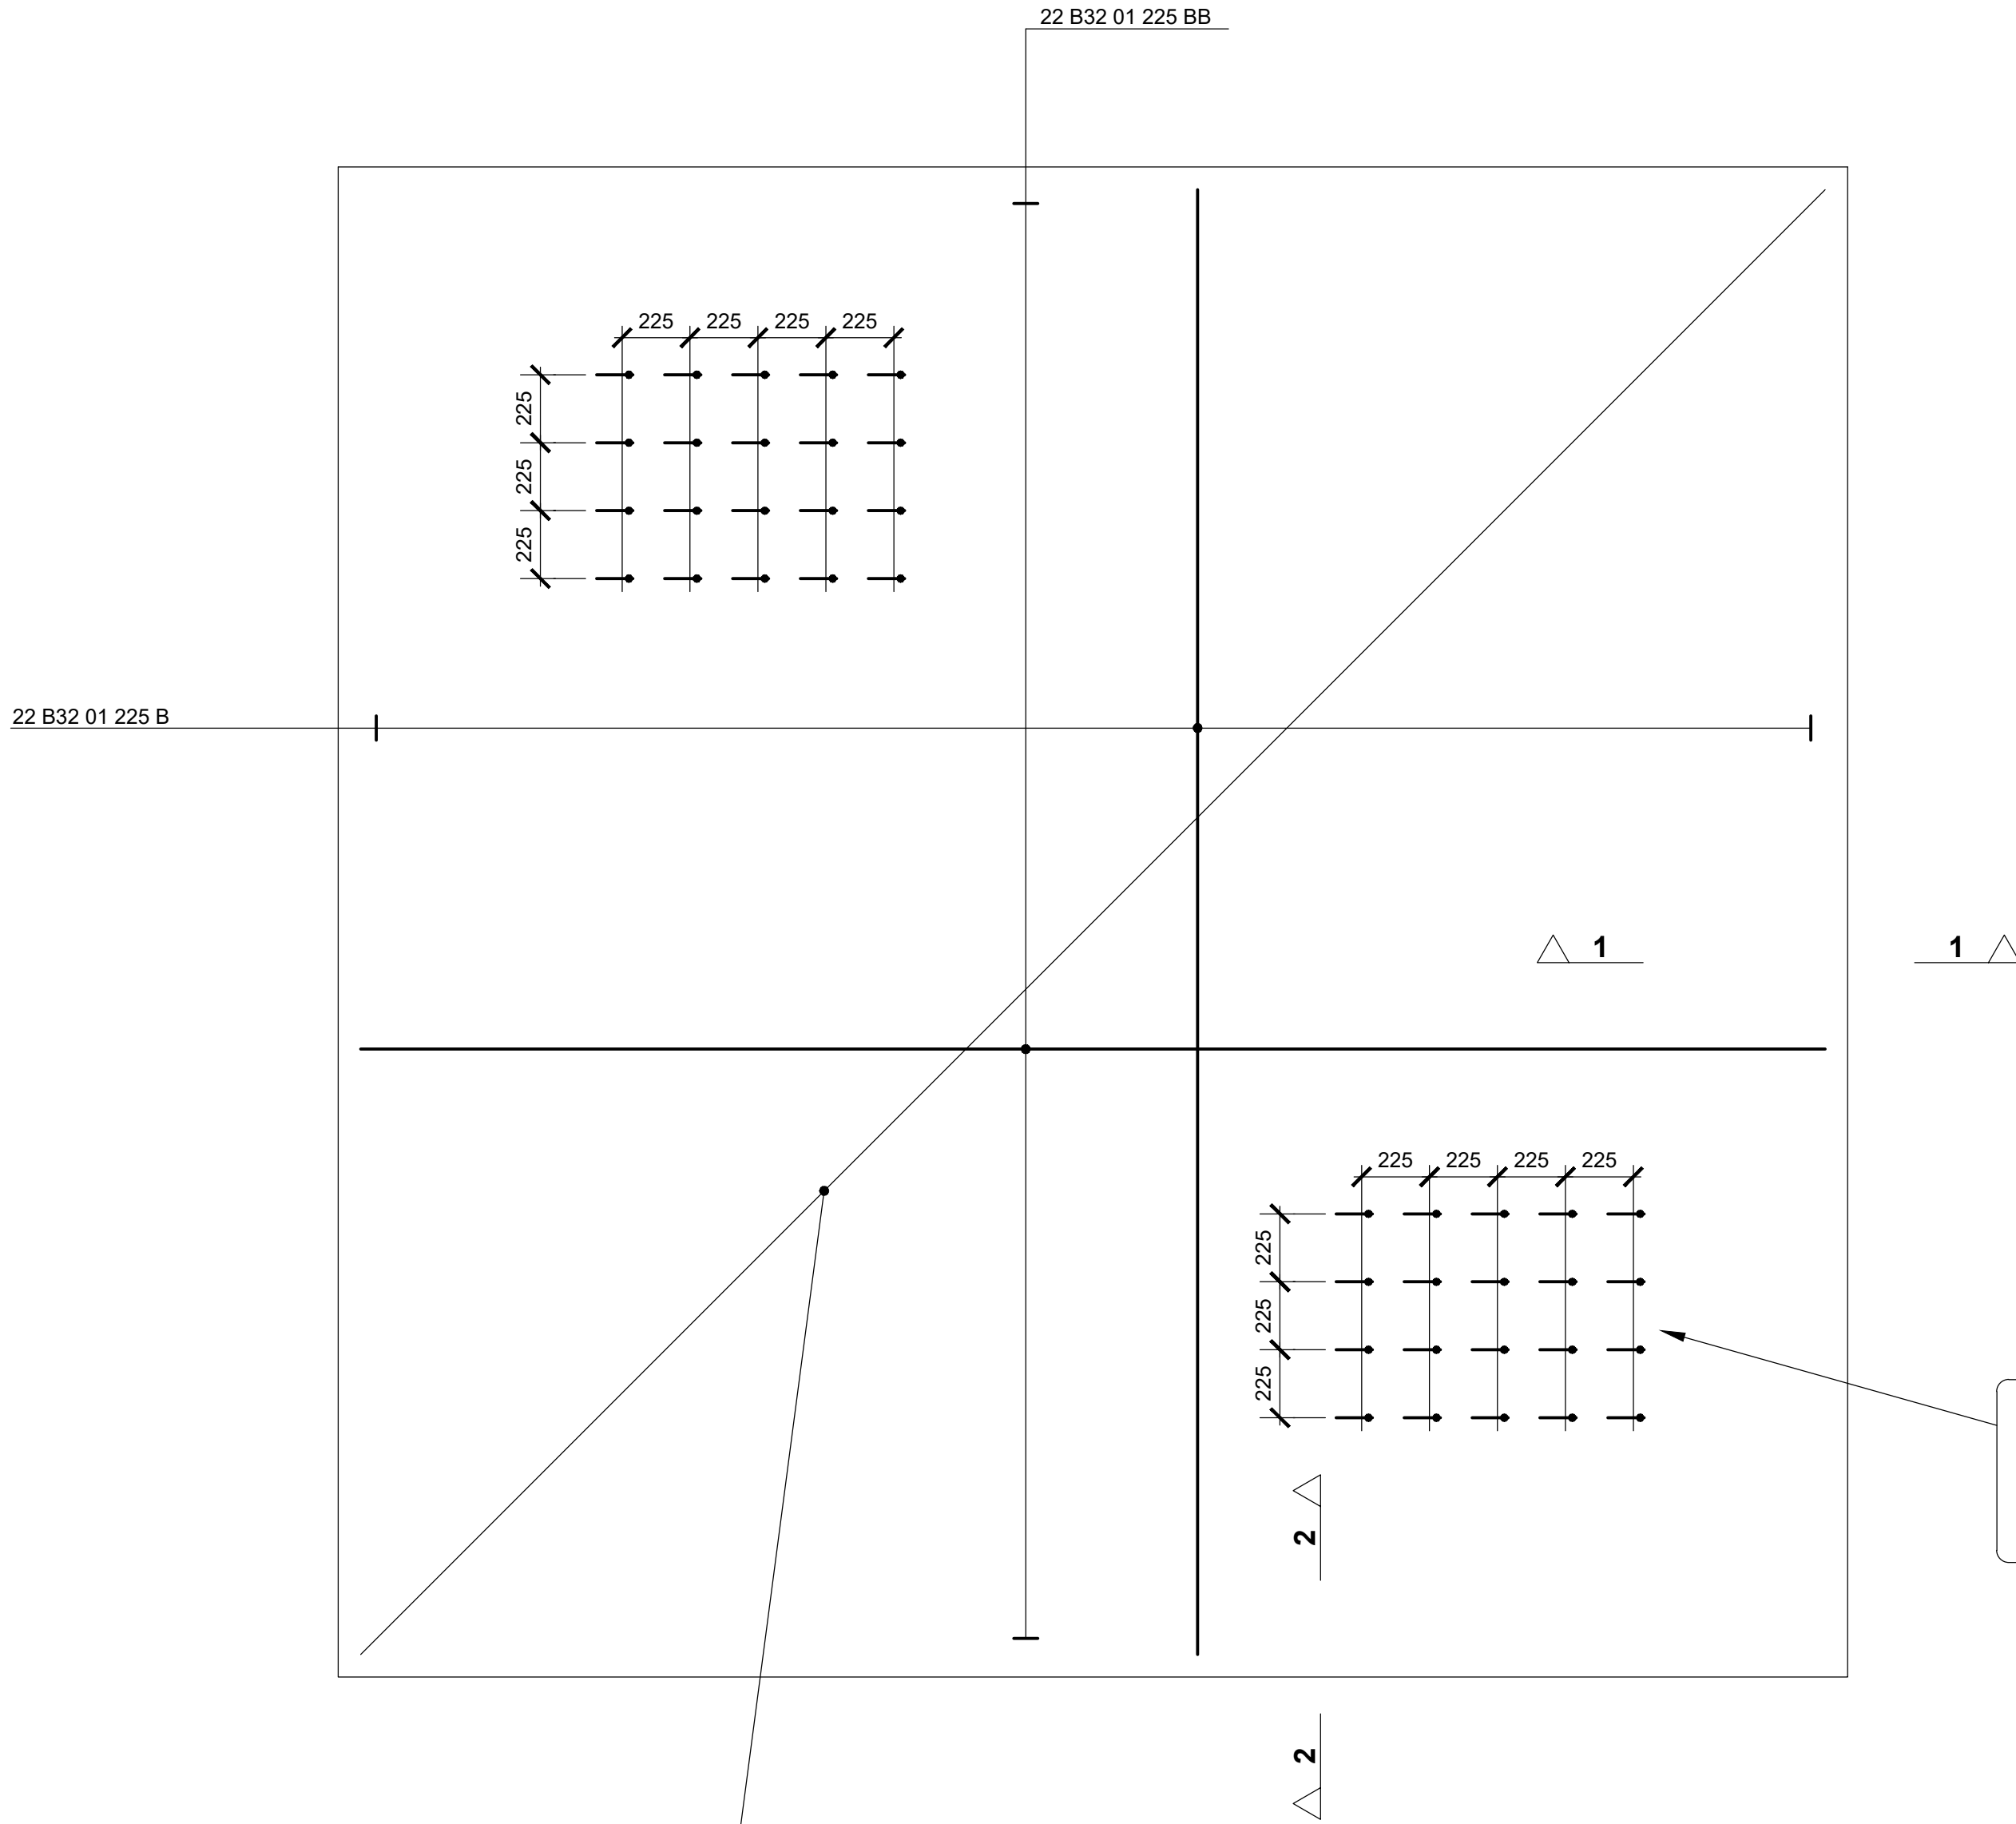


31.0 Sq.Metres of Mesh to B.S.
Ref. No. A393 with Flying Ends.
Placed in Top of Slab at 75mm Cover.
400mm Min. Laps.
Area Includes Allowance for Cutting.

484 B8 02 225 Links
Links to be Placed at 225 Pitch
In Both Directions Over Whole
Slab As Shown on Sections.

Plan on Mine Shaft Capping Slab.

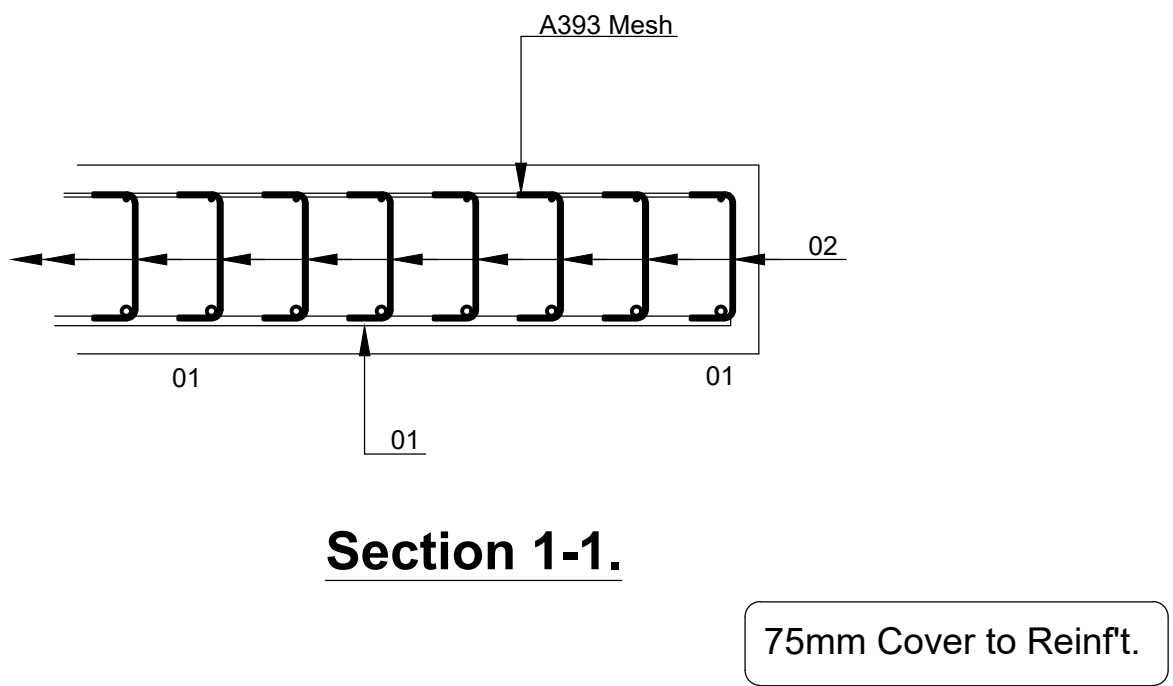

Section 1-1.

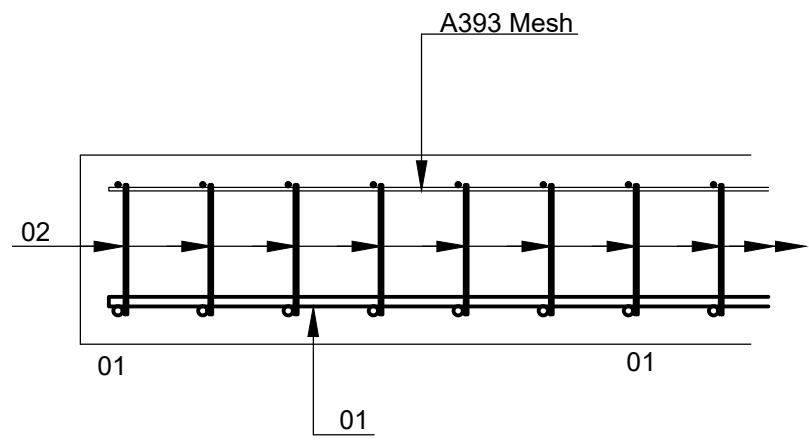

Section 2-2.

C1	Issue For Construction	26/02/22
Revision	Description	Date

GroundSolve Ltd
Consulting Geotechnical, Engineering Geology
and Environmental Engineers

Unit 1, Charter Court
Well House Barrs
Chester Road Bretton
Flintshire CH4 0DH
Tel: 01244 661361
Fax: 01244 661289

Job Title

Bonc Wen

Drawing Title

Reinforcement Details
Mine Shaft Cap

Drawing Scale 1:20 @ A1	Drawn By J.McD.	Approved By D.S.
Drawing Status Construction		Date of Issue 26/02/22
Drawing No 2575-CD-002		Revision C1