




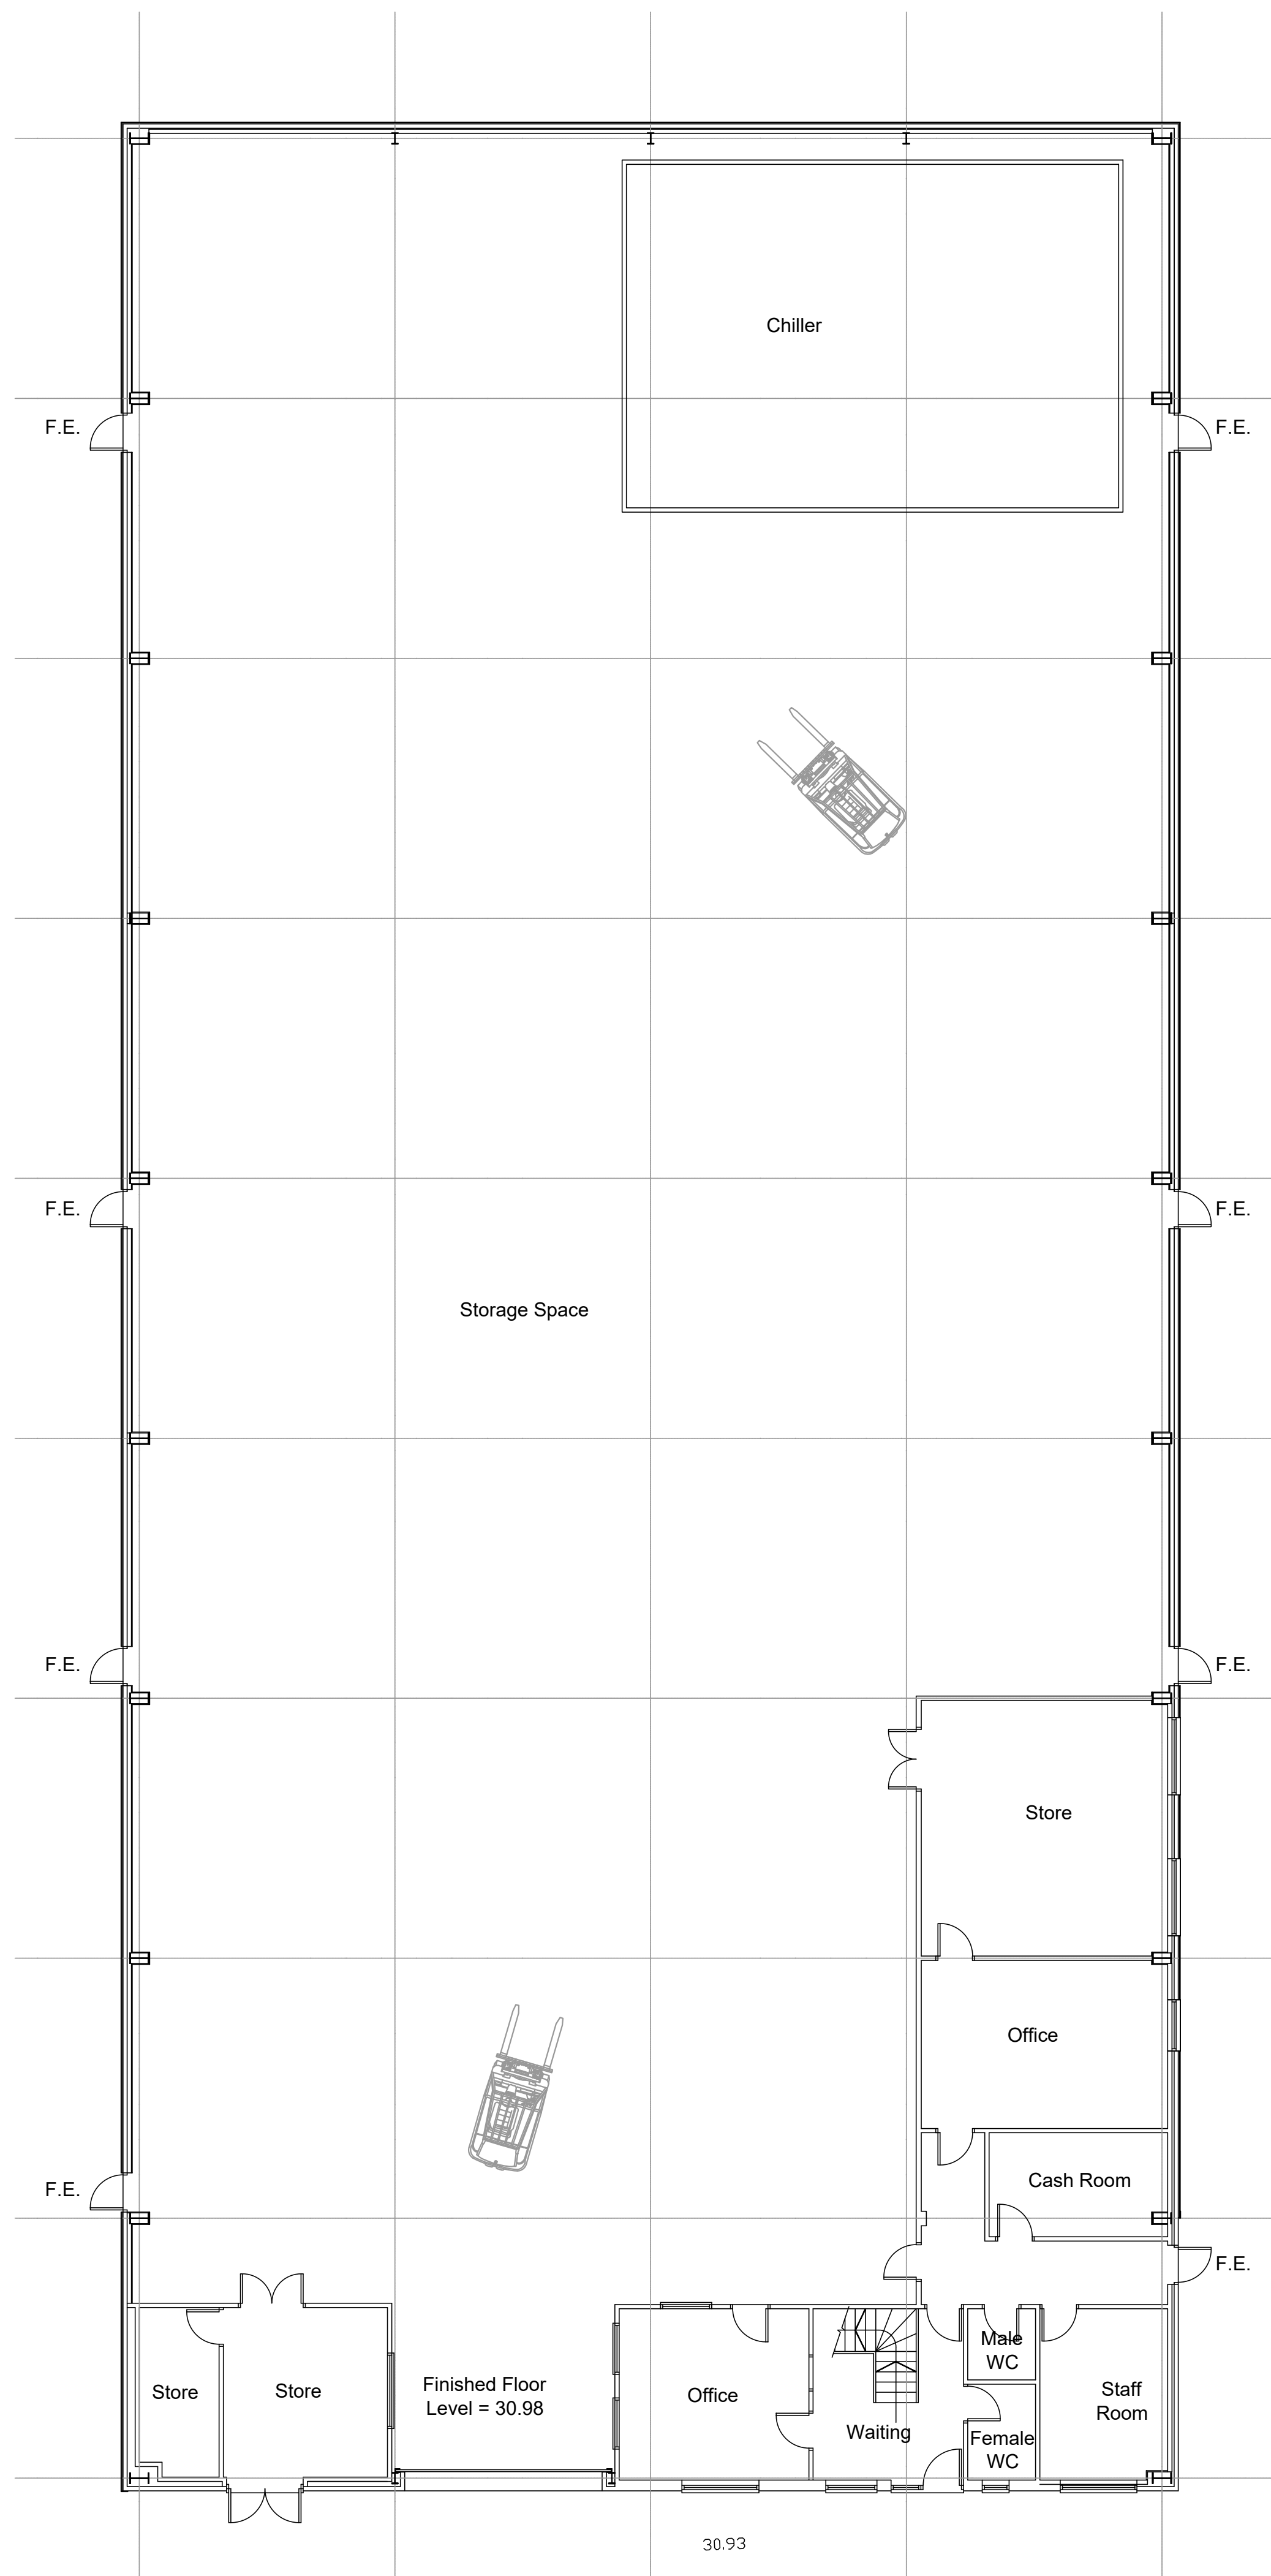

Ground floor plan 1:100

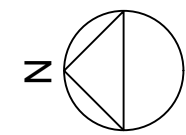

Proposed

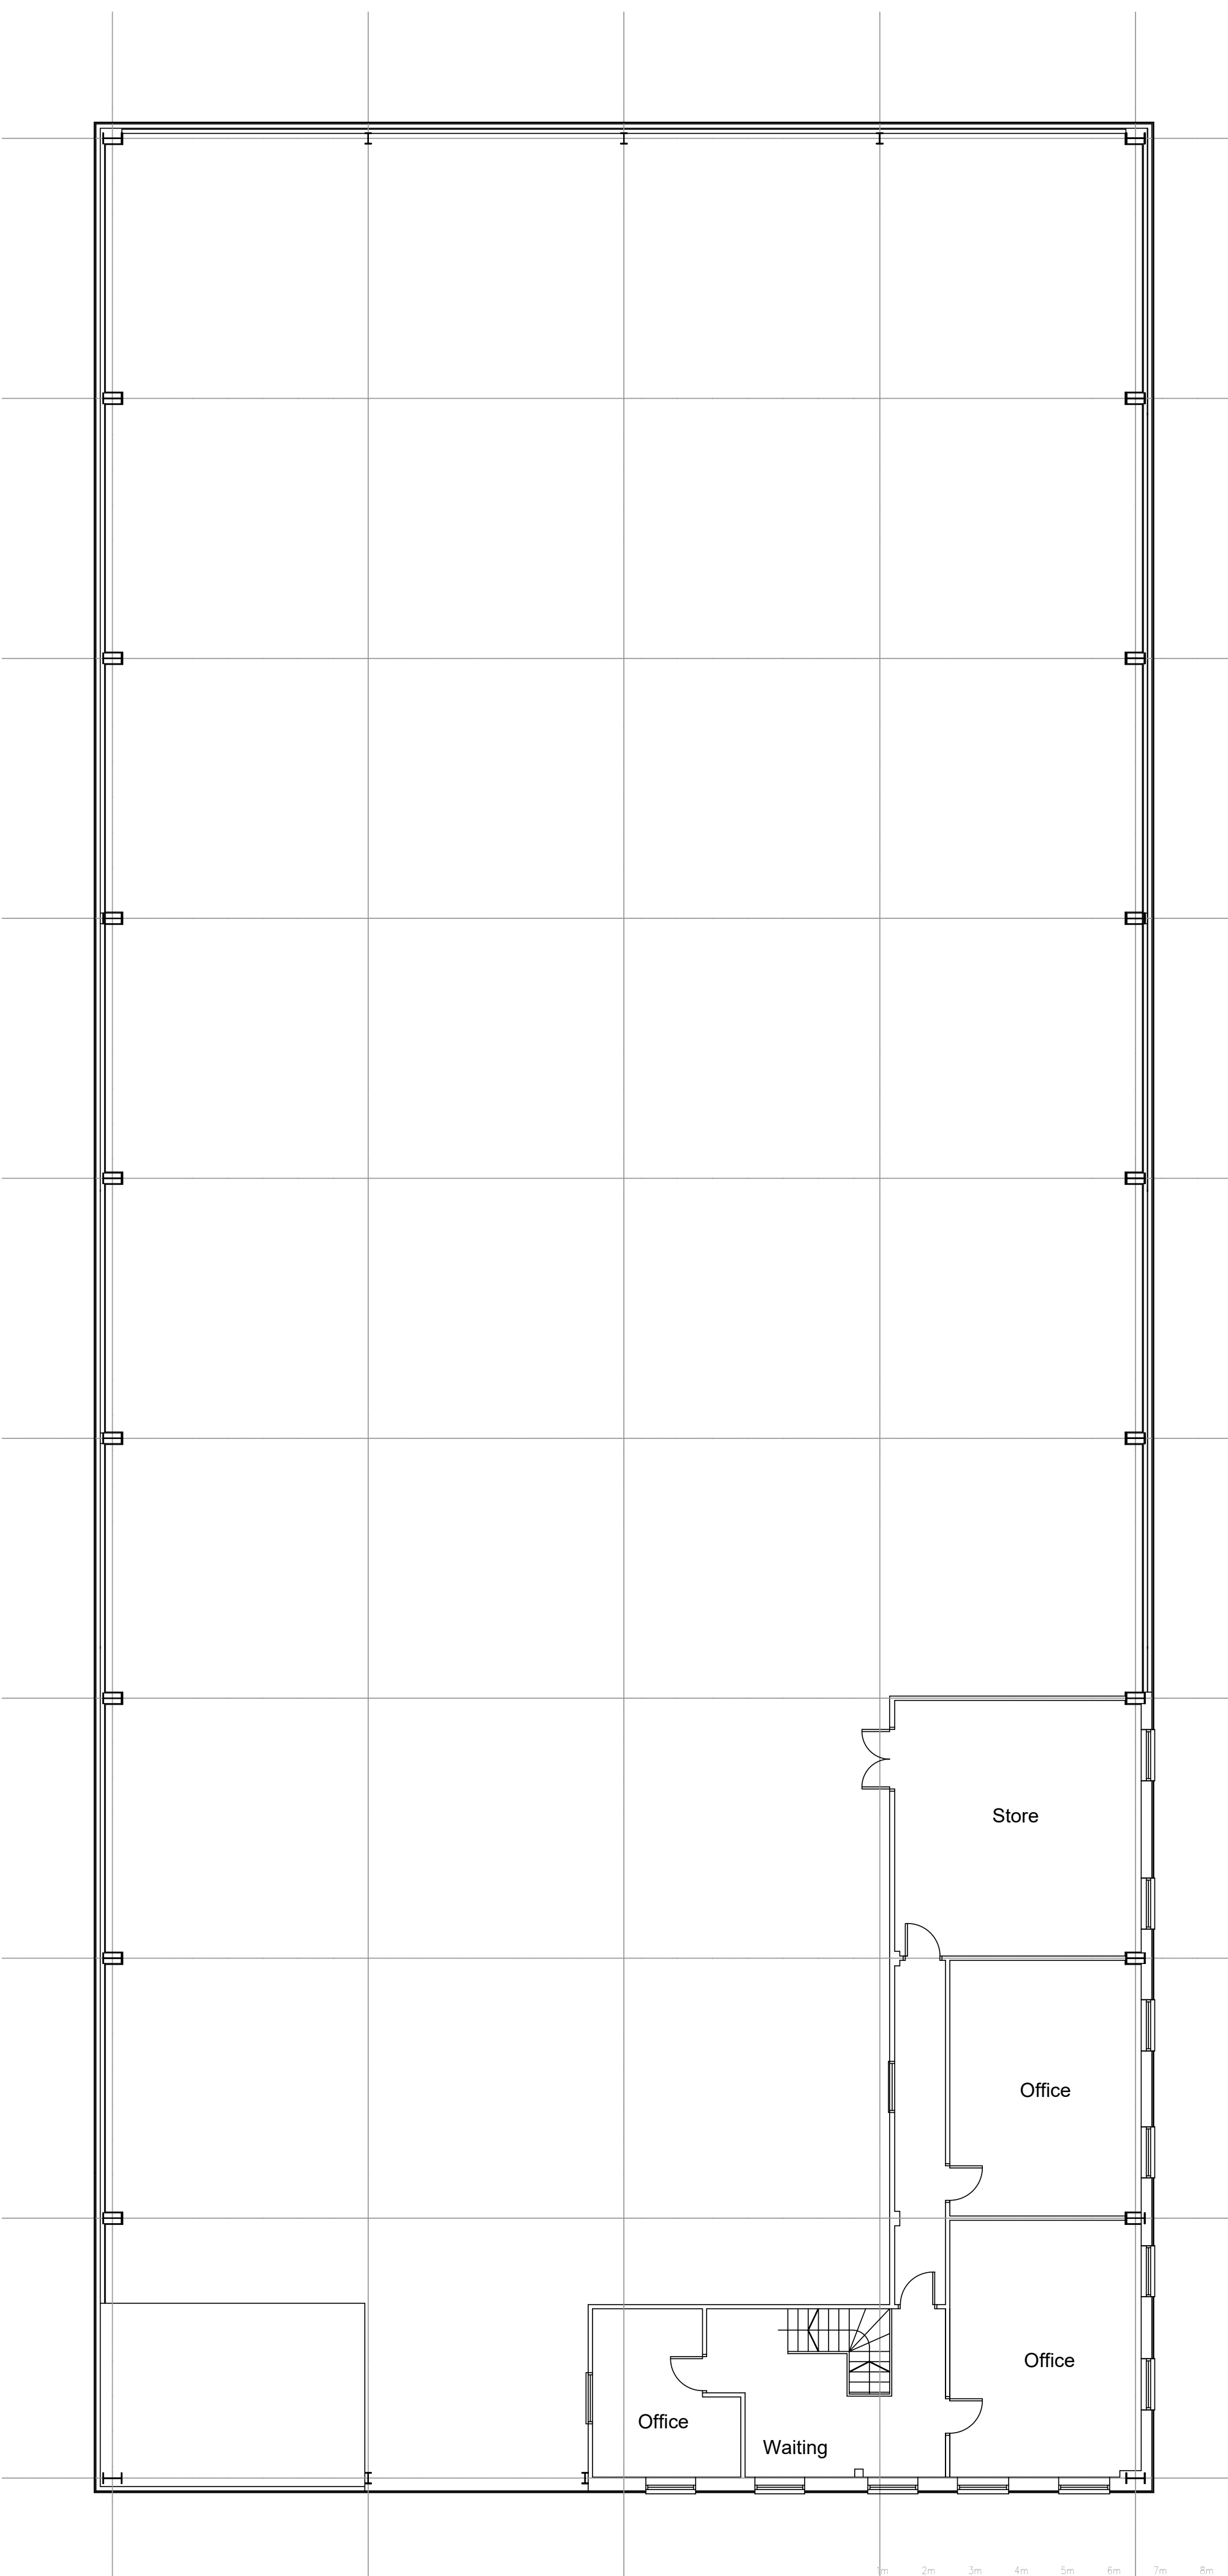

Project; F Jones, 49 Abbey Road, Wrexham, LL13 9RF	
Title; Floor Plans as Existing	Scale (A1); 1:100
Dwg No; FJPD01	Date; February 2022
Revision; ..	