




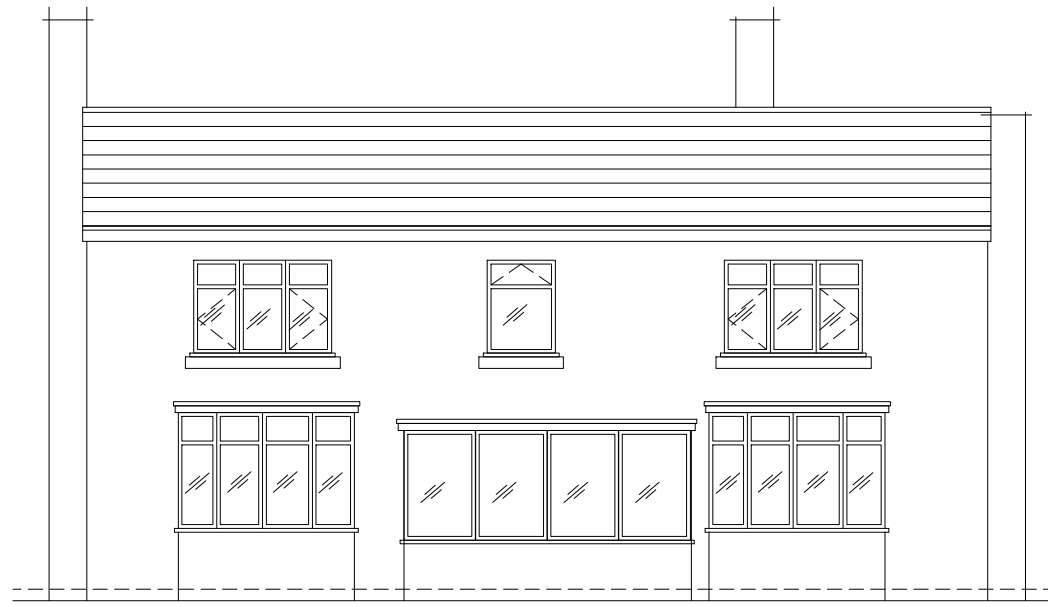


EXISTING FRONT ELEVATION

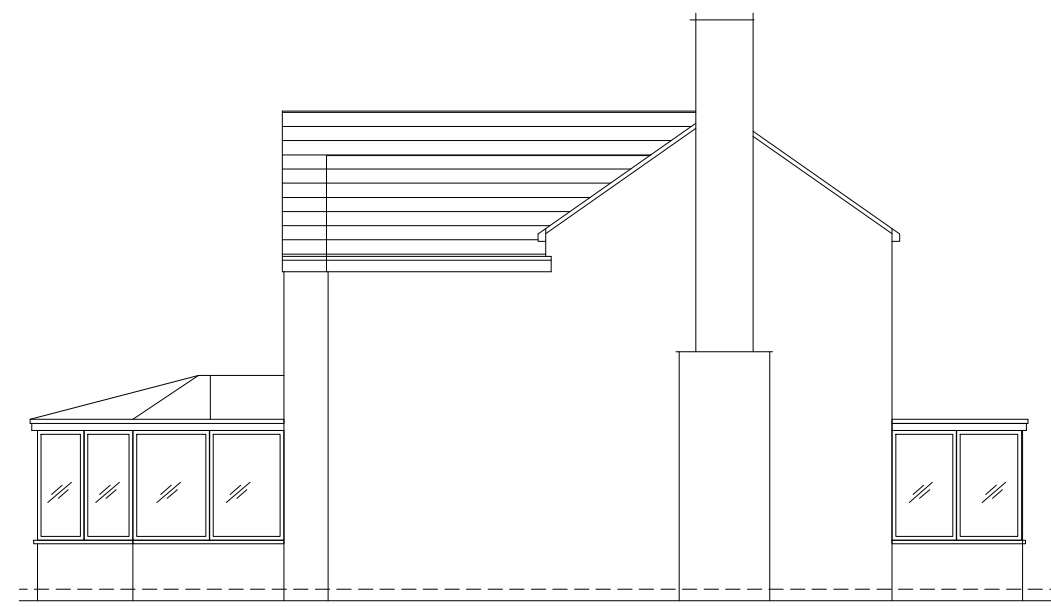

EXISTING SIDE ELEVATION

 



EXISTING REAR ELEVATION

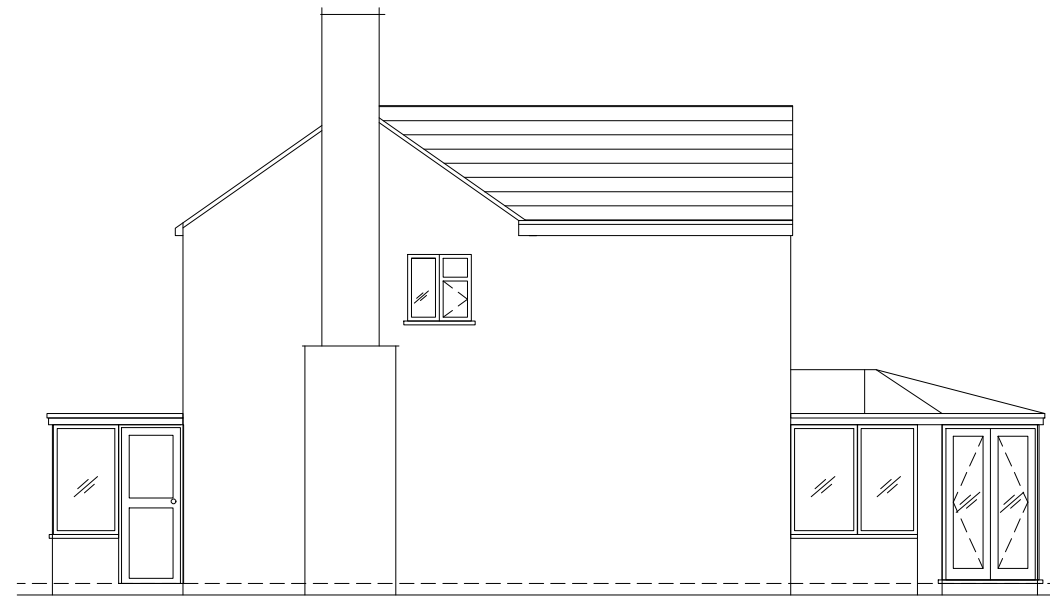

EXISTING SIDE ELEVATION




PROPOSED FRONT ELEVATION

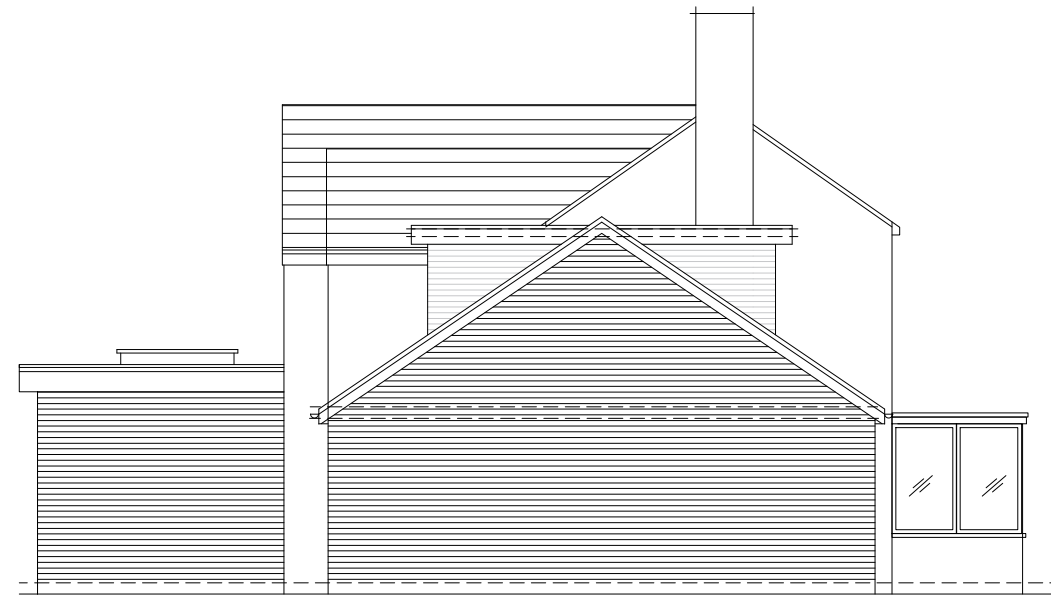 



PROPOSED SIDE ELEVATION




PROPOSED REAR ELEVATION

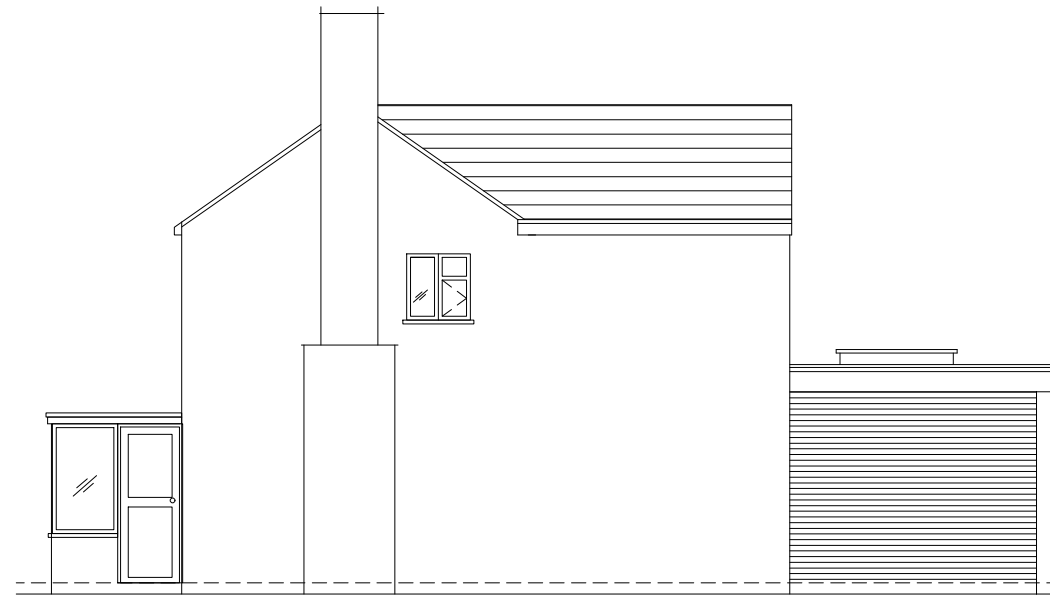


PROPOSED SIDE ELEVATION

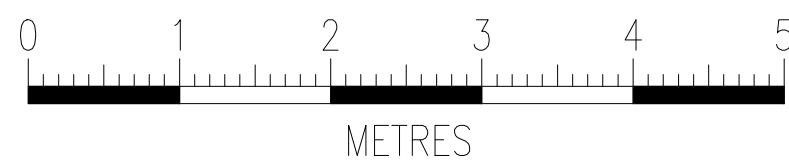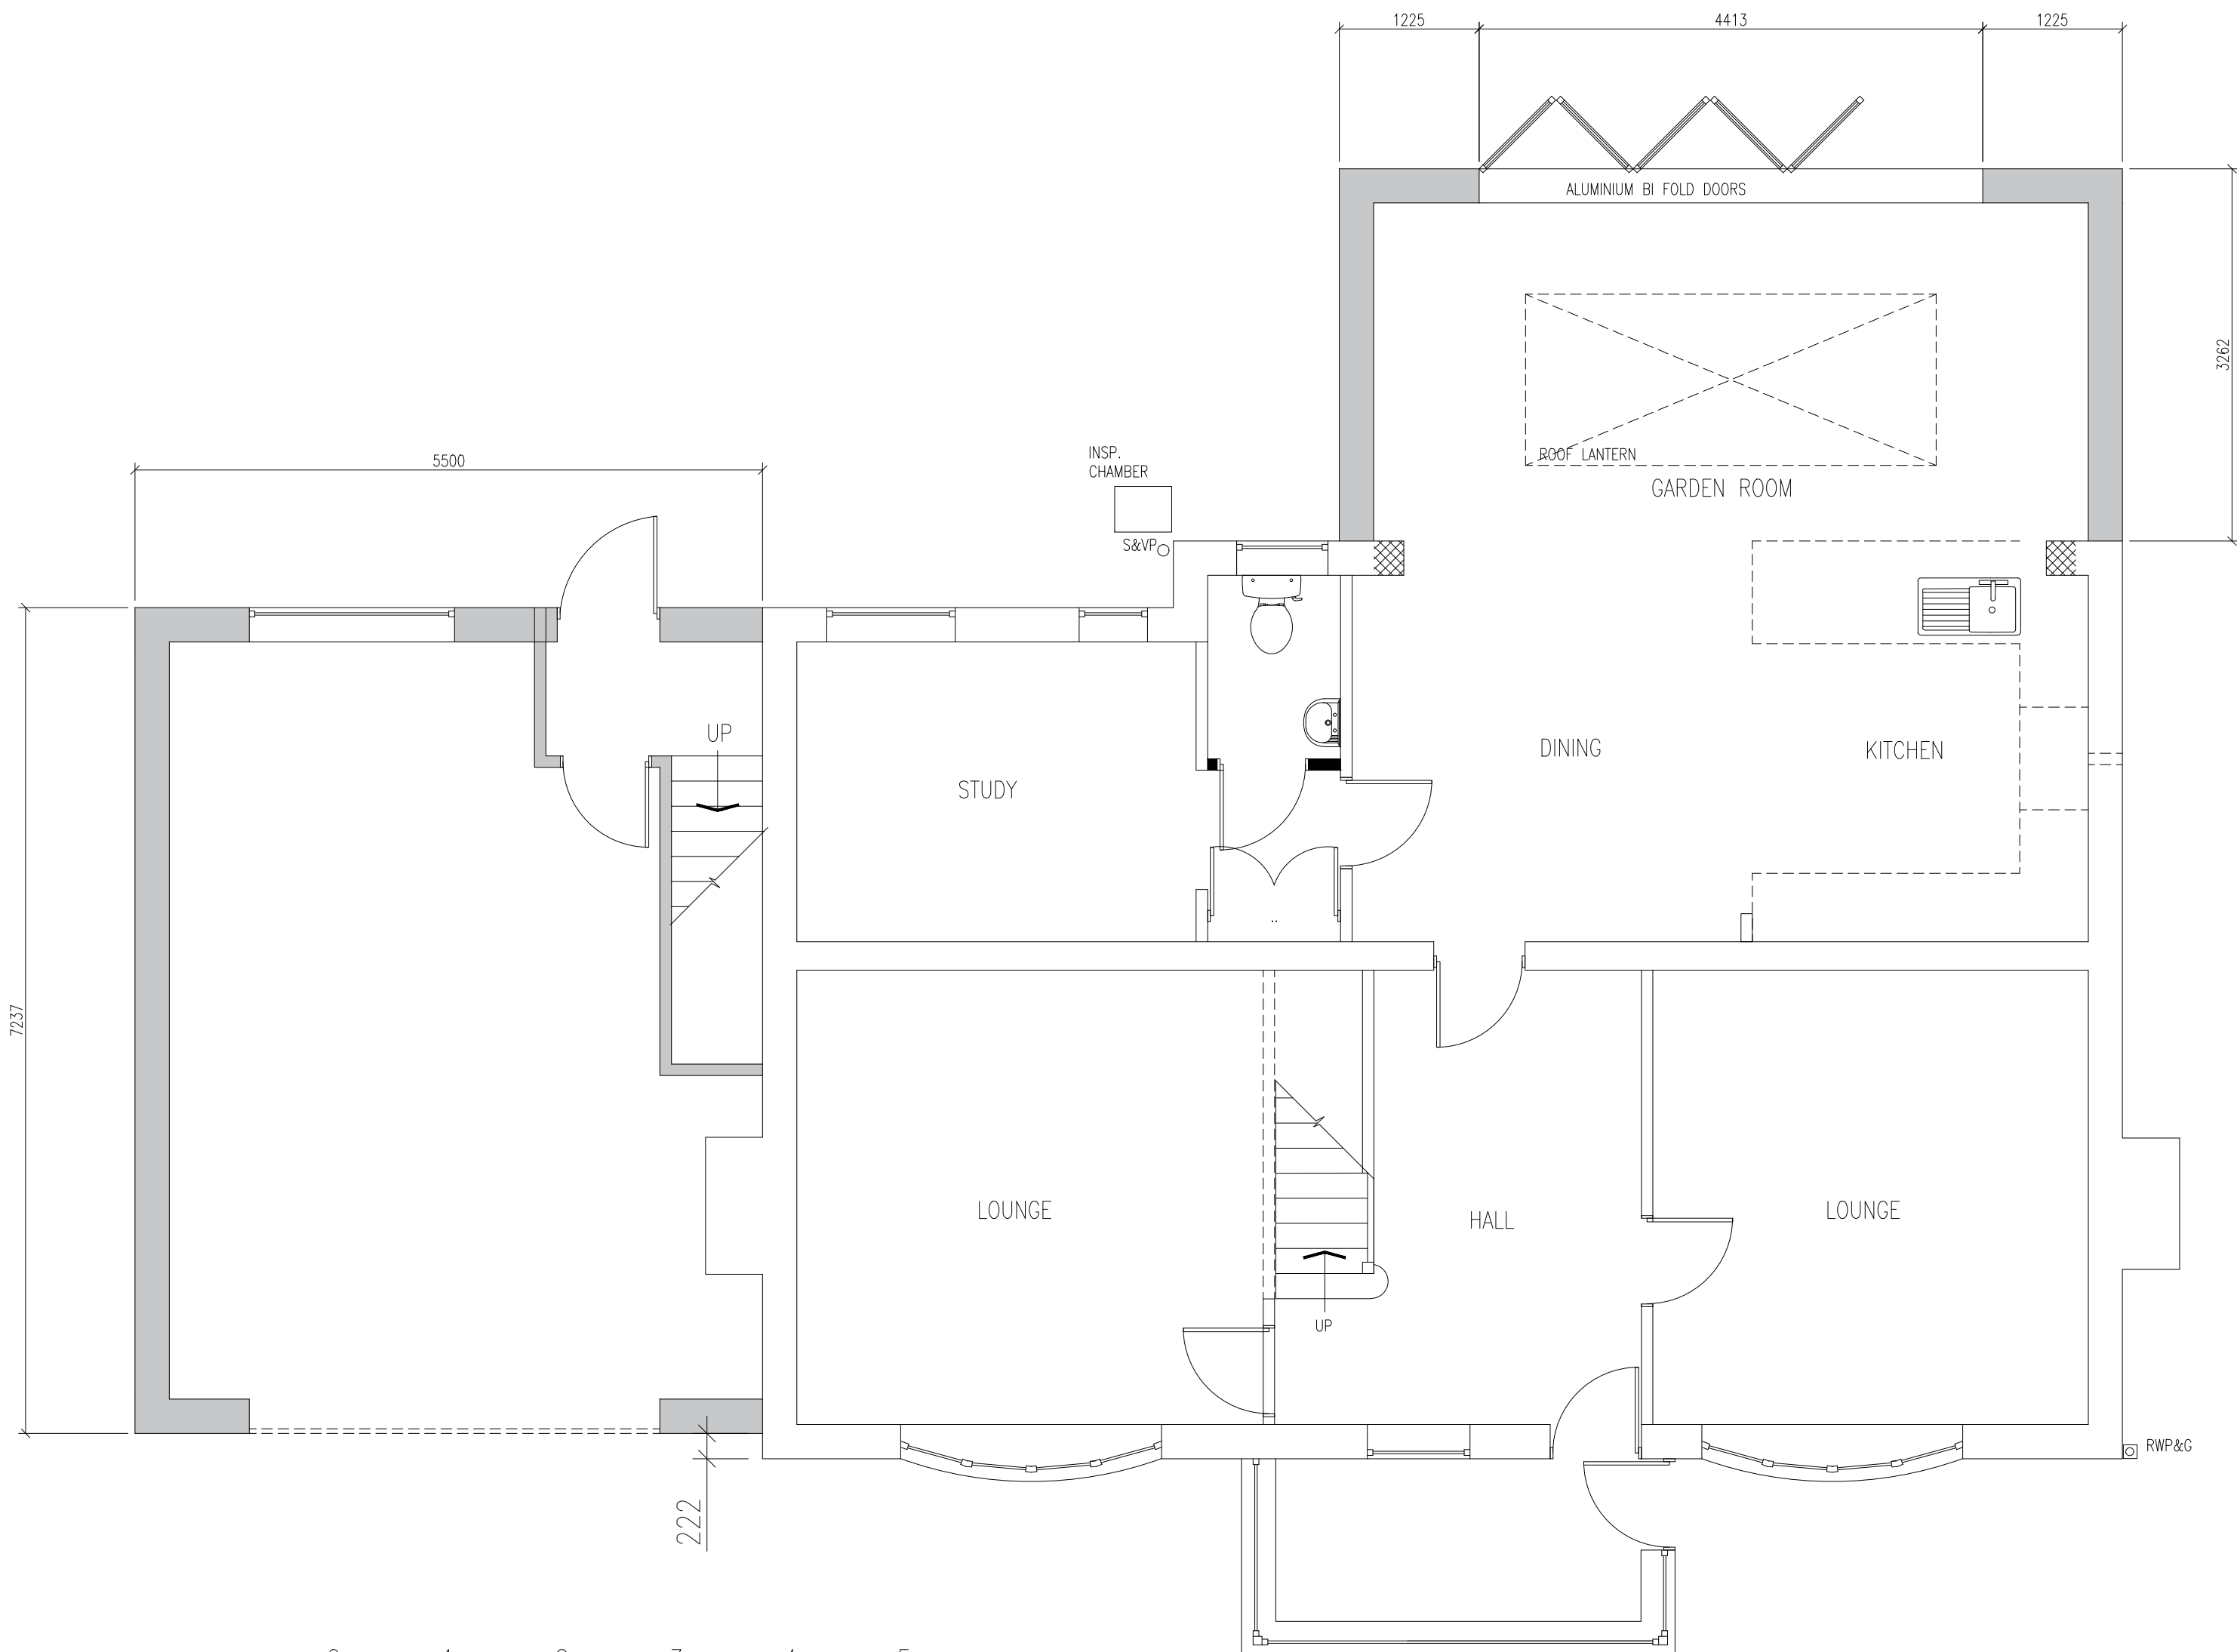




PROPOSED GROUND FLOOR PLAN

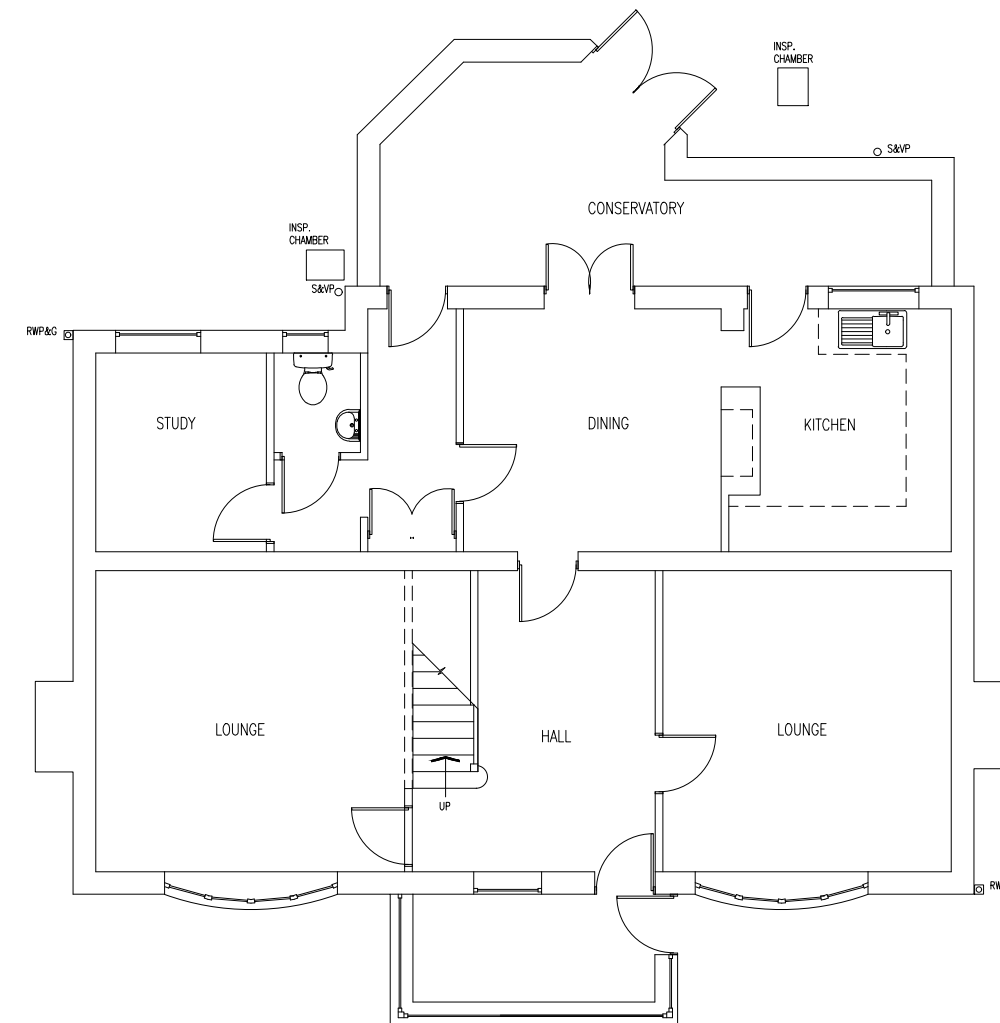

EXISTING GROUND FLOOR PLAN

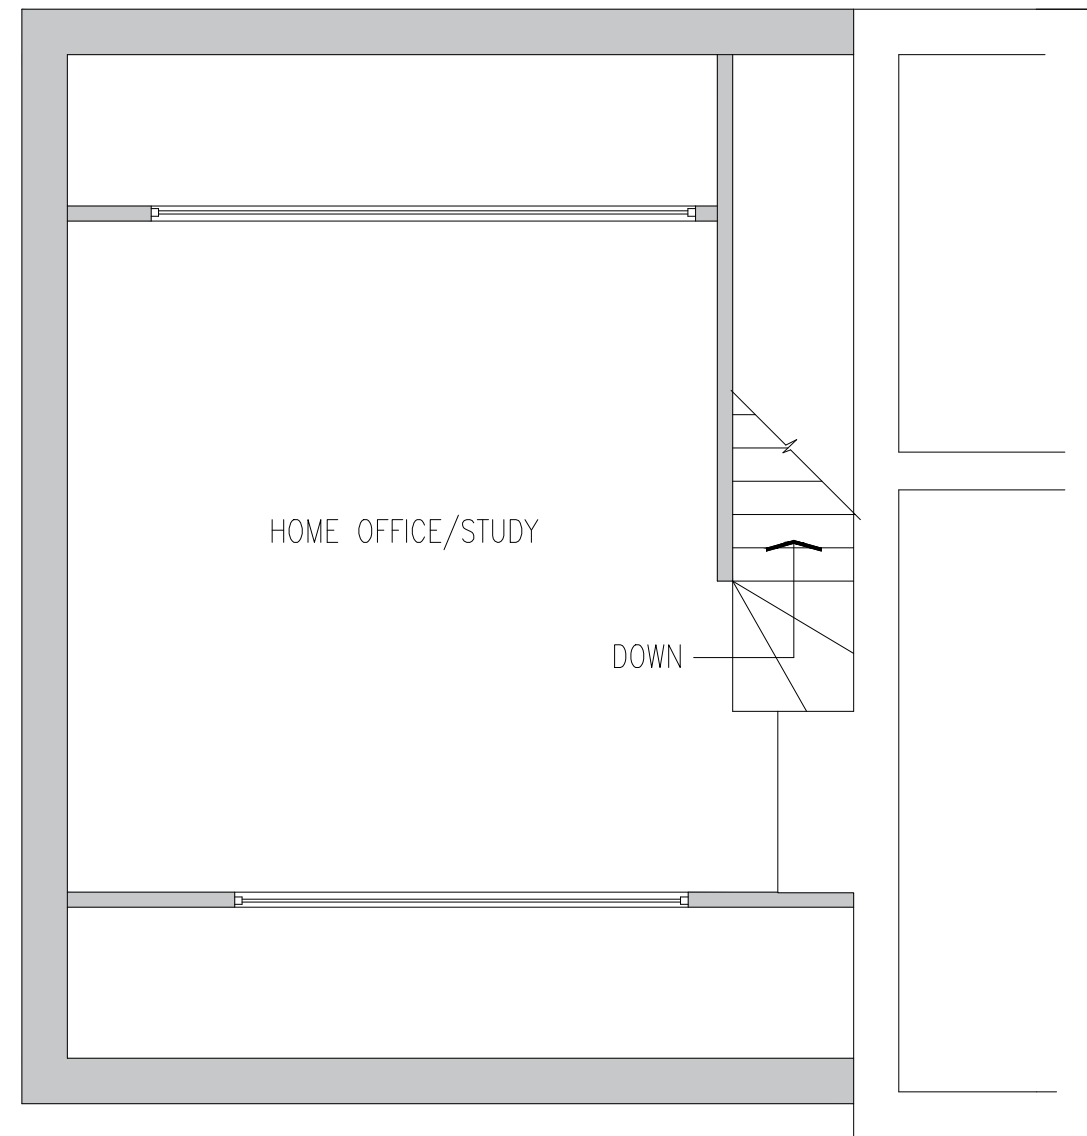

PROPOSED FLOOR PLAN ABOVE GARAGE

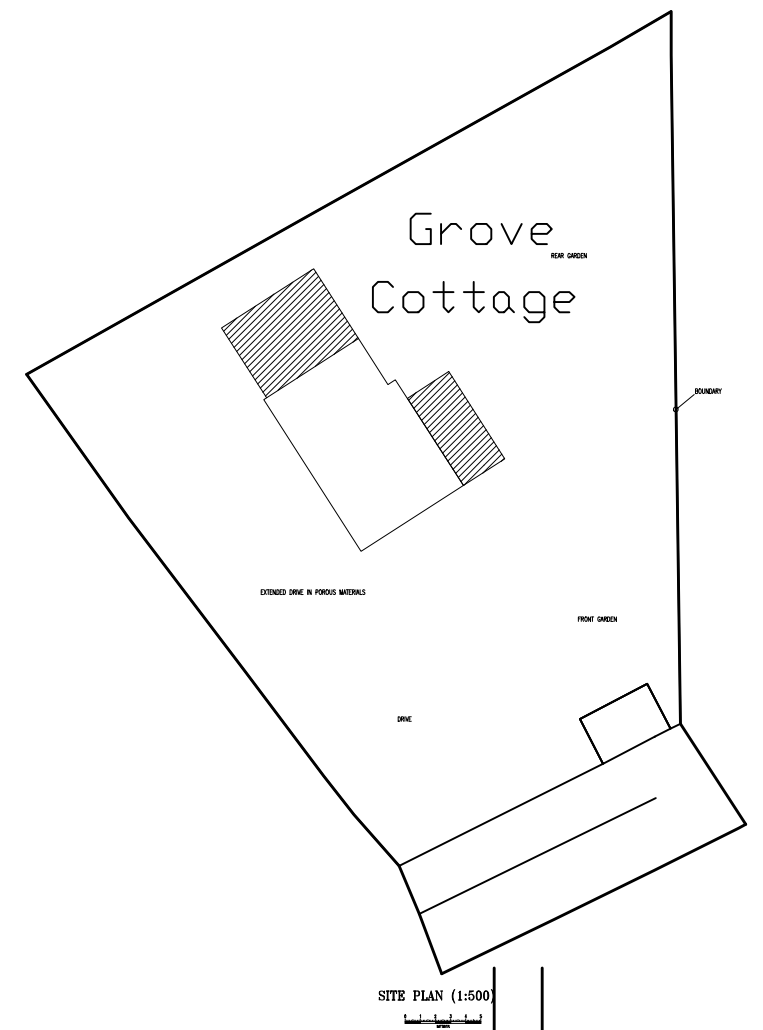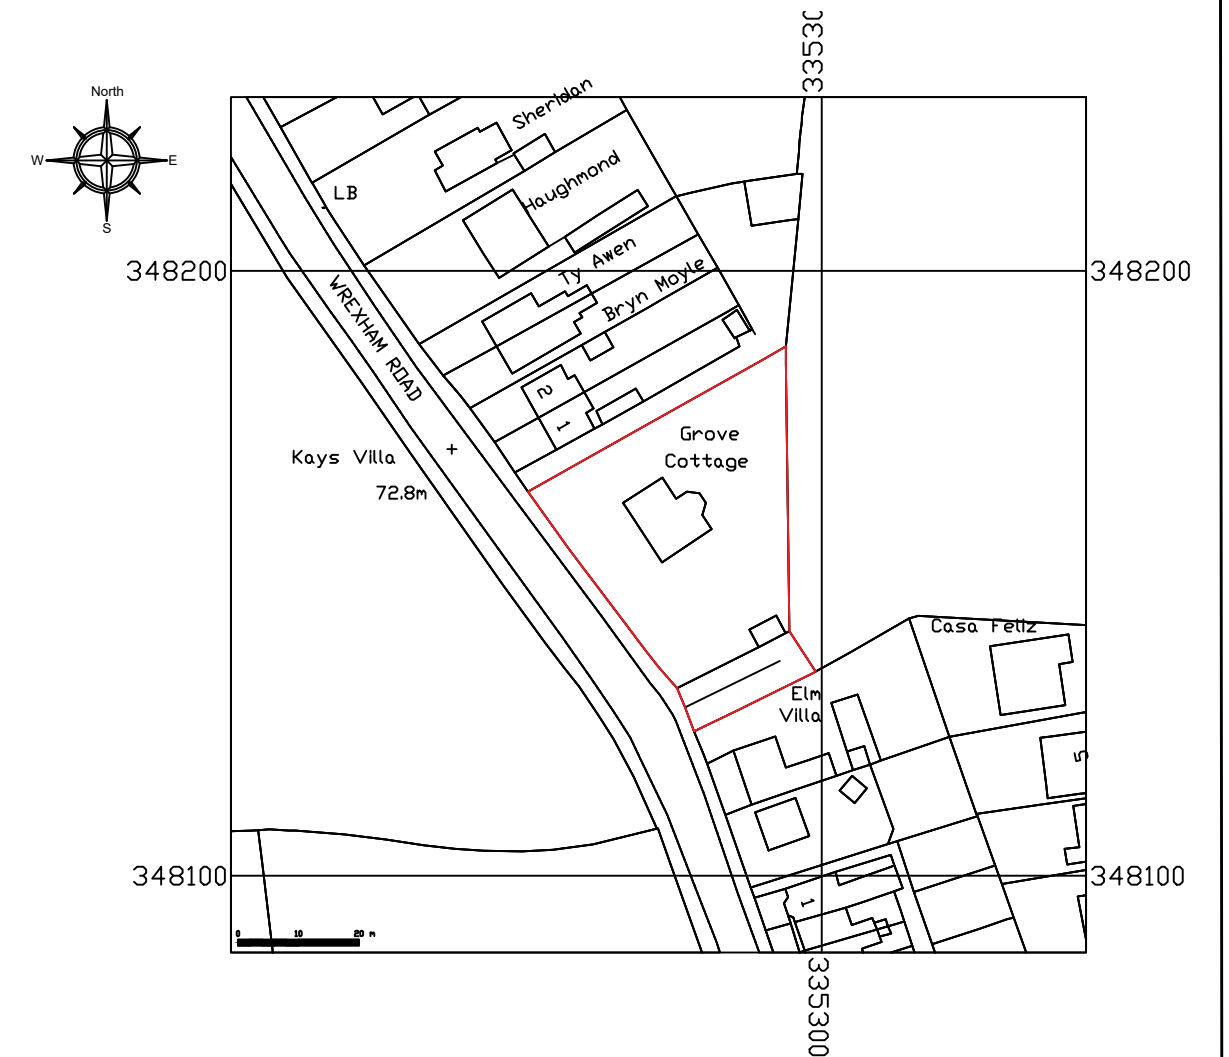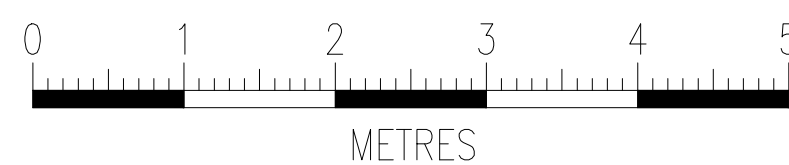

ISSUED TO PLANNING

Anthony Forrester
Design Ltd

- Architectural Design & Detailing
- Planning Feasibility
- Construction & Project Management

mob: 07855 847661
email: aforrester@gmail.com

PROPOSAL
SINGLE STOREY SIDE & REAR EXTENSIONS
PREPARED FOR MR. & MRS. S. FAGAN

TITLE
EXISTING AND PROPOSED ELEVATIONS
& FLOOR PLANS.
SITE PLAN

LOCATION
GROVE COTTAGE
MARCHWIEL, WREXHAM
LL13 0PF

DRAWING No: 230522
SCALE: 1:100 OR AS SHOWN @A1
MAY 2022

REV
P1