


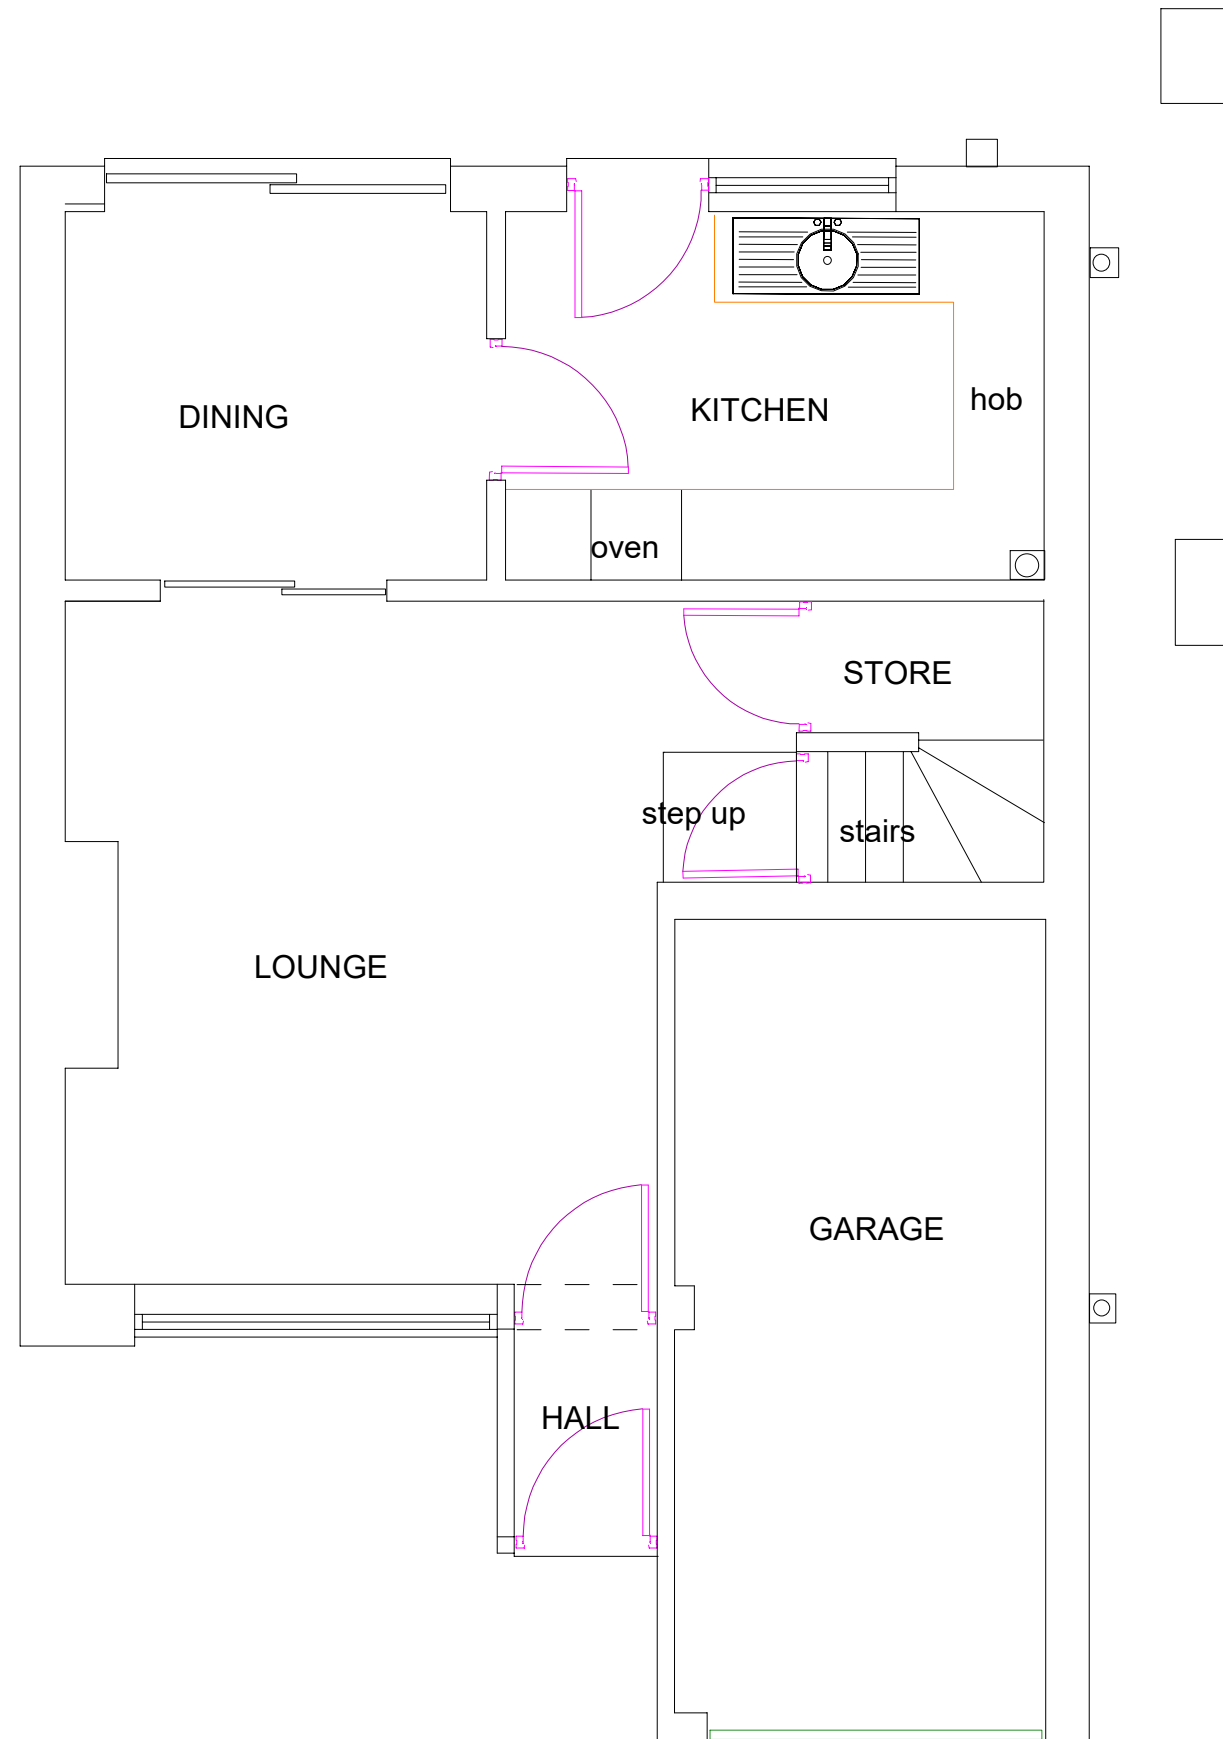

PROPOSED TWO STOREY EXTENSION
AT 20 YARWOOD DRIVE WREXHAM LL139UJ

FOR MR S JONES

GROUND FLOOR FLOOR PLAN EXISTING

Scale 1:50 Date Sept 21 Dwg No SJ01a

Rev A Planning submission Oct 21