




Graphite grey powdercoated
aluminium sliding doors.


Proposed Front Elevation

1:50

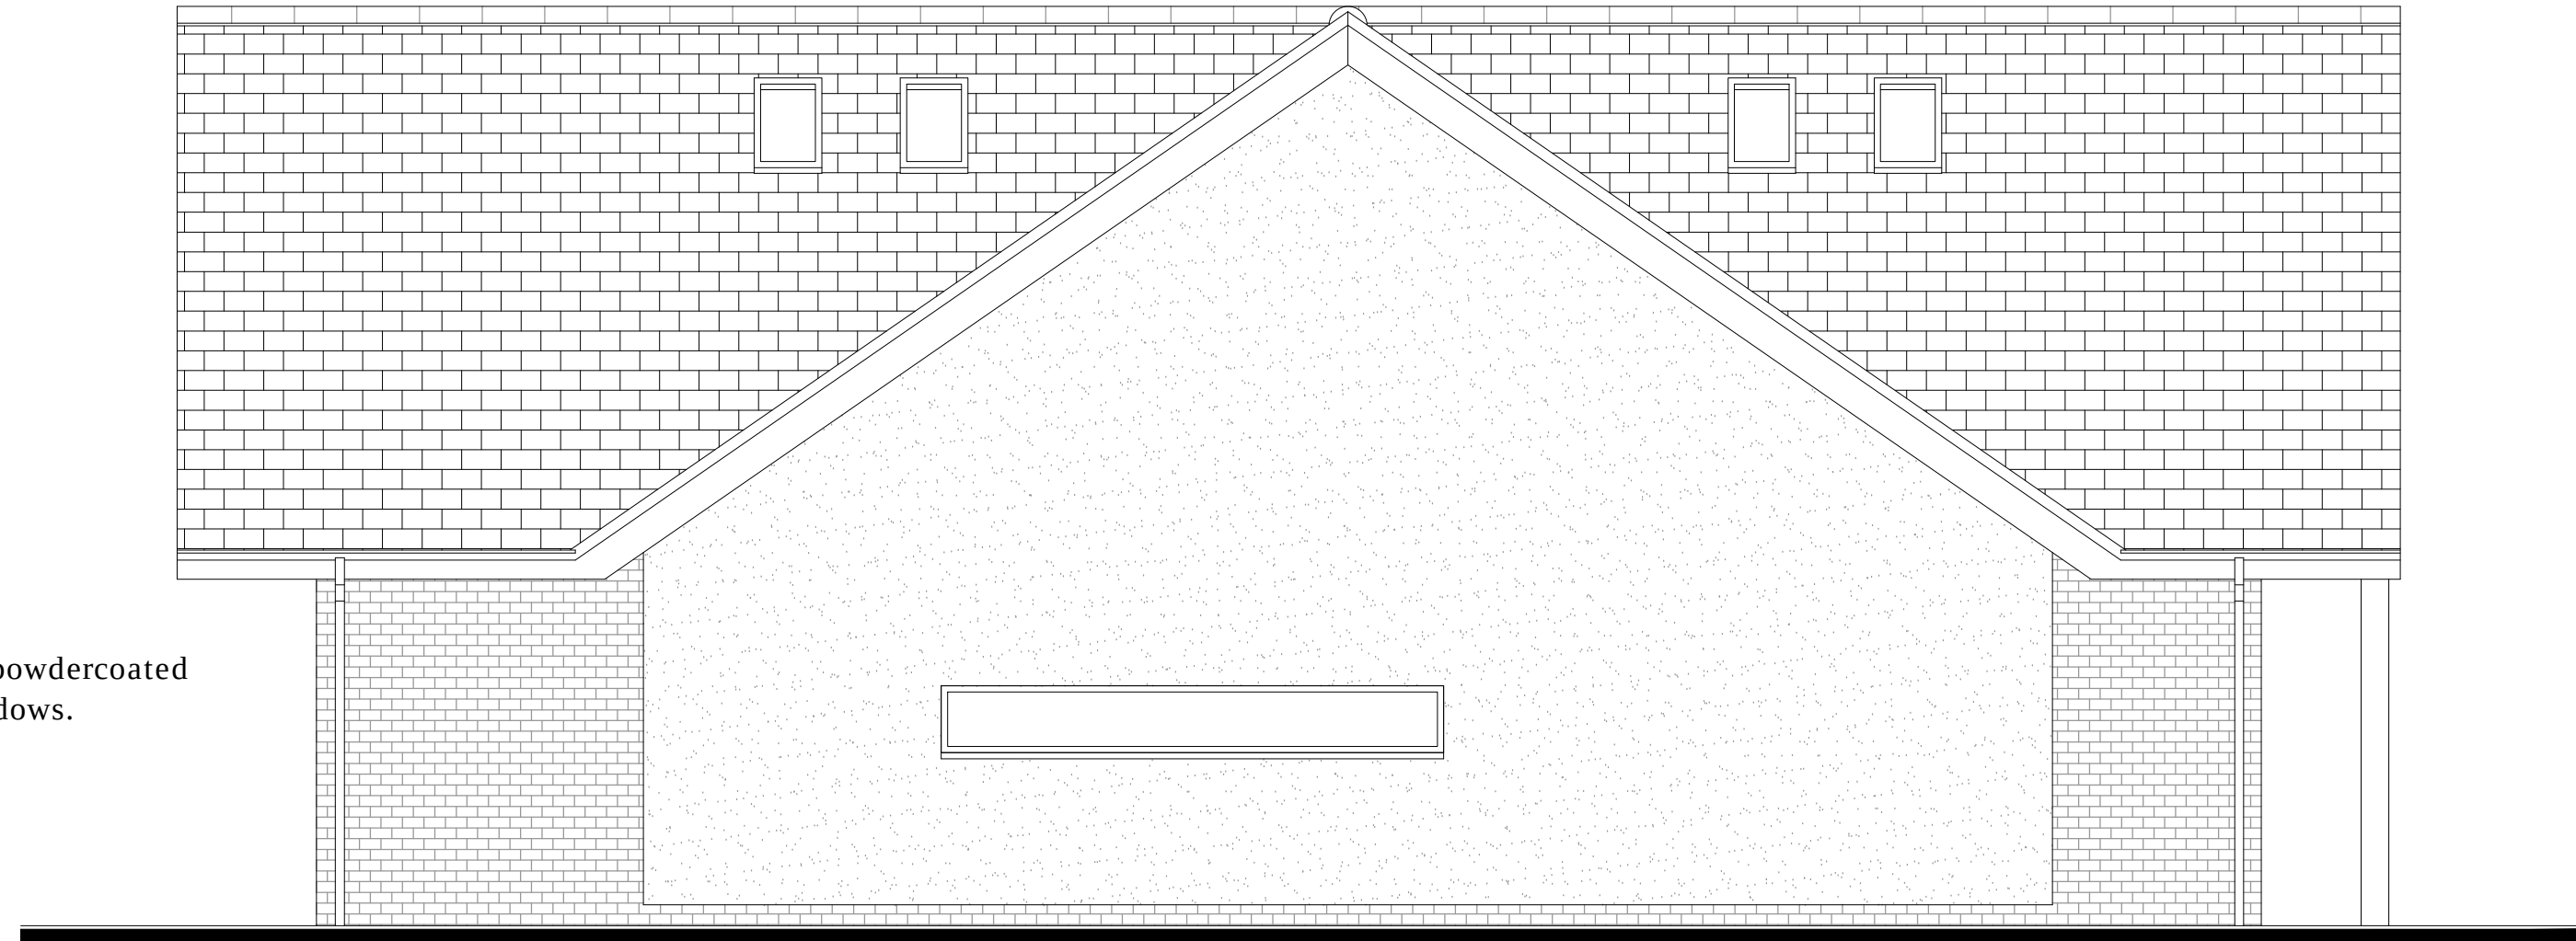

Proposed Side Elevation

1:50

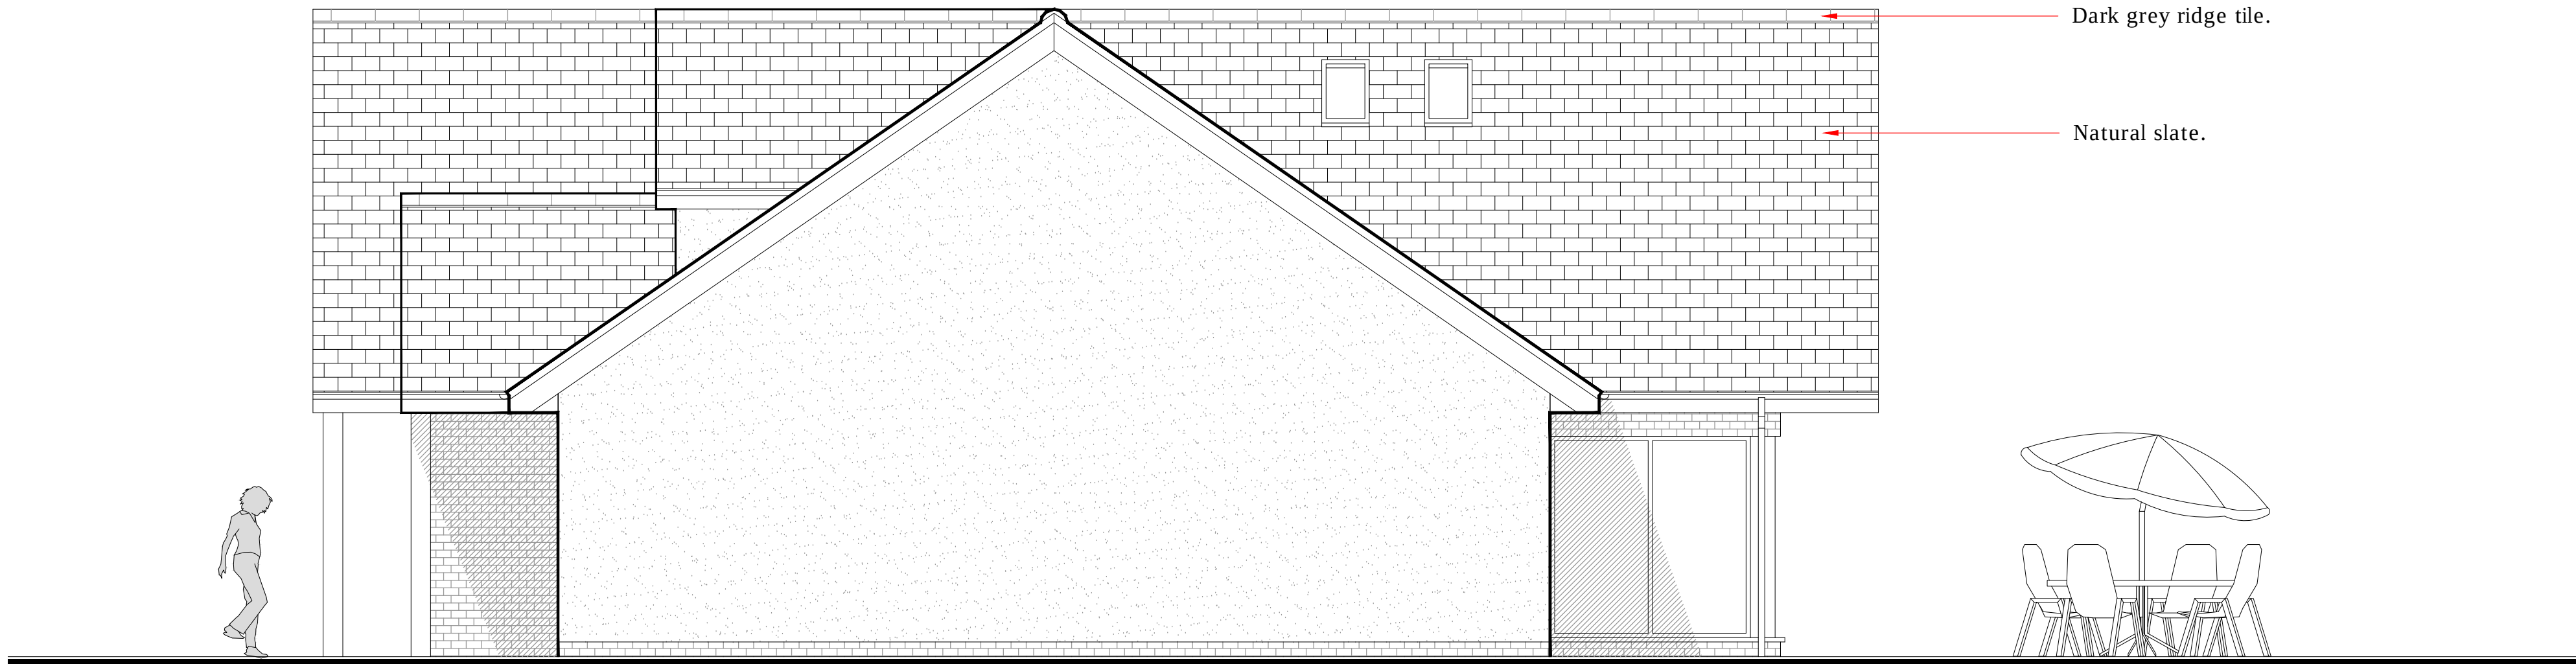

Proposed Side Elevation

1:50



Graphite grey powdercoated
aluminium rooflights.

Proposed Rear Elevation

1:50

 CULLIS-ARCHITECTURAL-DESIGN 25 Sunningdale Close Wrexham North Wales LL13 9QU T 01978 264376 M 07791 480768 E ajones540@btinternet.com	Client: Mr. G. Billington.	
	Drawing Title: Proposed Elevations.	
	Job Title: Proposed New Dwelling at Land Adjacent to Hillcroft, Wrexham Road, Pentrebychan, Wrexham.	
	Date: February 2021	Scale: 1:50 at A1
	Rev: 0	Draw No: PD202 / 04