


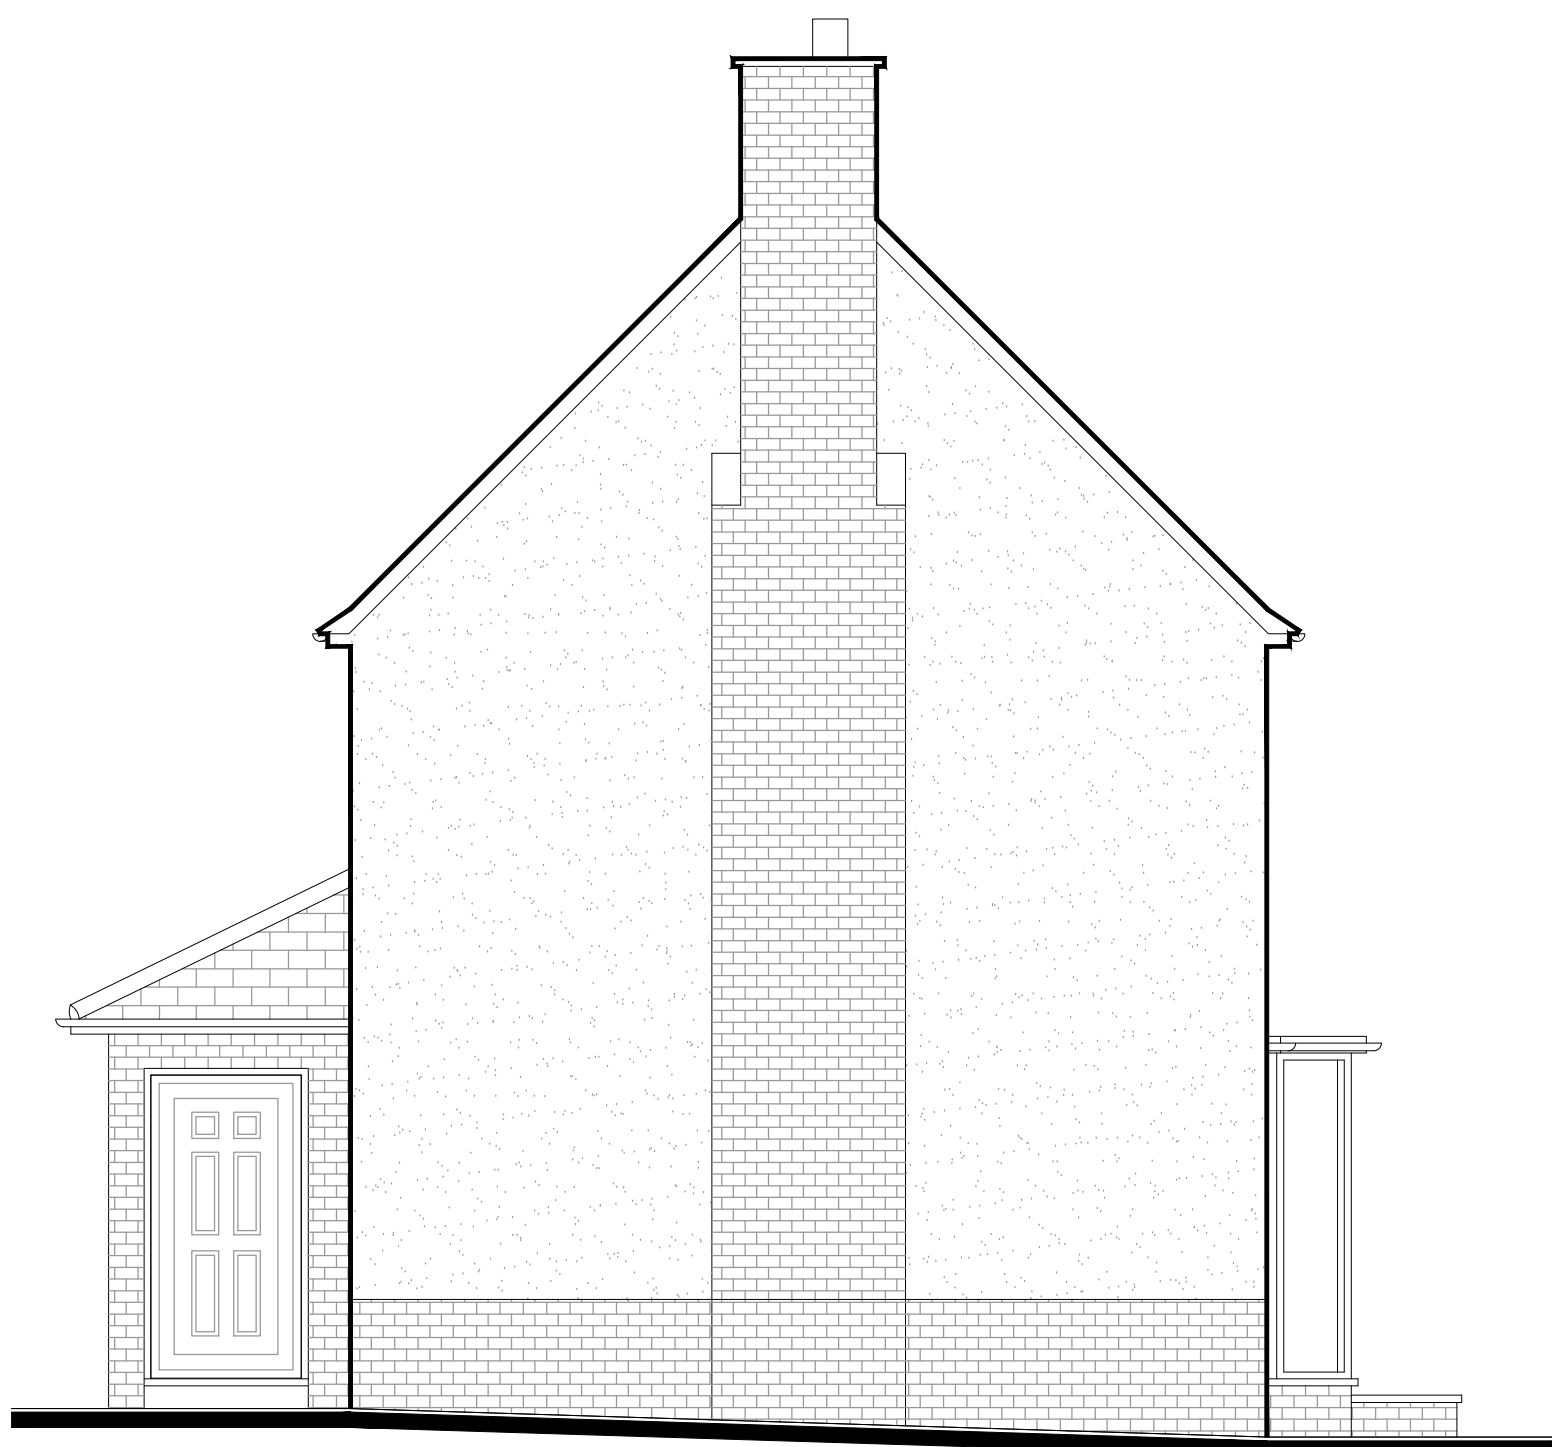


Existing Side Elevation

1:50




Existing Rear Elevation

1:50

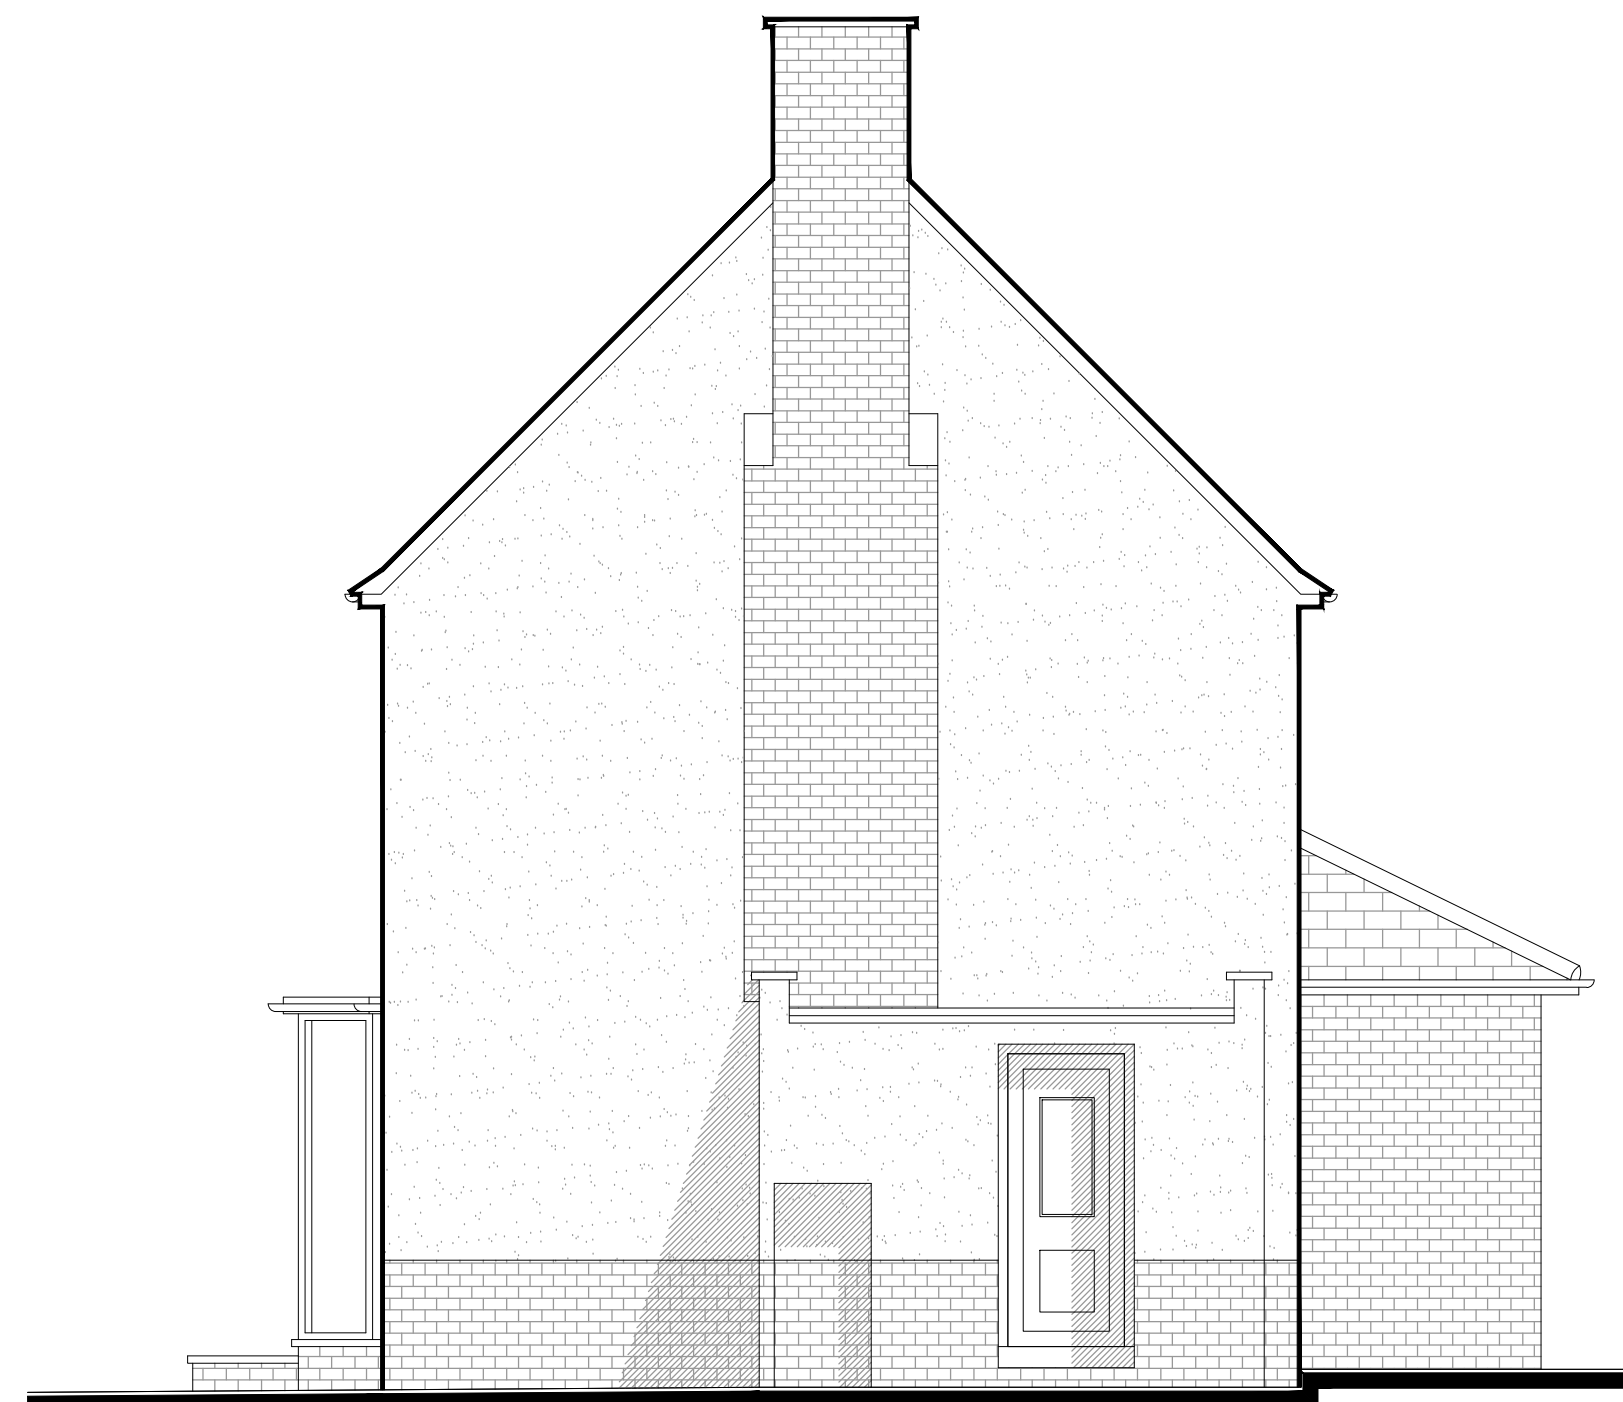


Existing Side Elevation

1:50

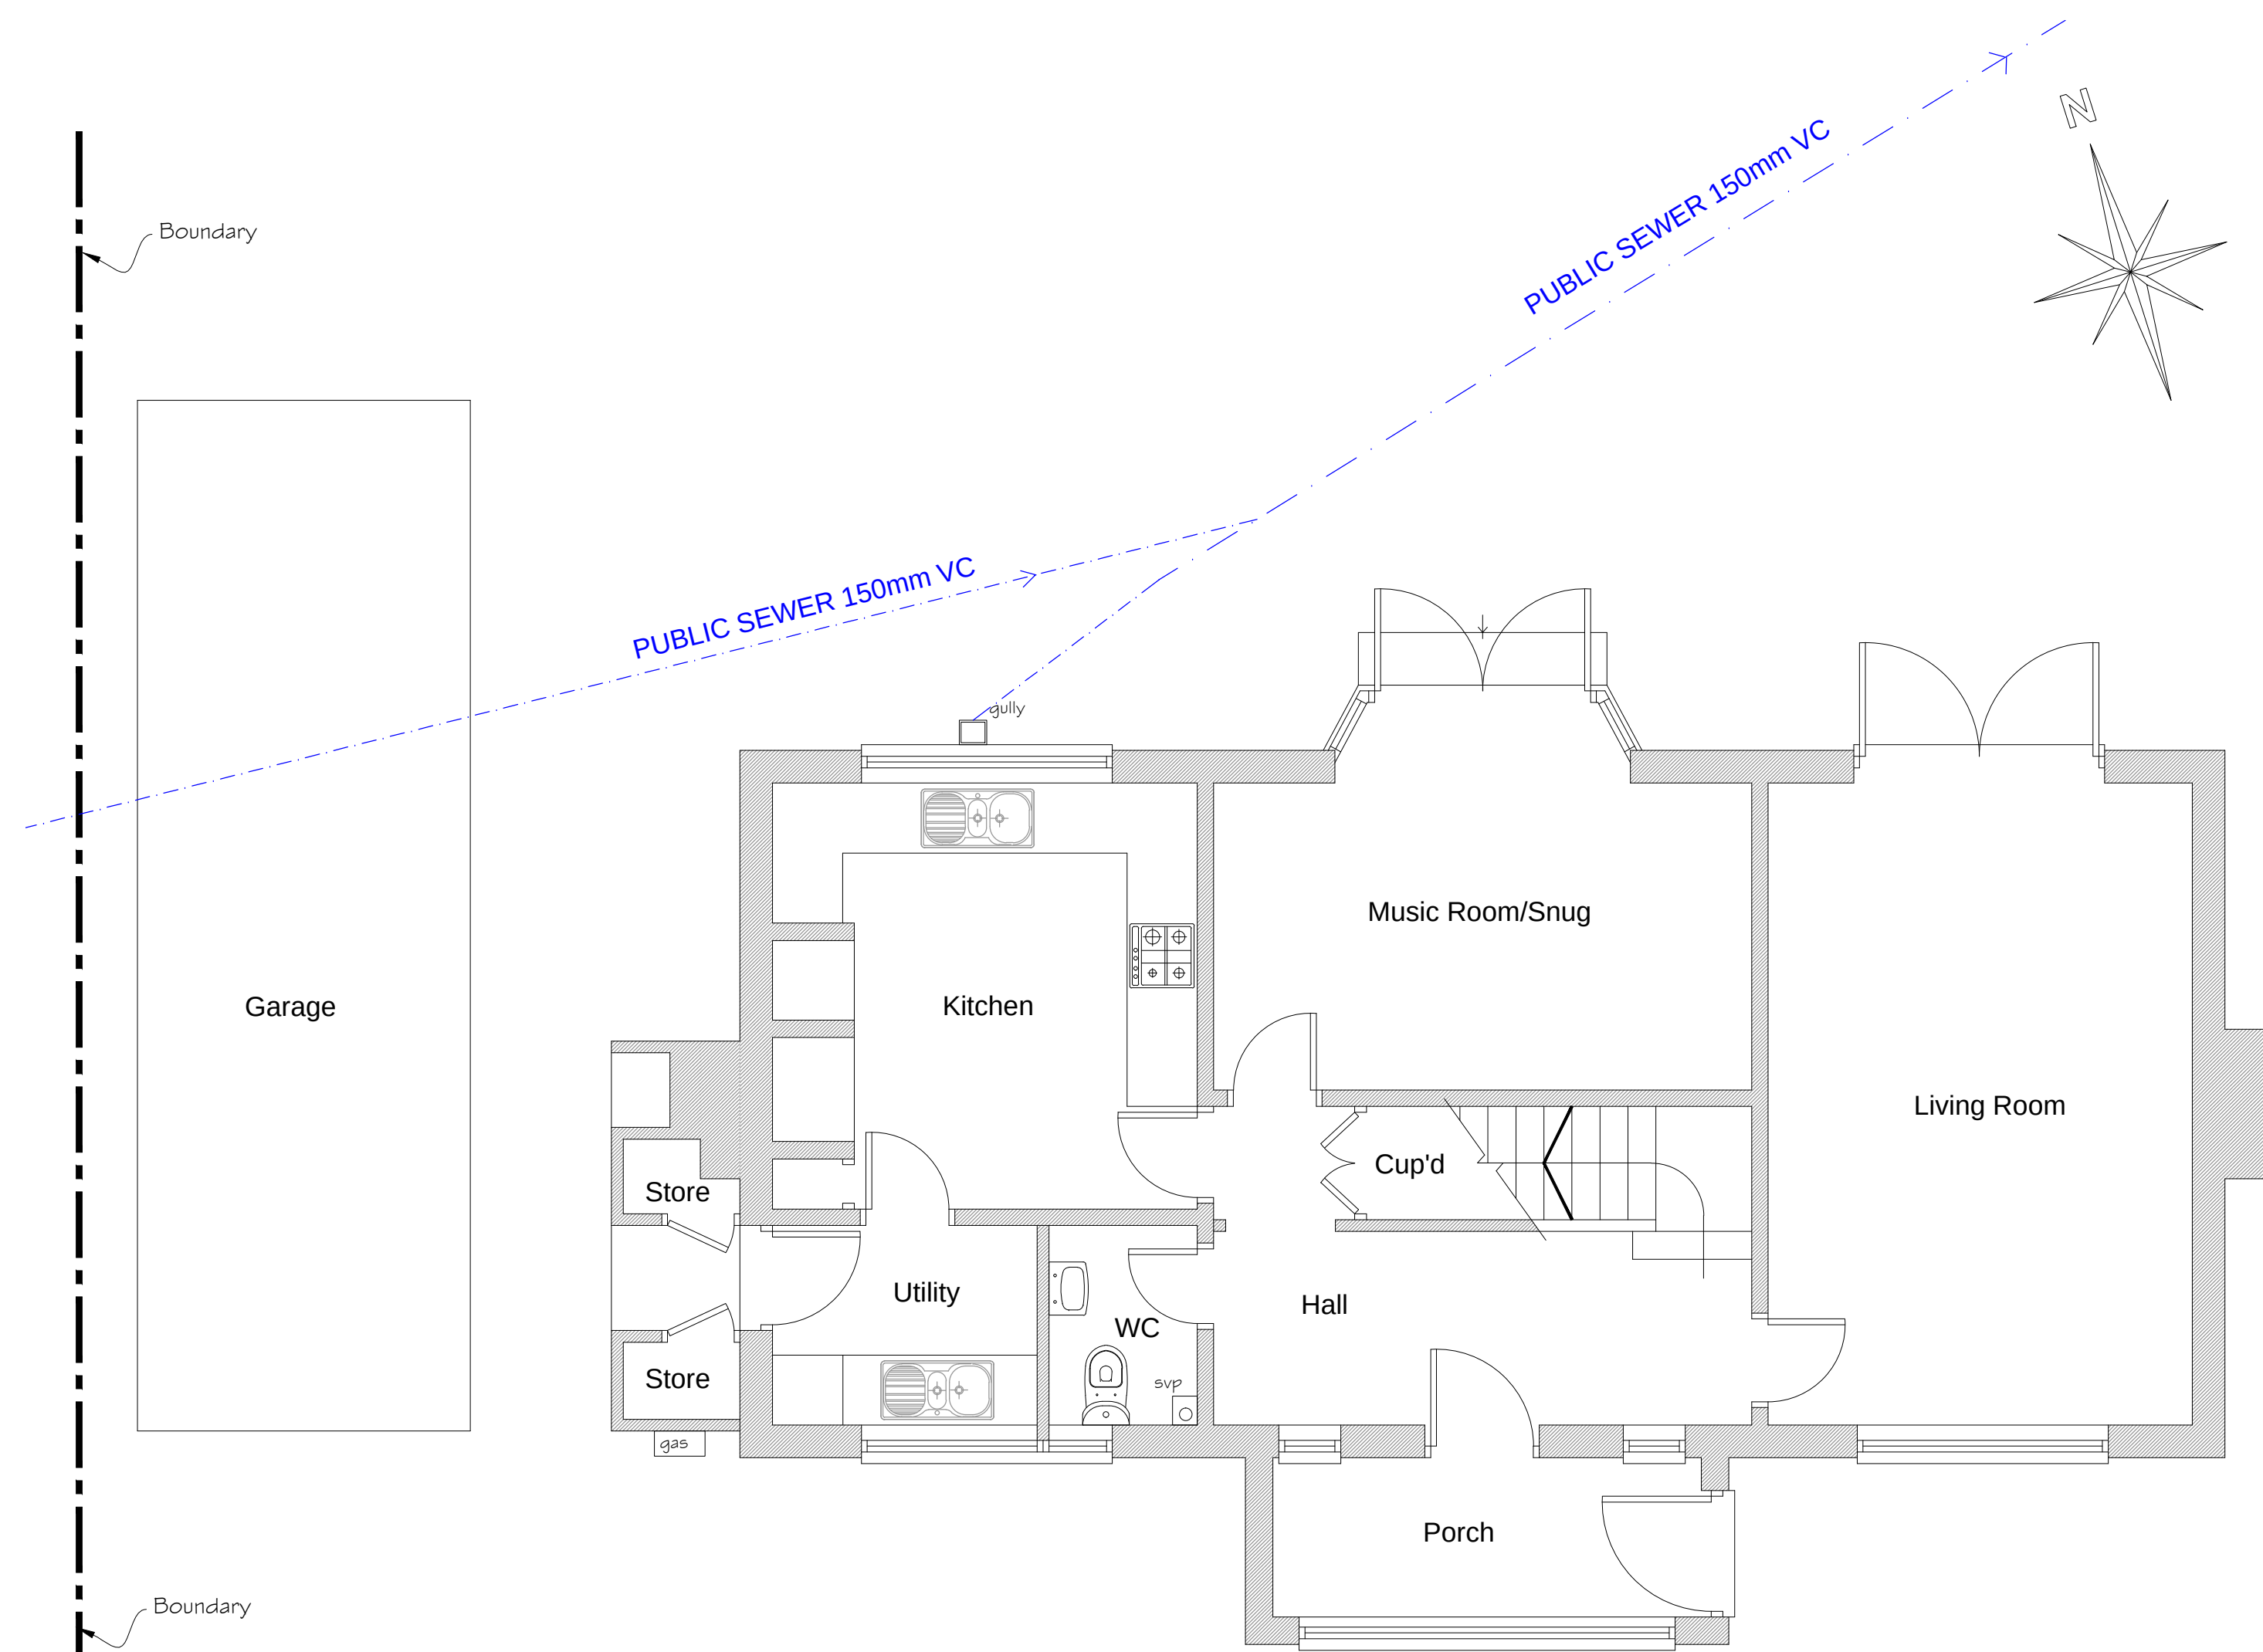


Existing Ground Floor Plan

1:50

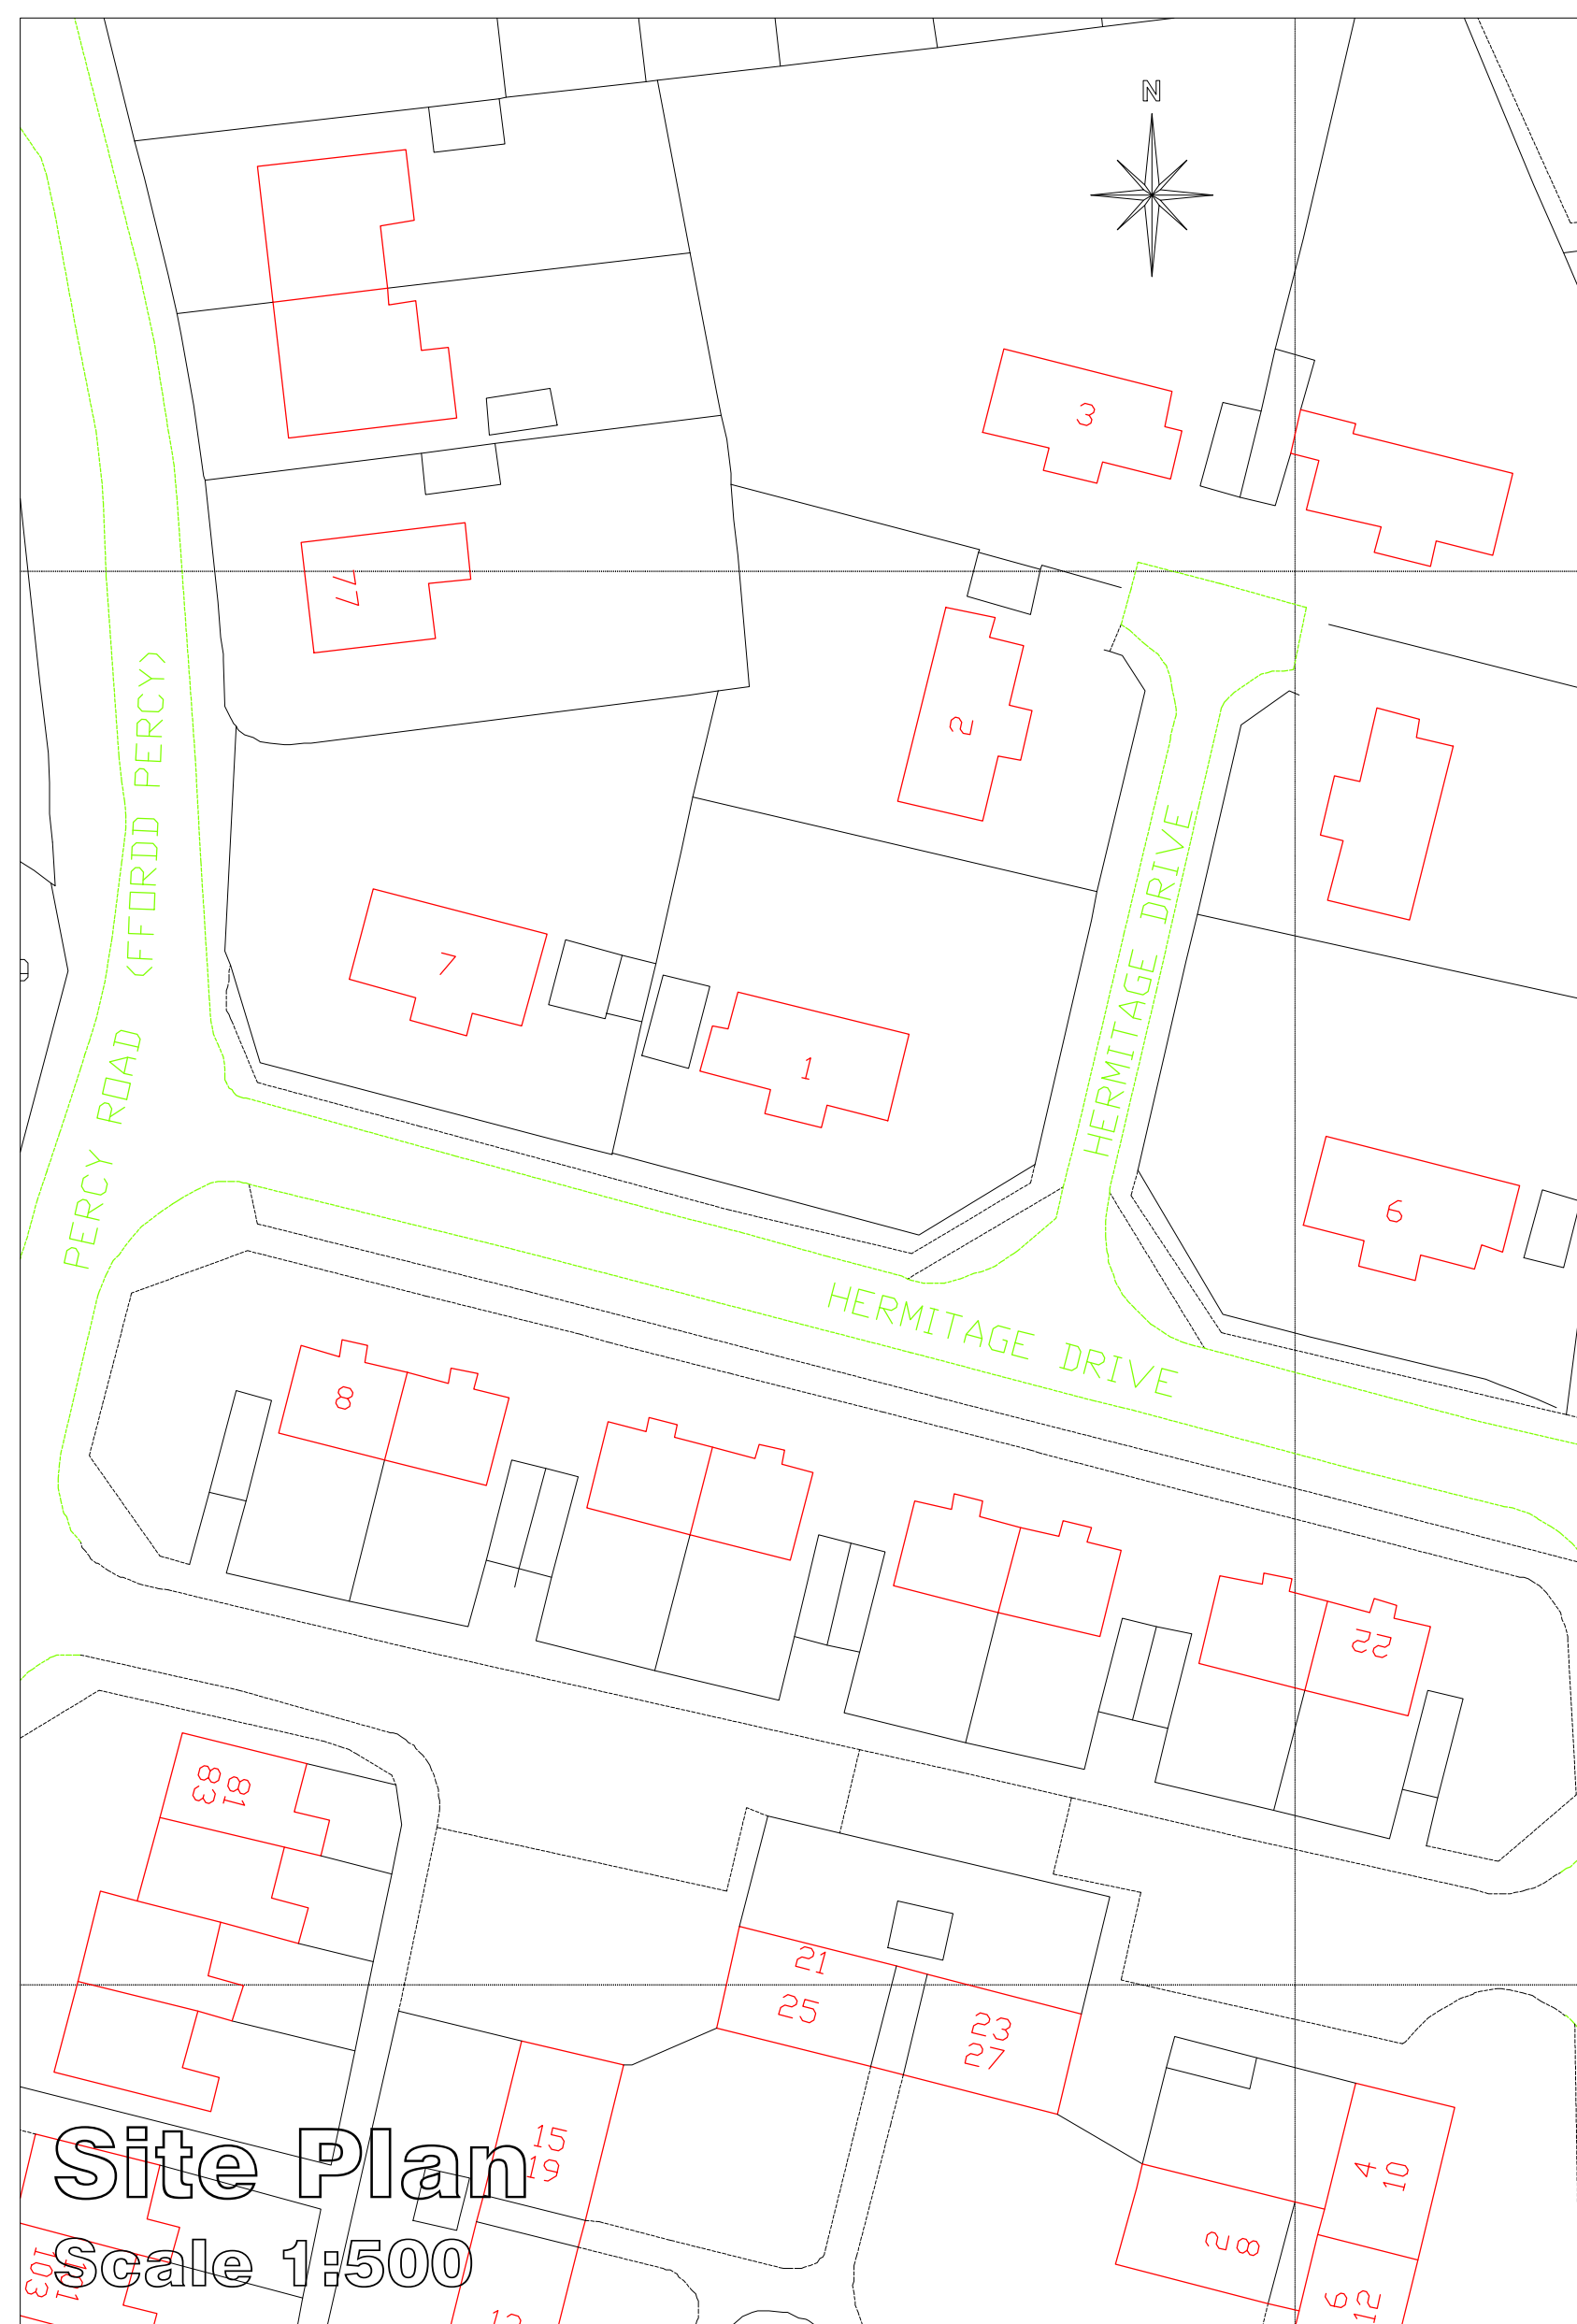

Site Plan

Scale 1:500

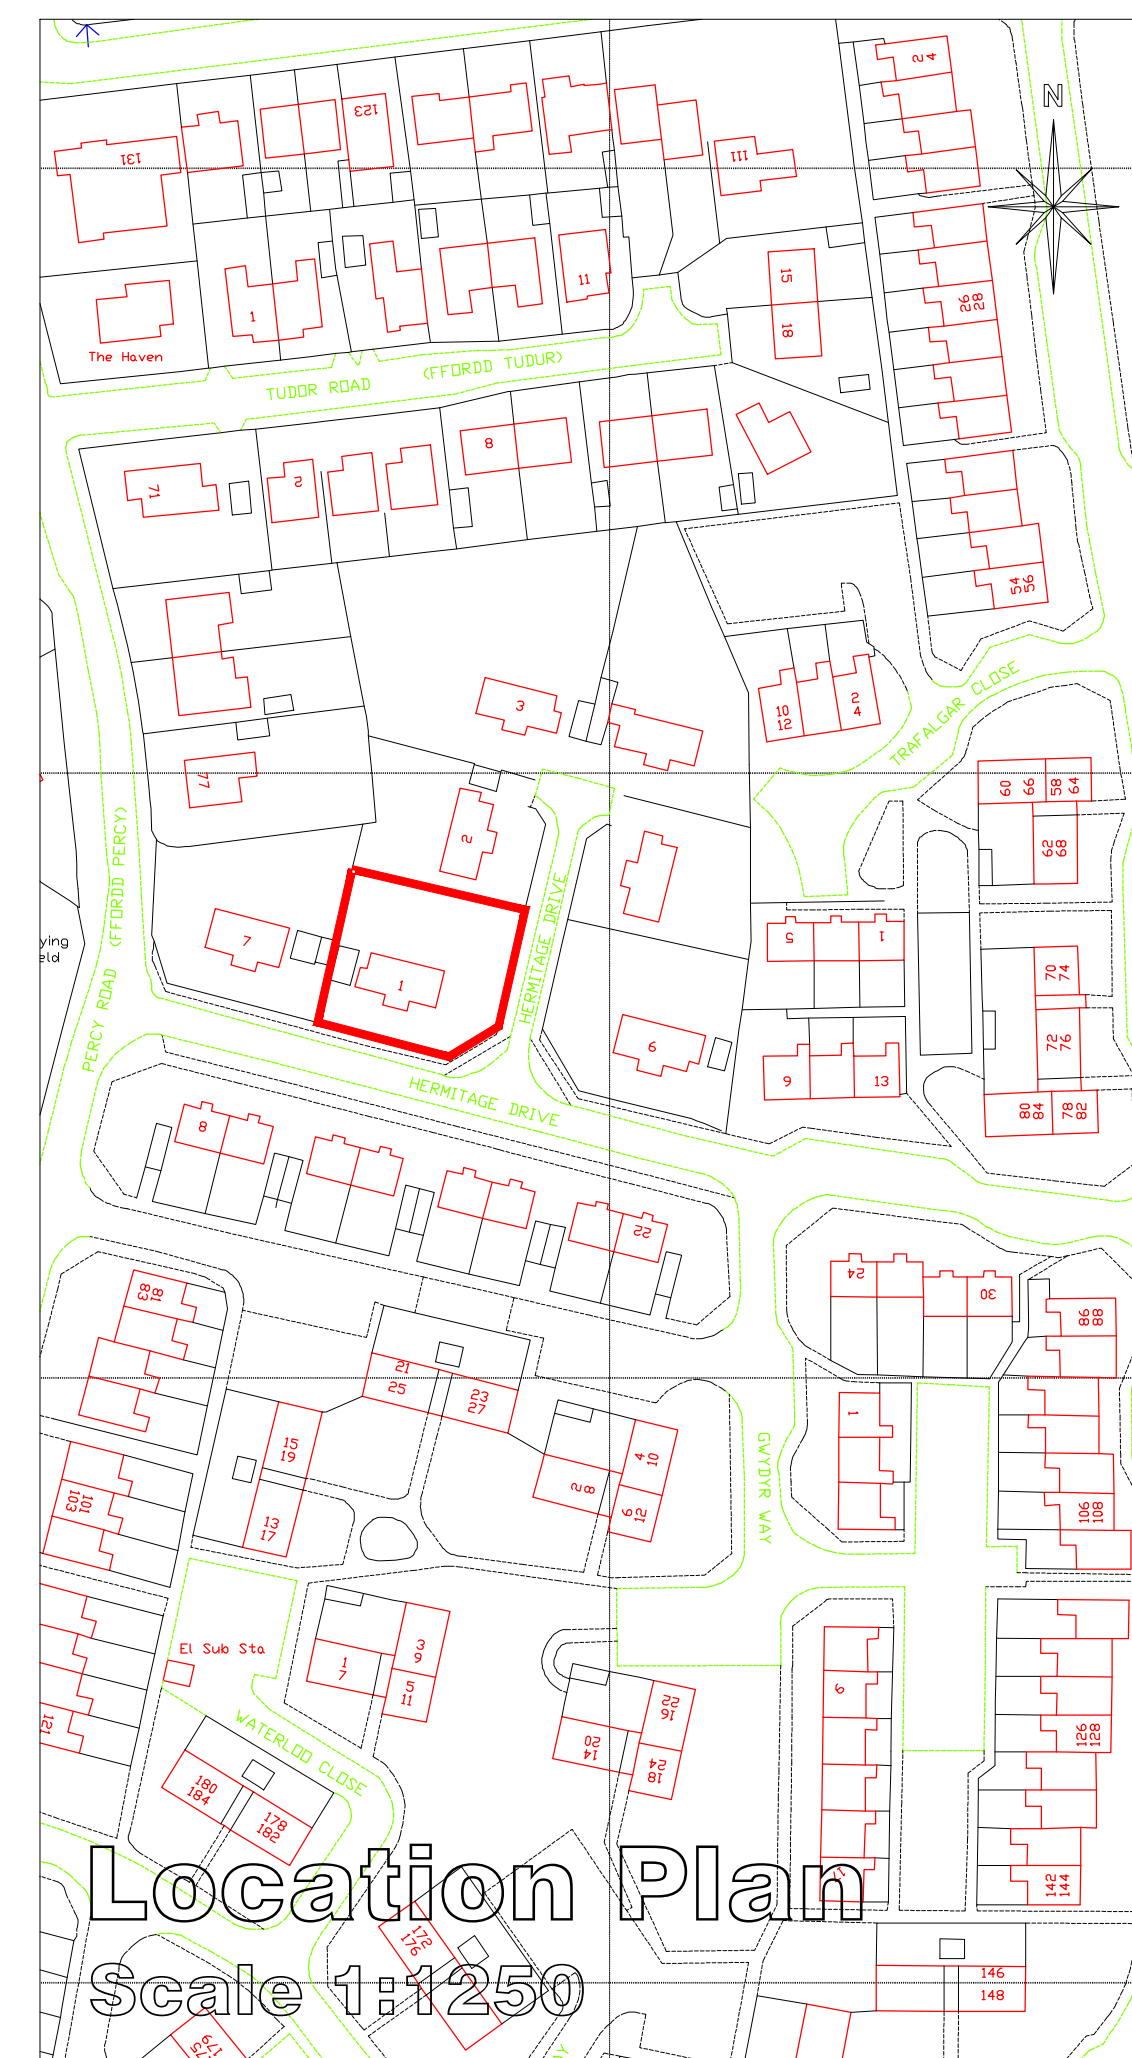

Location Plan

Scale 1:1250

 CULLIS-ARCHITECTURAL-DESIGN 25 Sunningdale Close Wrexham North Wales LL13 9QU T 01978 264376 M 07791 480768 E ajones540@btinternet.com	Client Mr. & Mrs Hinde.	
	Drawing Title Existing Plans.	
	Job Title Proposed Extension to 1 Hermitage Drive, Wxm.	
	Date March 2022	Scale 1:50, 1:500 & 1:1250 at A1

PD247/01