
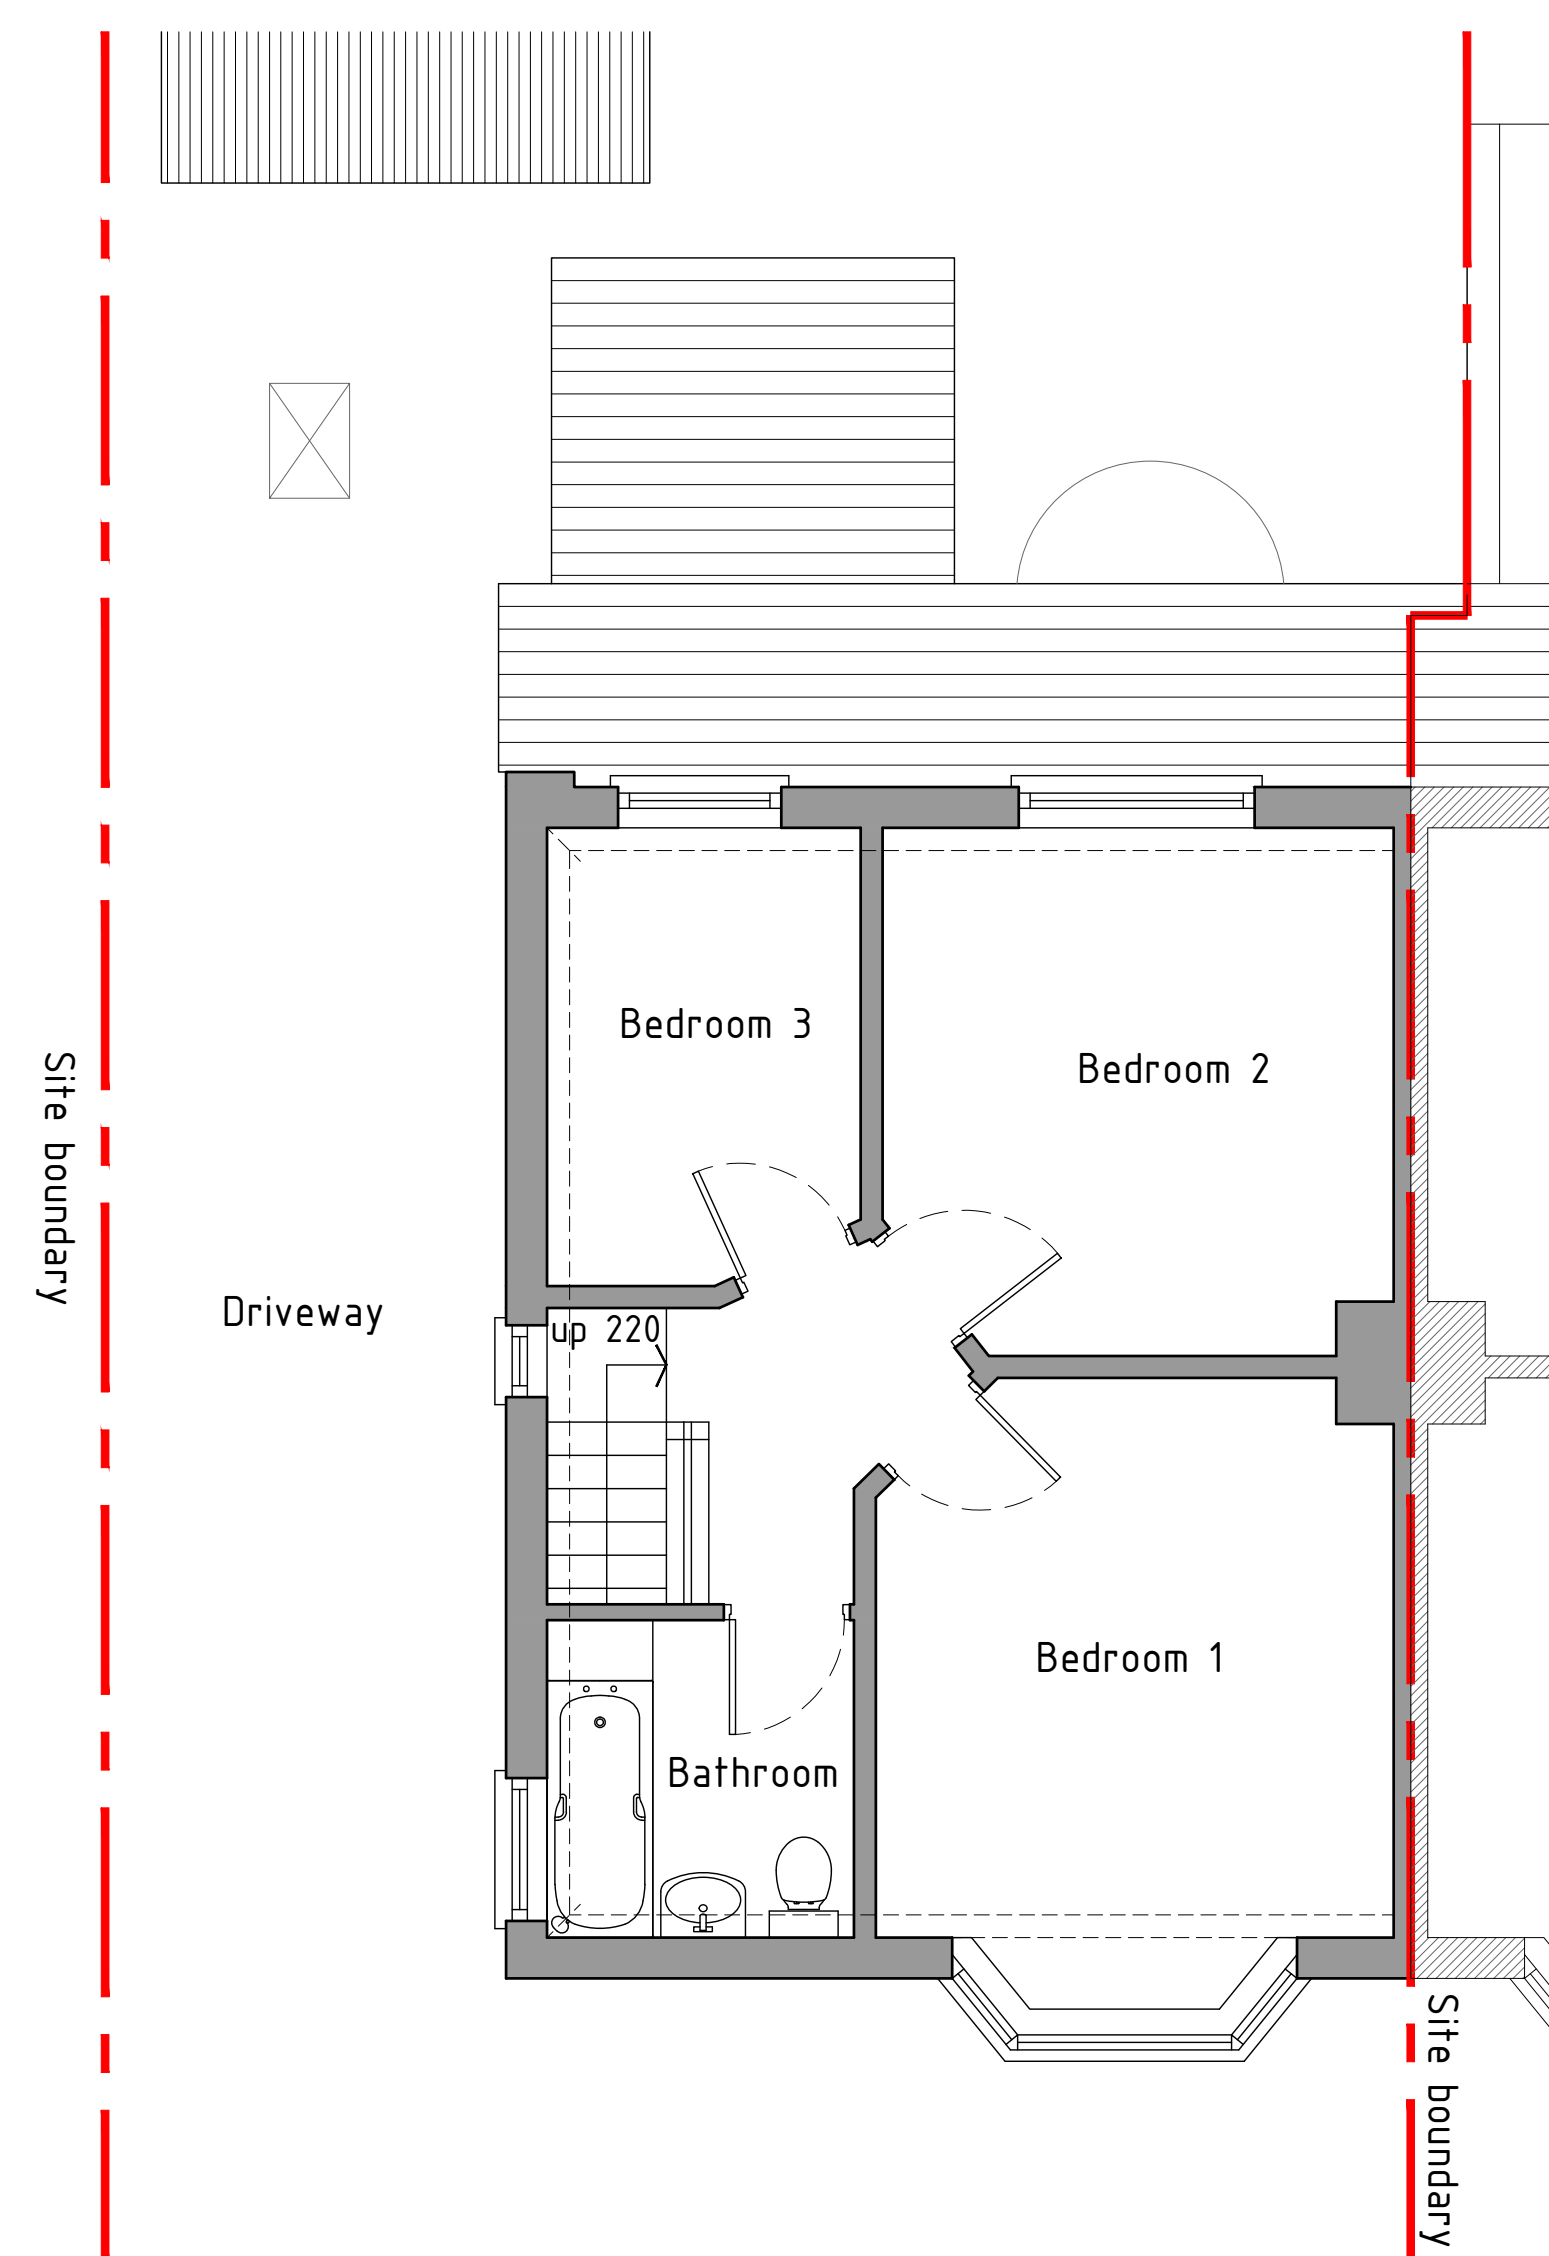
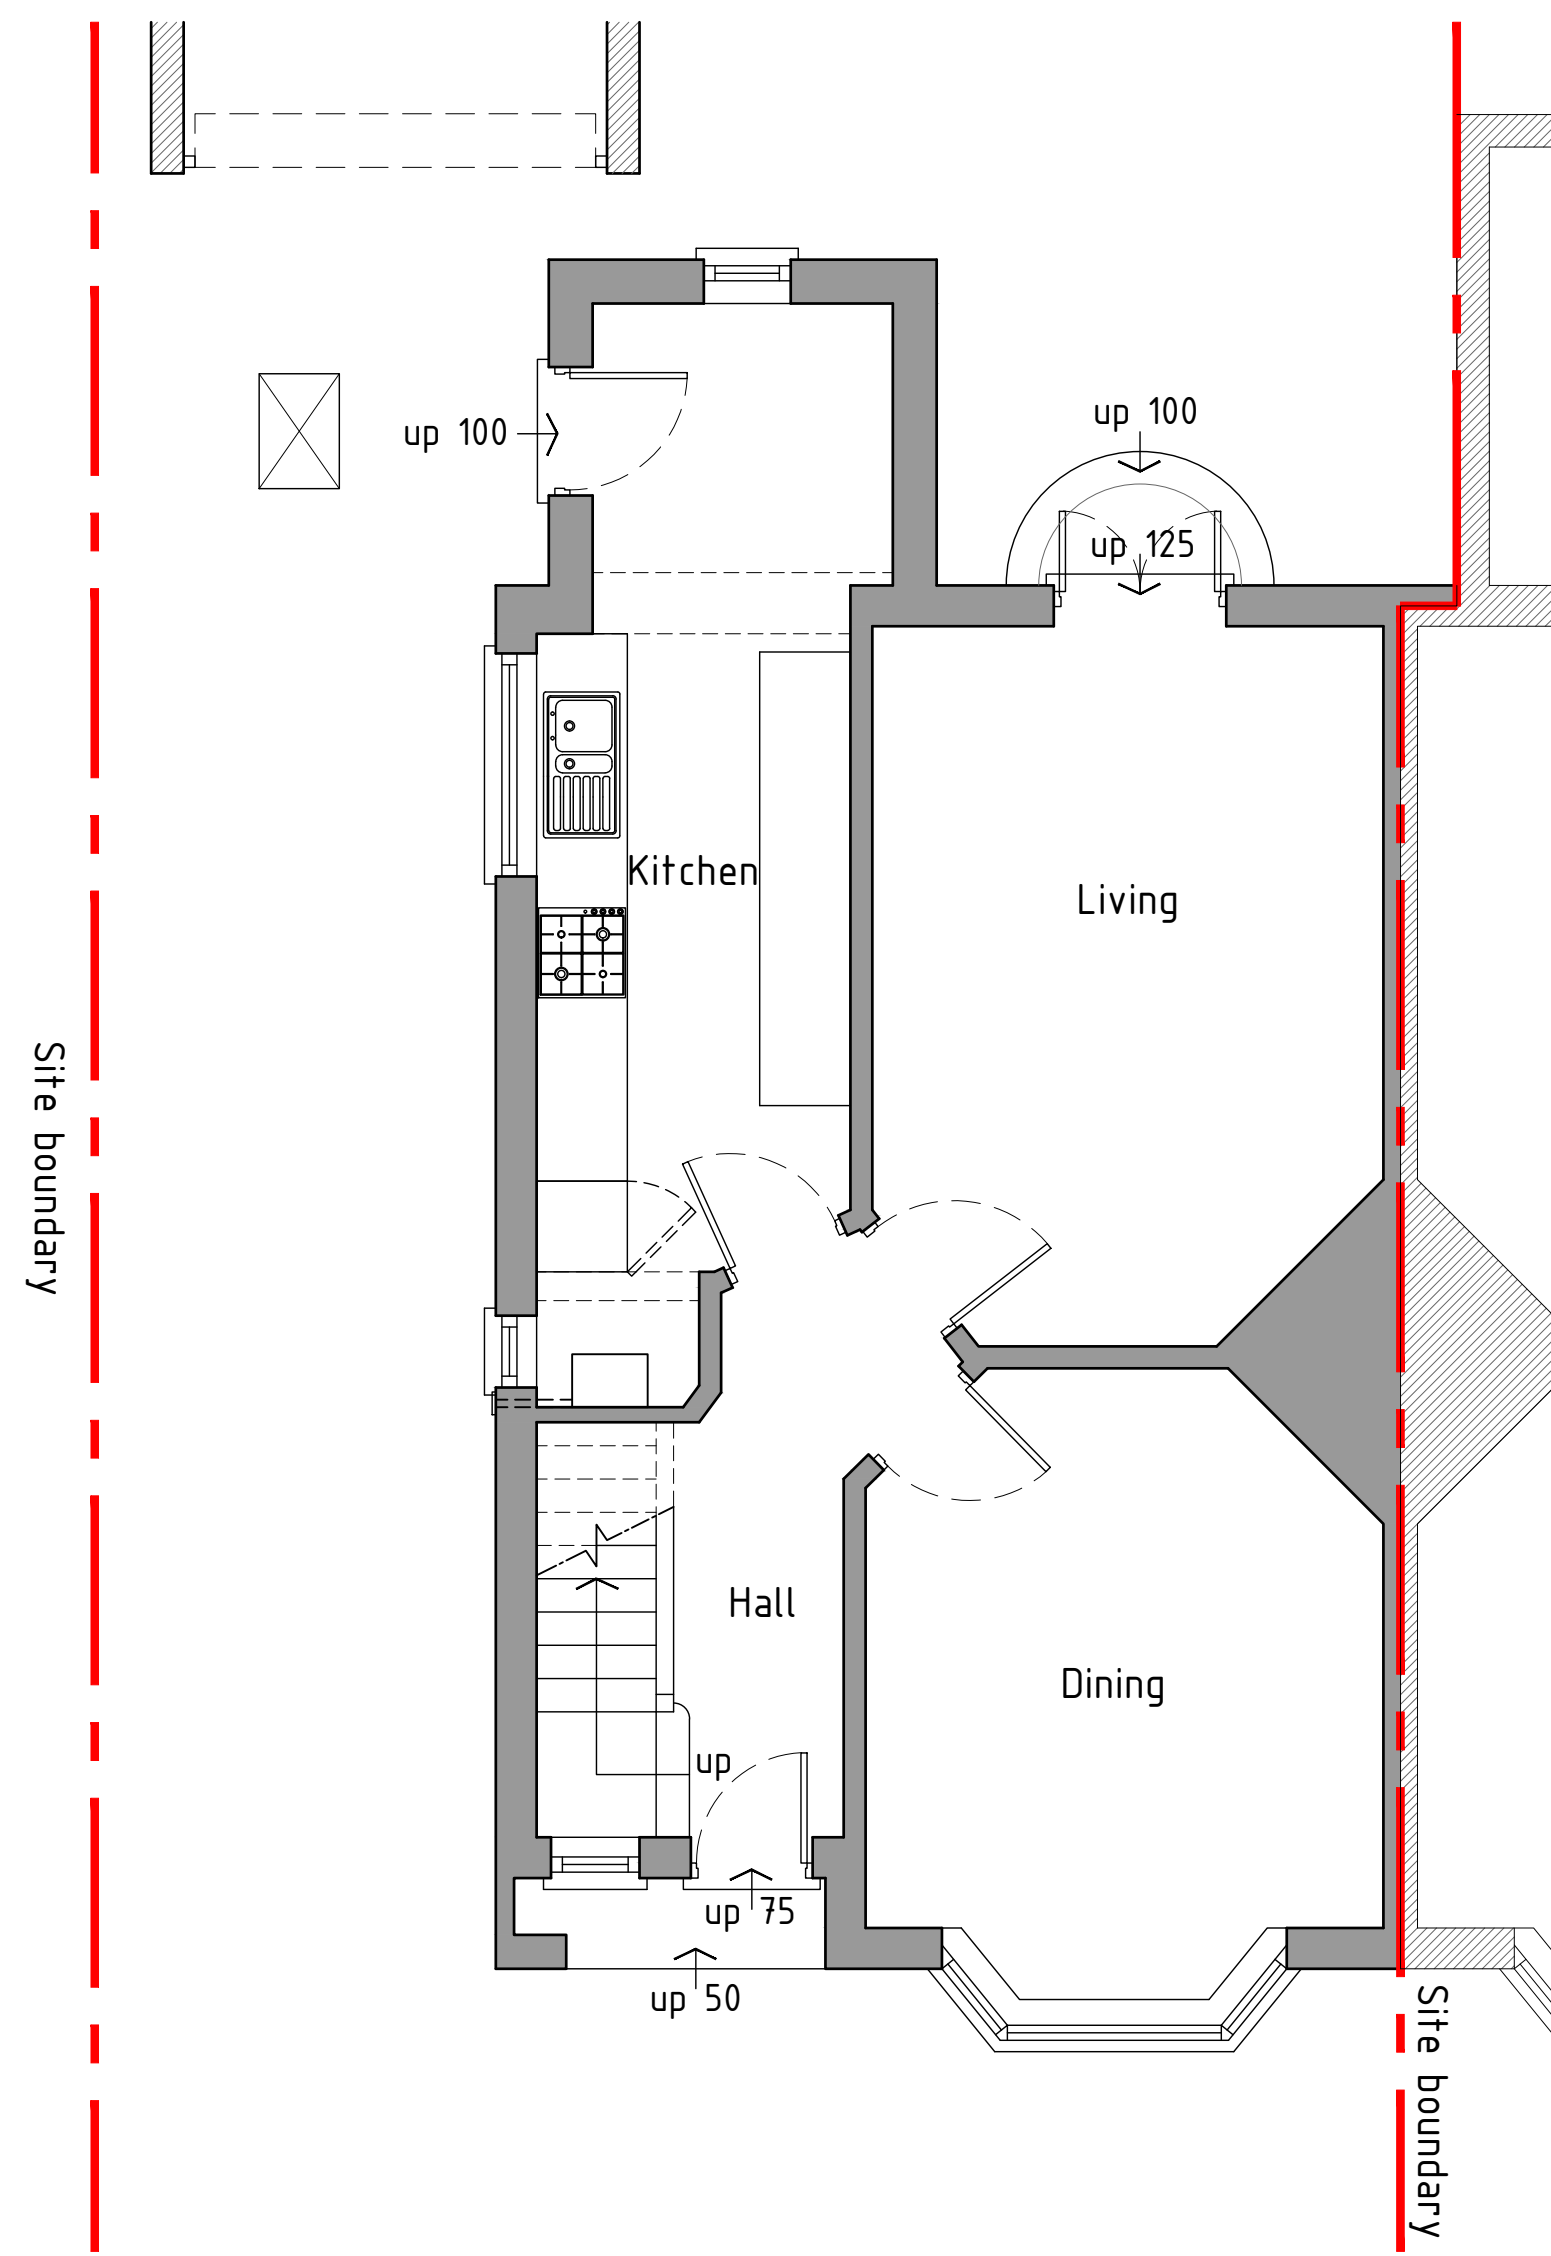


 

Ground floor plan 1:50

First floor plan 1:50

As Existing

HDS ARCHITECTURAL SERVICES HDS Architectural Services, The Foundry, 15 Yorke Street, Wrexham LL13 8LW Tel (01978) 345250 www.hdsarchitectural.co.uk	
Project; 3 Haytor Road, Wrexham, LL11 2PT	
Title; As Existing floor plans	Scale (A2); 1:50
Dwg No; HR/PD/01	Date; 20.05.21
Revision;	