



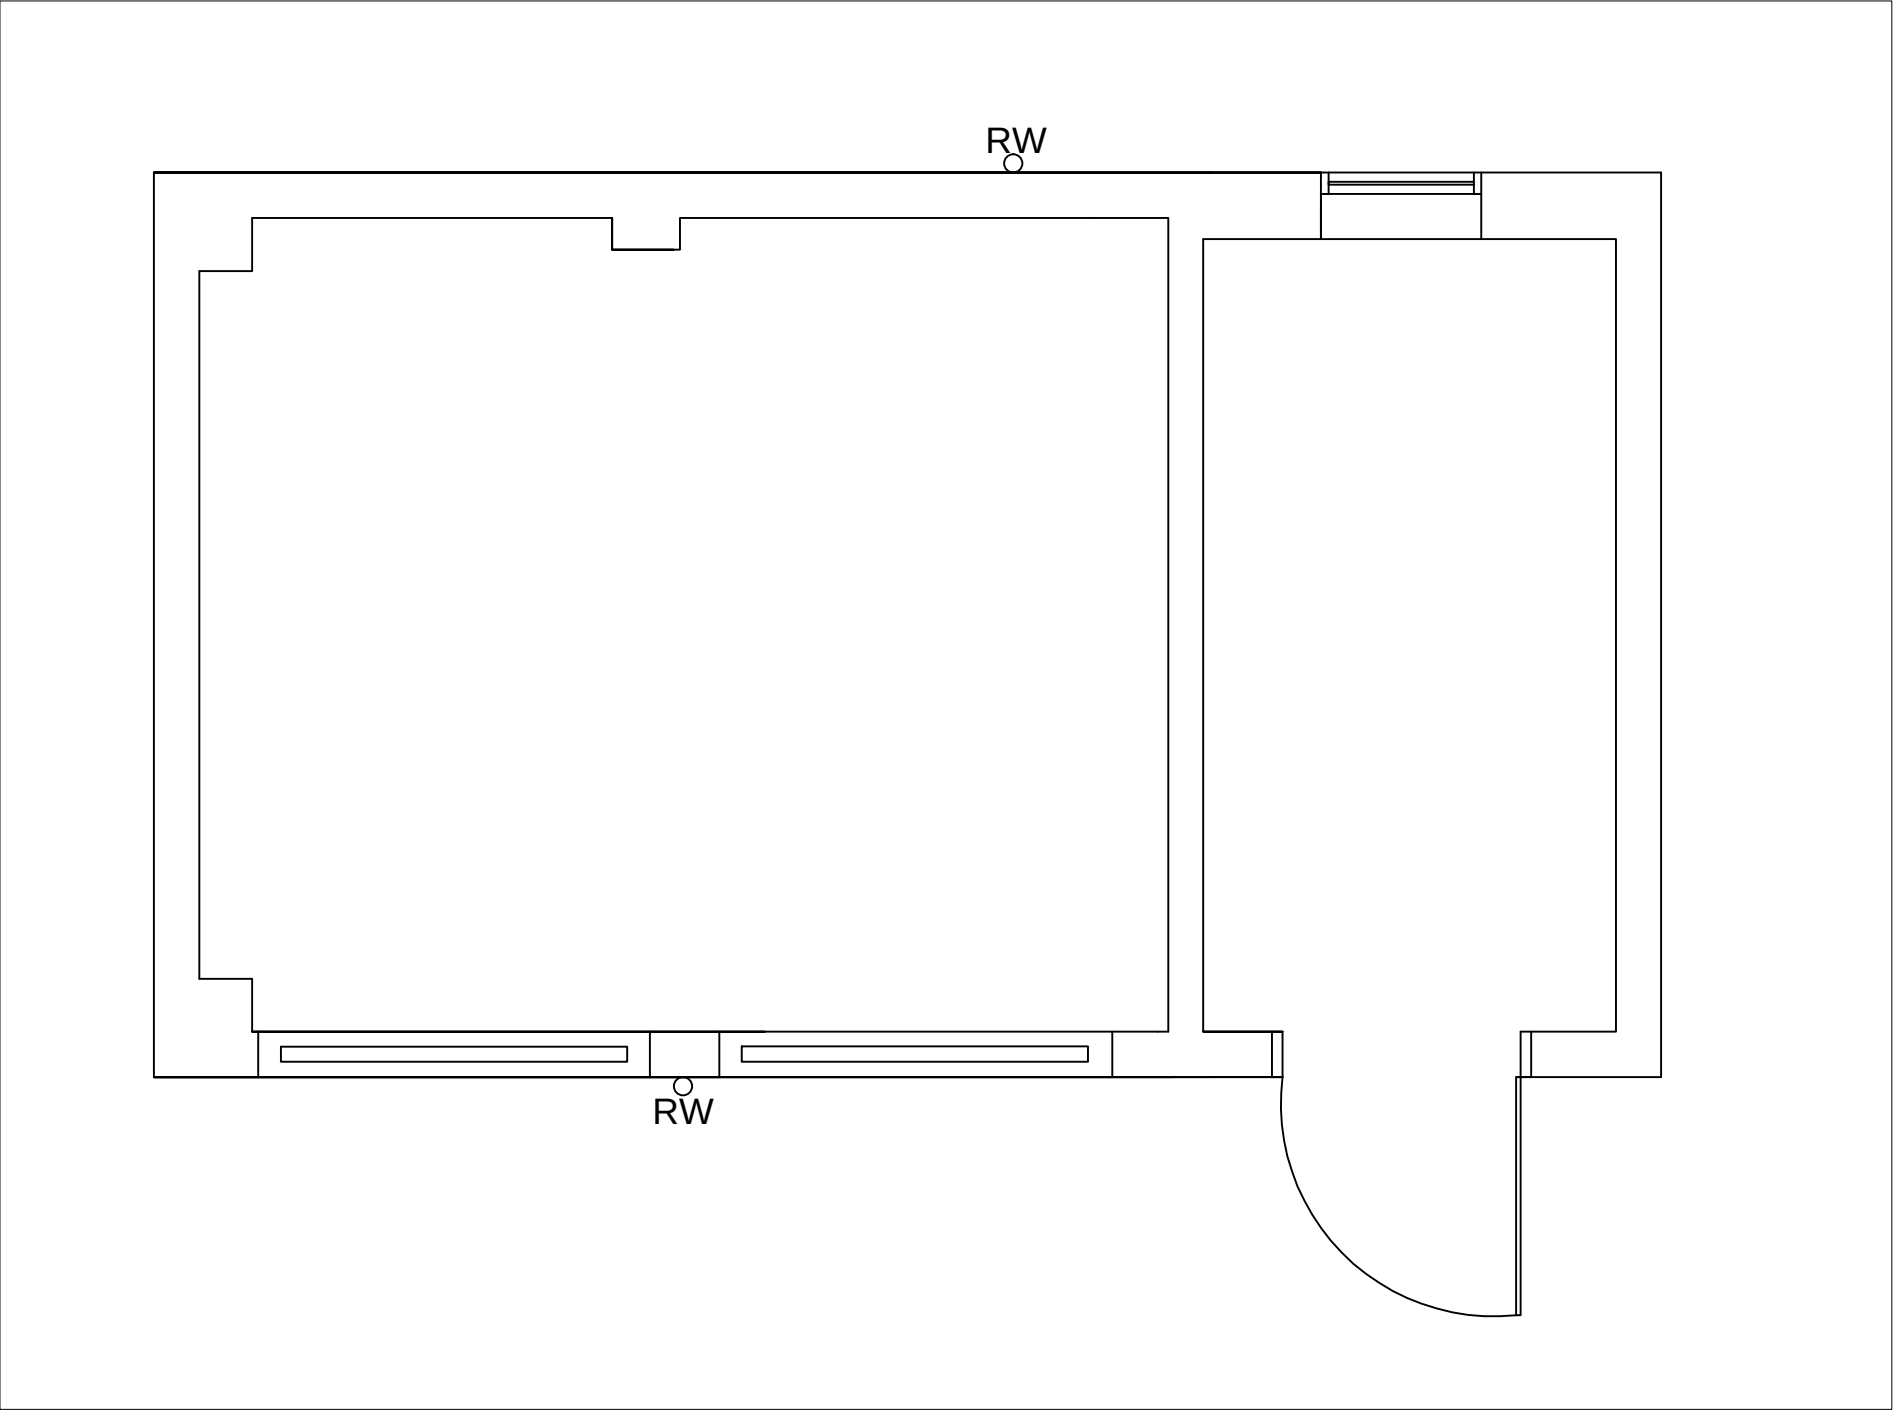

Tyn Hen - Existing

SCALE BAR 1:50

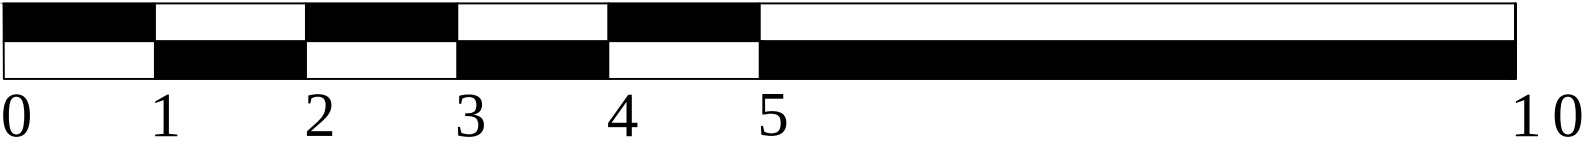

Grantley Lowe

chartered surveyors

34 St Anne Street
Liverpool
L3 3DS

t:0151 298 9669
f:0151 298 9670

www.grantleylowe.co.uk

Rev	Date	Revisions
Client	Fairpark Care Limited	
Job Title	Hullah Farm	
Drawing Title	Existing Floor Plan - Ty Hen	
Draft / initial / schematic plan	☒	
Planning	☐	
Building Regulations	☐	
Structural	☐	
Construction	☐	
As Built	☐	
Scale	1:50 @ A3	
Date	Nov 2021	Drawn by WJJ
Drawing No.	3513-12.1	Rev