



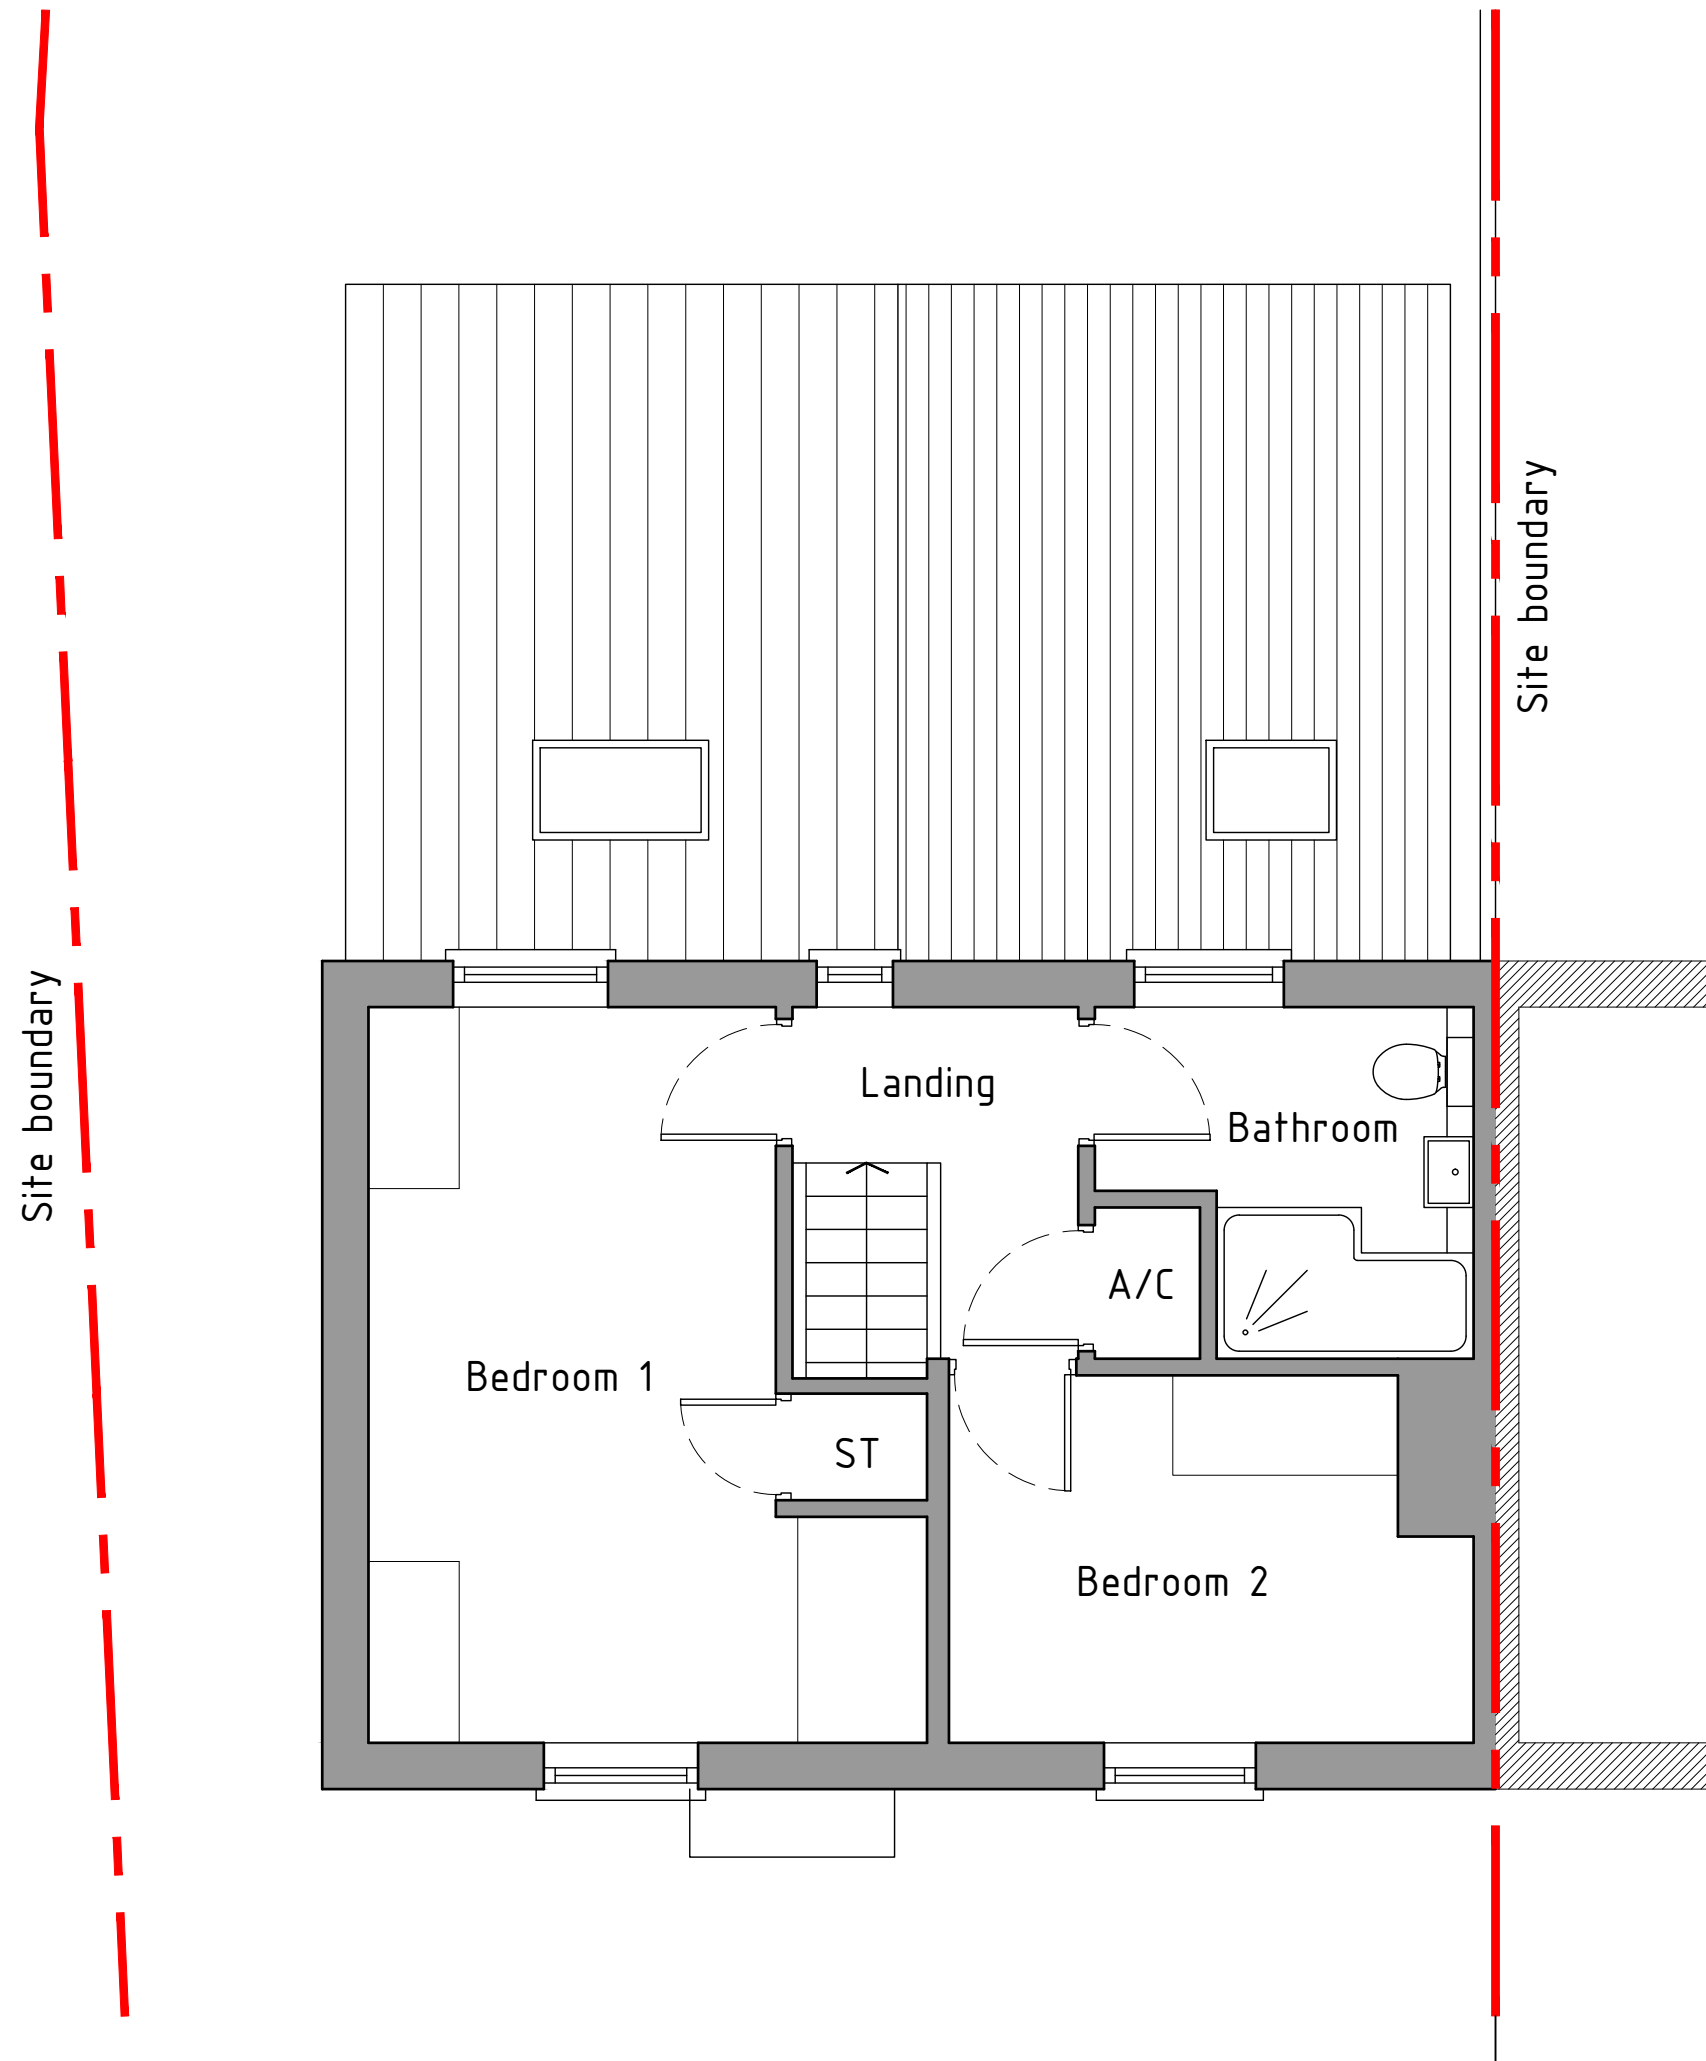

Ground floor plan 1:50

Proposed

 

HDS Architectural Services, The Foundry,
15 Yorke Street, Wrexham
LL13 8LW
Tel (01978) 345250
www.hdsarchitectural.co.uk

Project; 34 Celmar Grove, Rhostyllen, Wrexham, LL14 4BD	
Title; Proposed Roof plan	Scale (A3); 1:50
Dwg No; CG/PD/04	Date; 01.04.22
Revision; Rev-A Extensions reduced in length 10.05.22	