


The content of this drawing is subject to the provisions of the General Conditions of Contract, Work to figure dimensions only 1936.
Site dimensions are to be checked before work is started.
Any discrepancy whatsoever between any information contained in this drawing and any other document or drawing must be drawn to the attention of the Architect by the Contractor before the work is executed.
IF IN DOUBT ASK IMMEDIATELY.

NOTES:

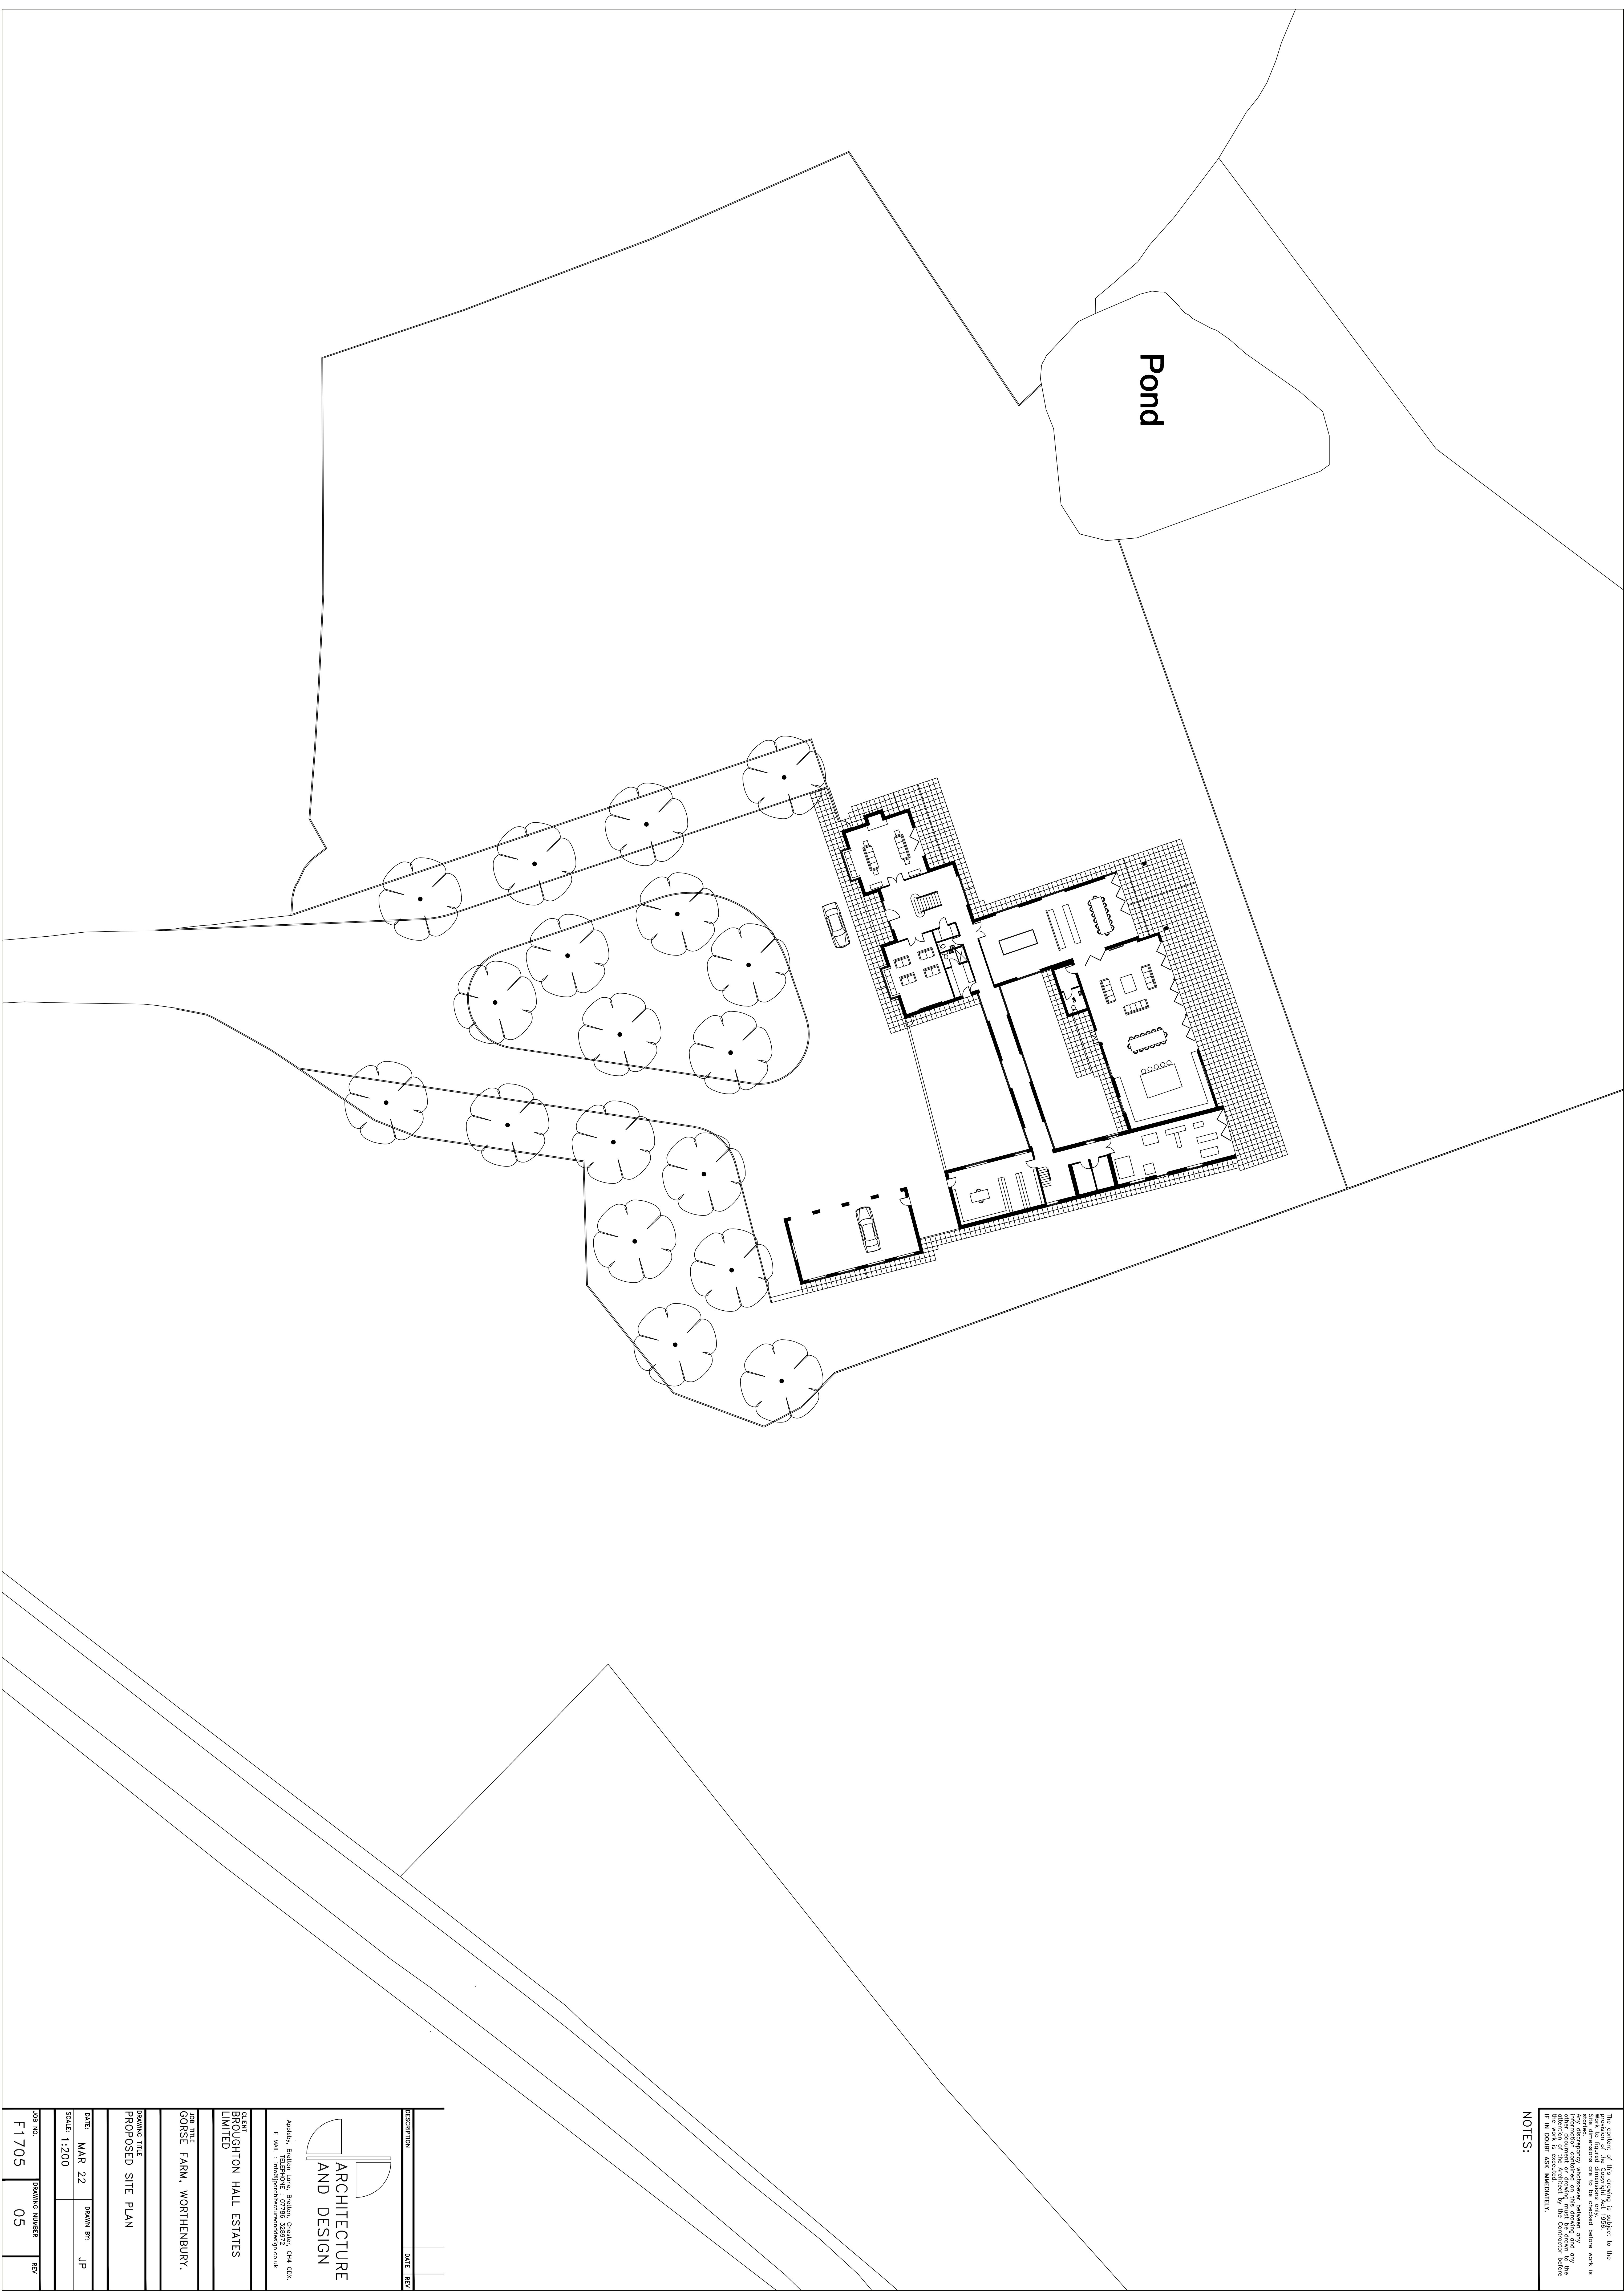

DESCRIPTION	DATE REV
 ARCHITECTURE AND DESIGN	
Agency: Bristol Lane, Bristol, Cheshire, G14 0DX. E MAIL: info@architecturedesign.co.uk TEL: 01273 827825	
GENERAL BUILDING BROUGHTON HALL ESTATES LIMITED	
JOB TITLE GORSE FARM, WORTHENBURY.	
DRAWING TITLE PROPOSED SITE PLAN	
DATE: MAR 22	DRAWN BY: JP
SCALE: 1:200	
JOB NO.	DRAWING NUMBER
F1705	05
	REV