

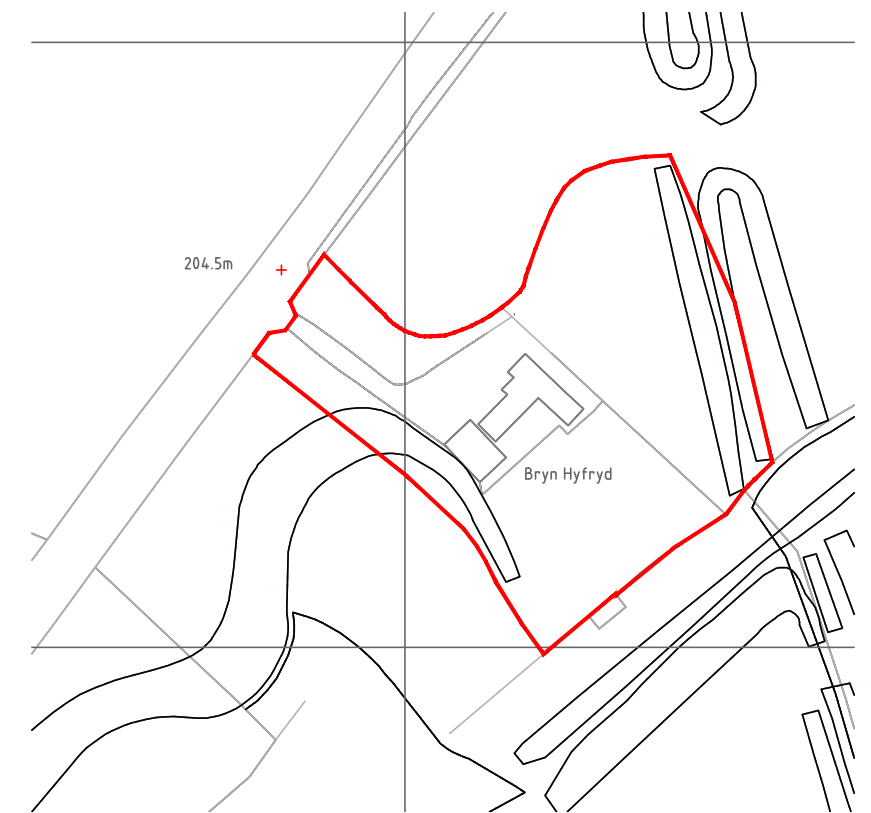


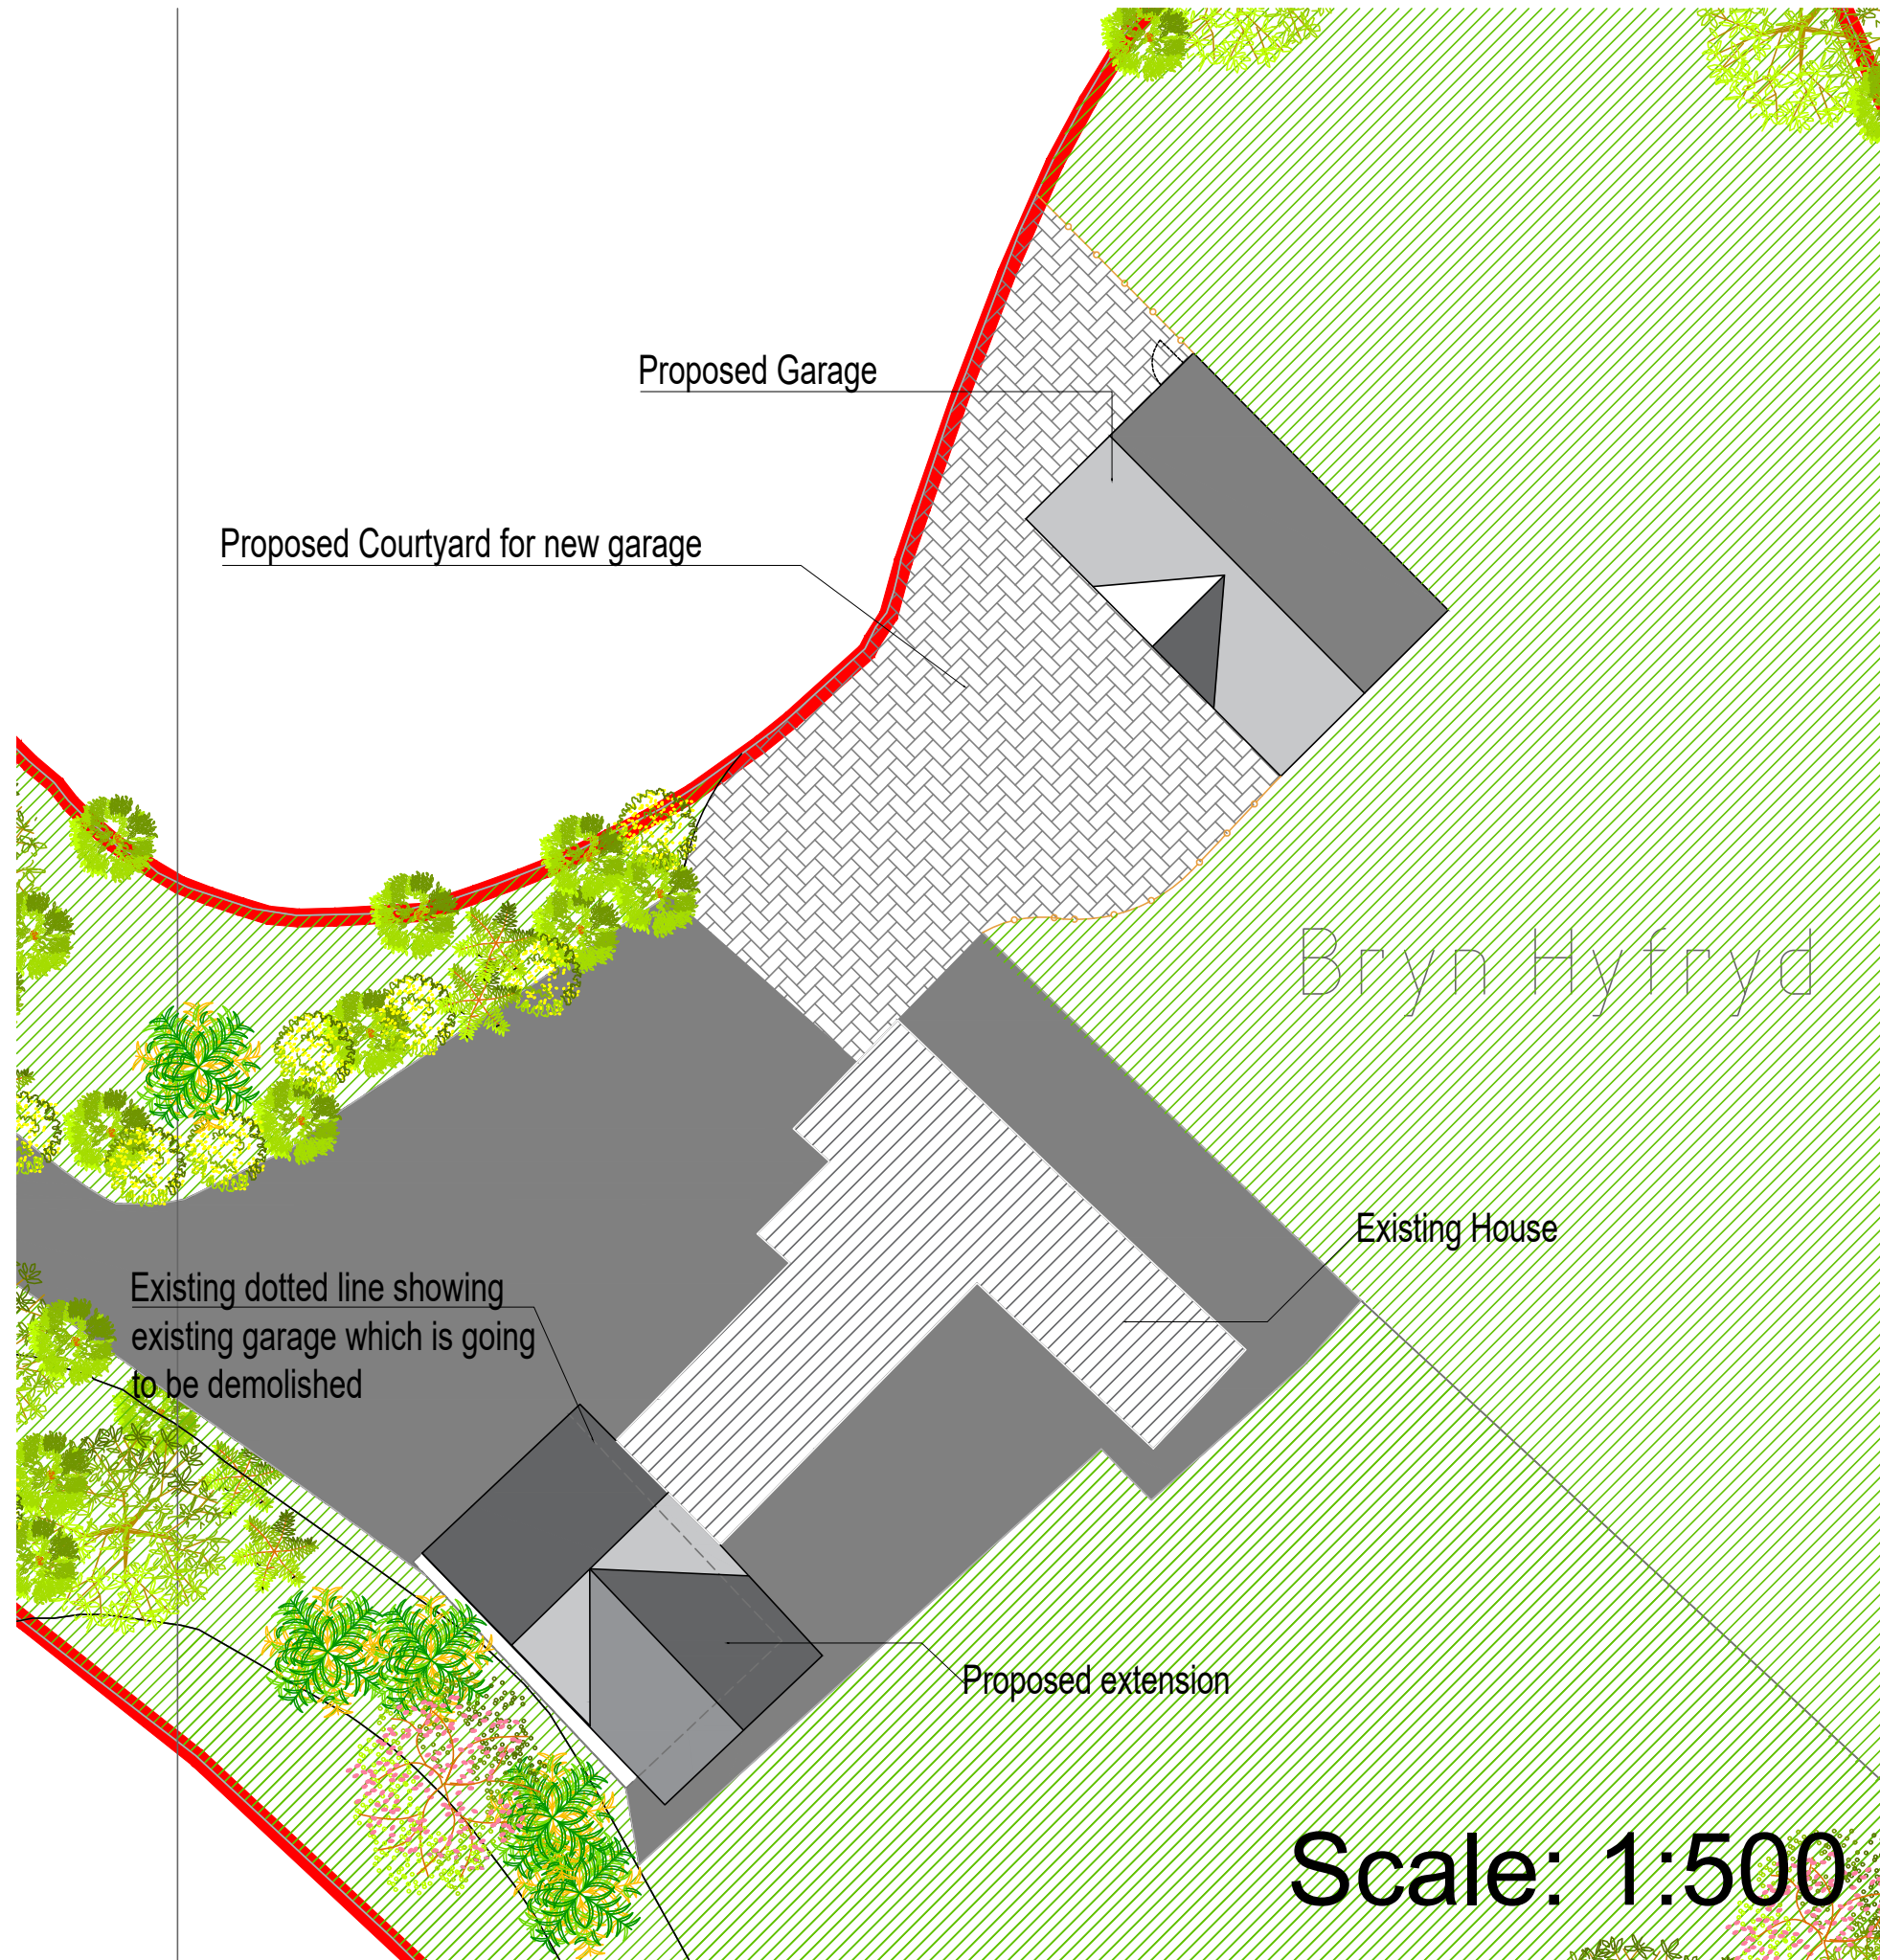

Scale: 1:1250

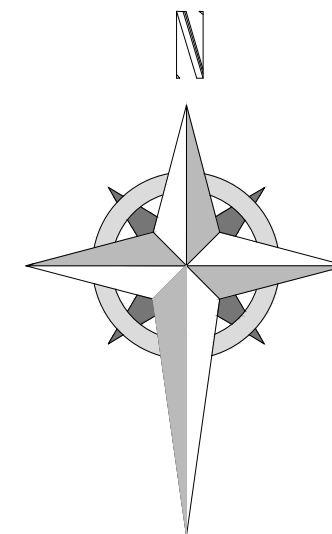

HDS ARCHITECTURAL SERVICES HDS Architectural Services, The Foundry, Yorke Street, Wrexham, LL13 8LW. Tel (01978) 345250 www.hdsarchitectural.co.uk	
Project; Bryn Hyfryd, Minera Road, Wrexham, LL11 5LR	
Title; Existing and Proposed Site Plan	Scale (A3); 1:500 & 1:1250
Dwg No; BH/PD/05	Date; July 2019
Revision;	