



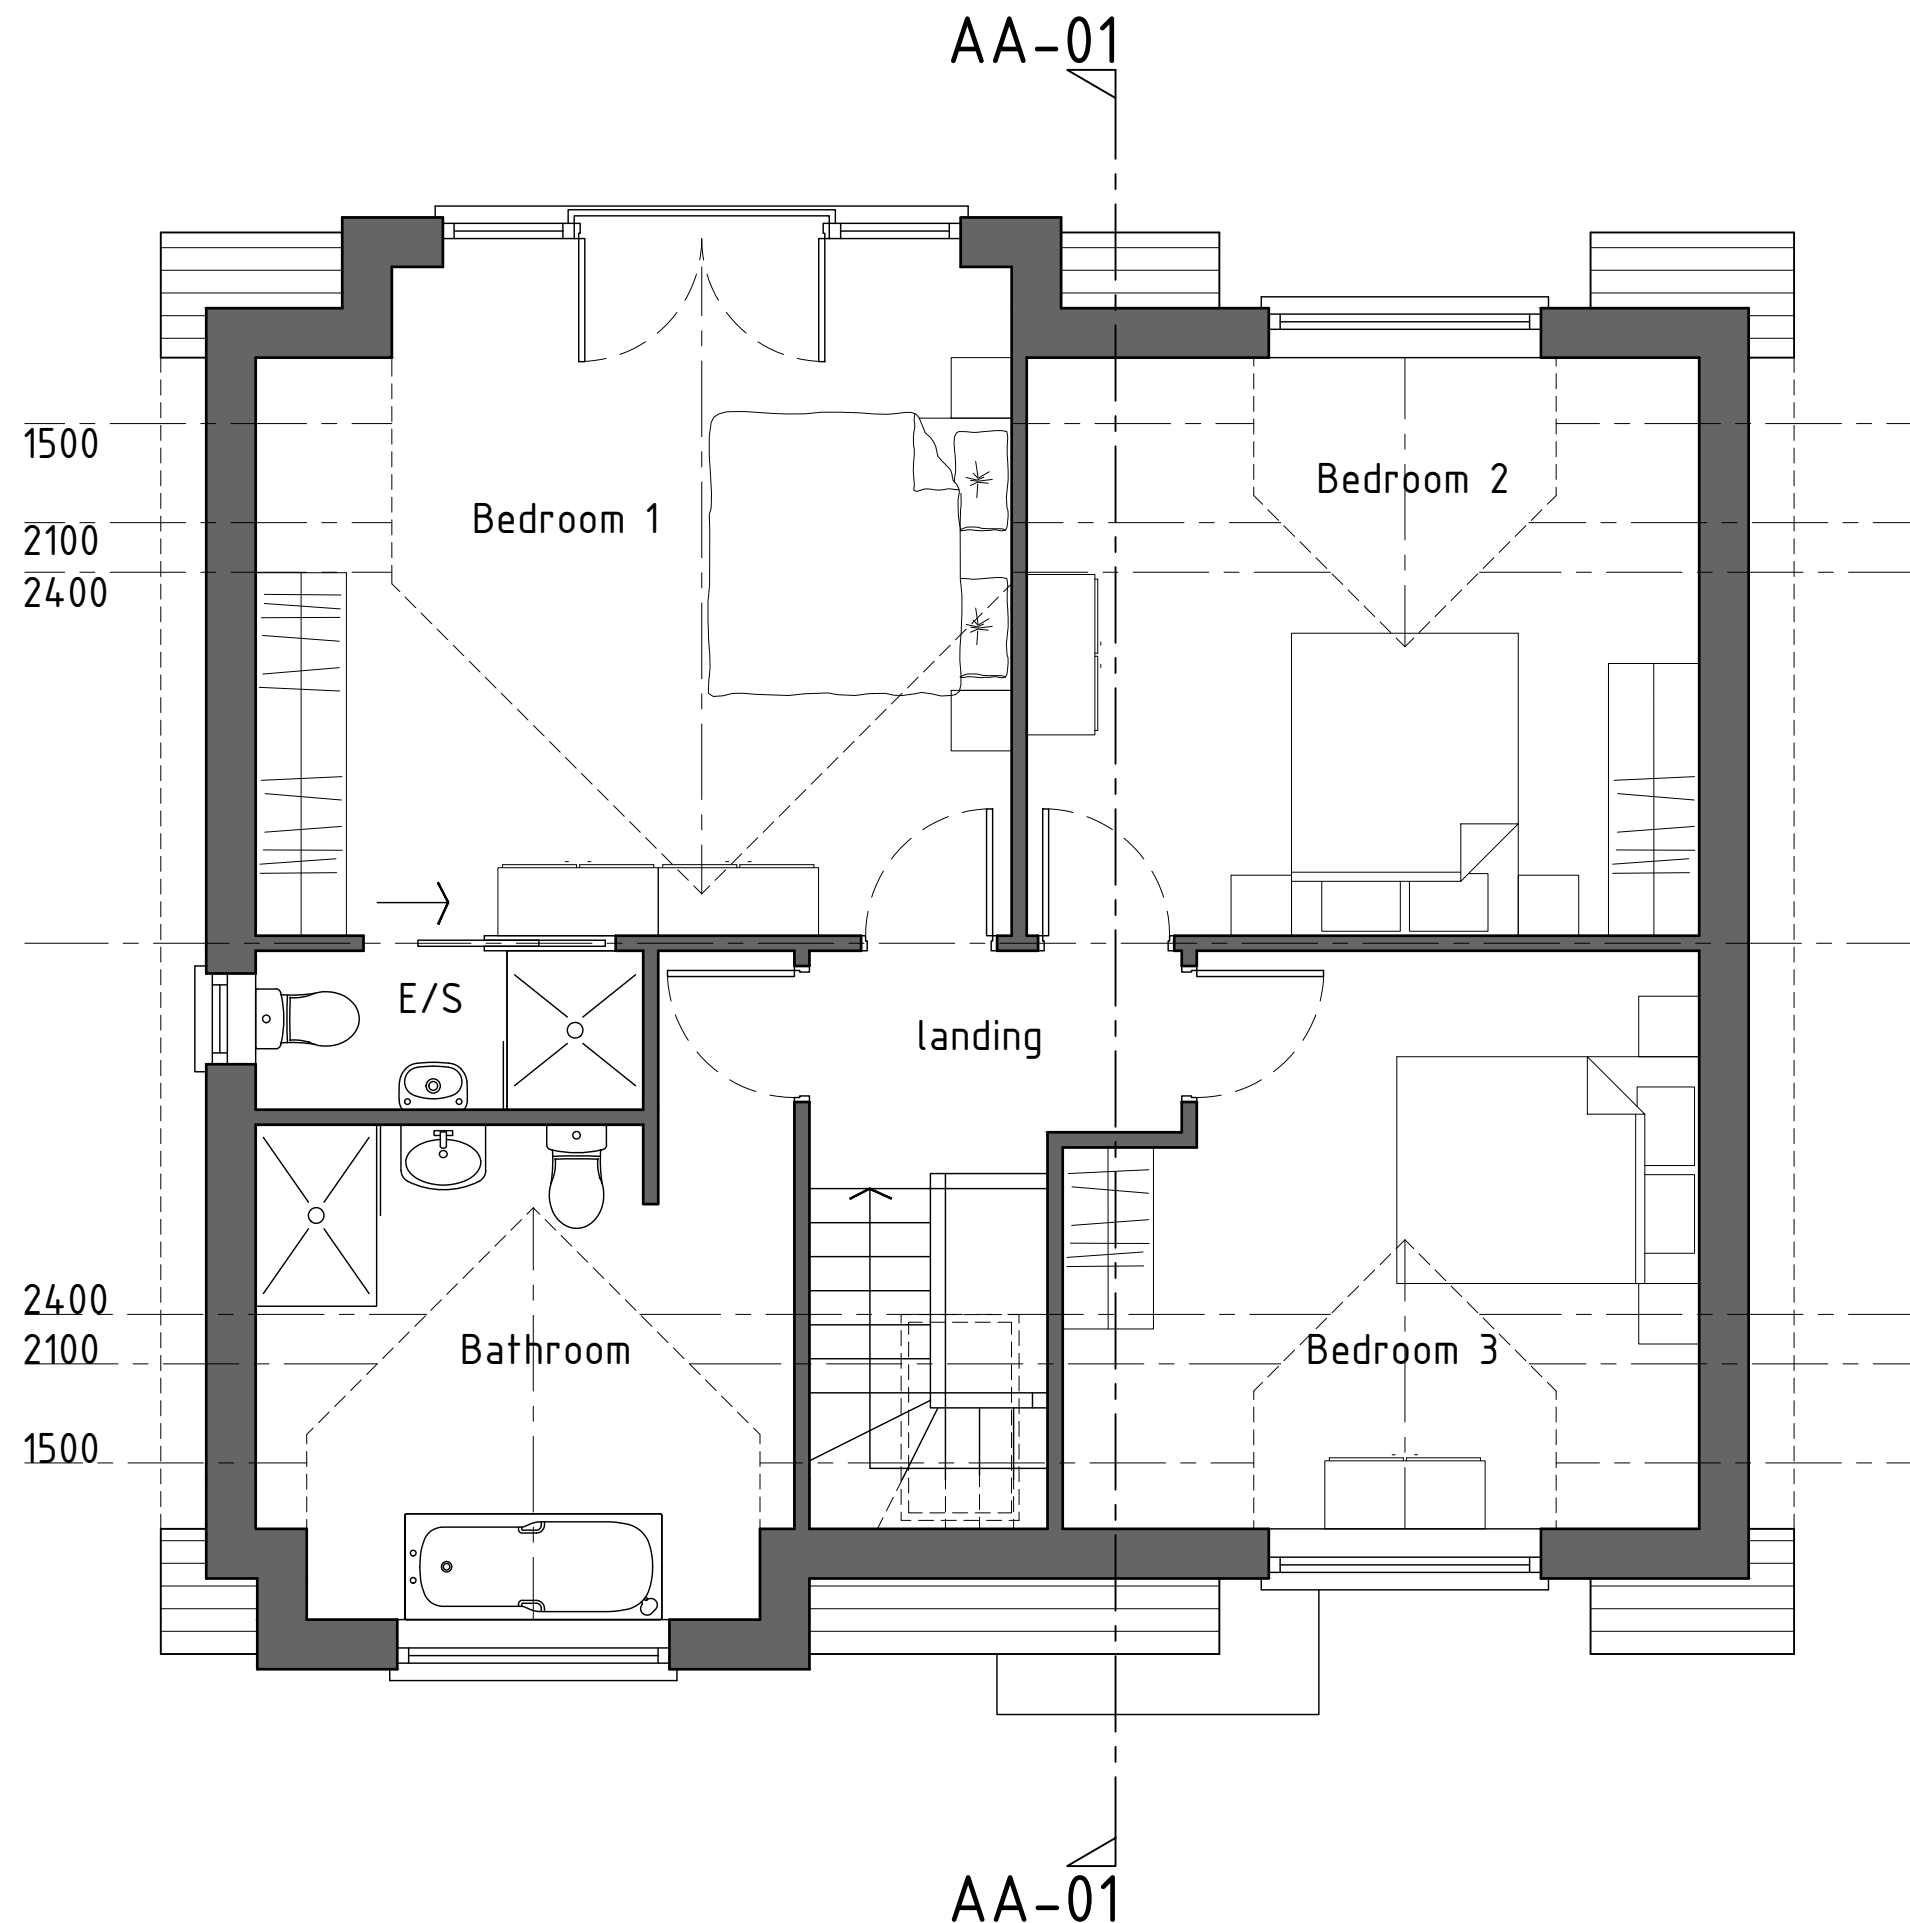

## Proposed Plot -01

 

|                                                                                                |                            |
|------------------------------------------------------------------------------------------------|----------------------------|
| <b>Project;</b><br>Land North of Bryn Rhedyn Farm, Bronwylfa Road, Legacy, Rhosyllen, LL14 4HY |                            |
| <b>Title;</b><br>Proposed First floor plan                                                     | <b>Scale (A3);</b><br>1:50 |
| <b>Dwg No;</b><br>BRF/PD/02                                                                    | <b>Date;</b><br>13.05.22   |
| <b>Revision;</b>                                                                               |                            |