


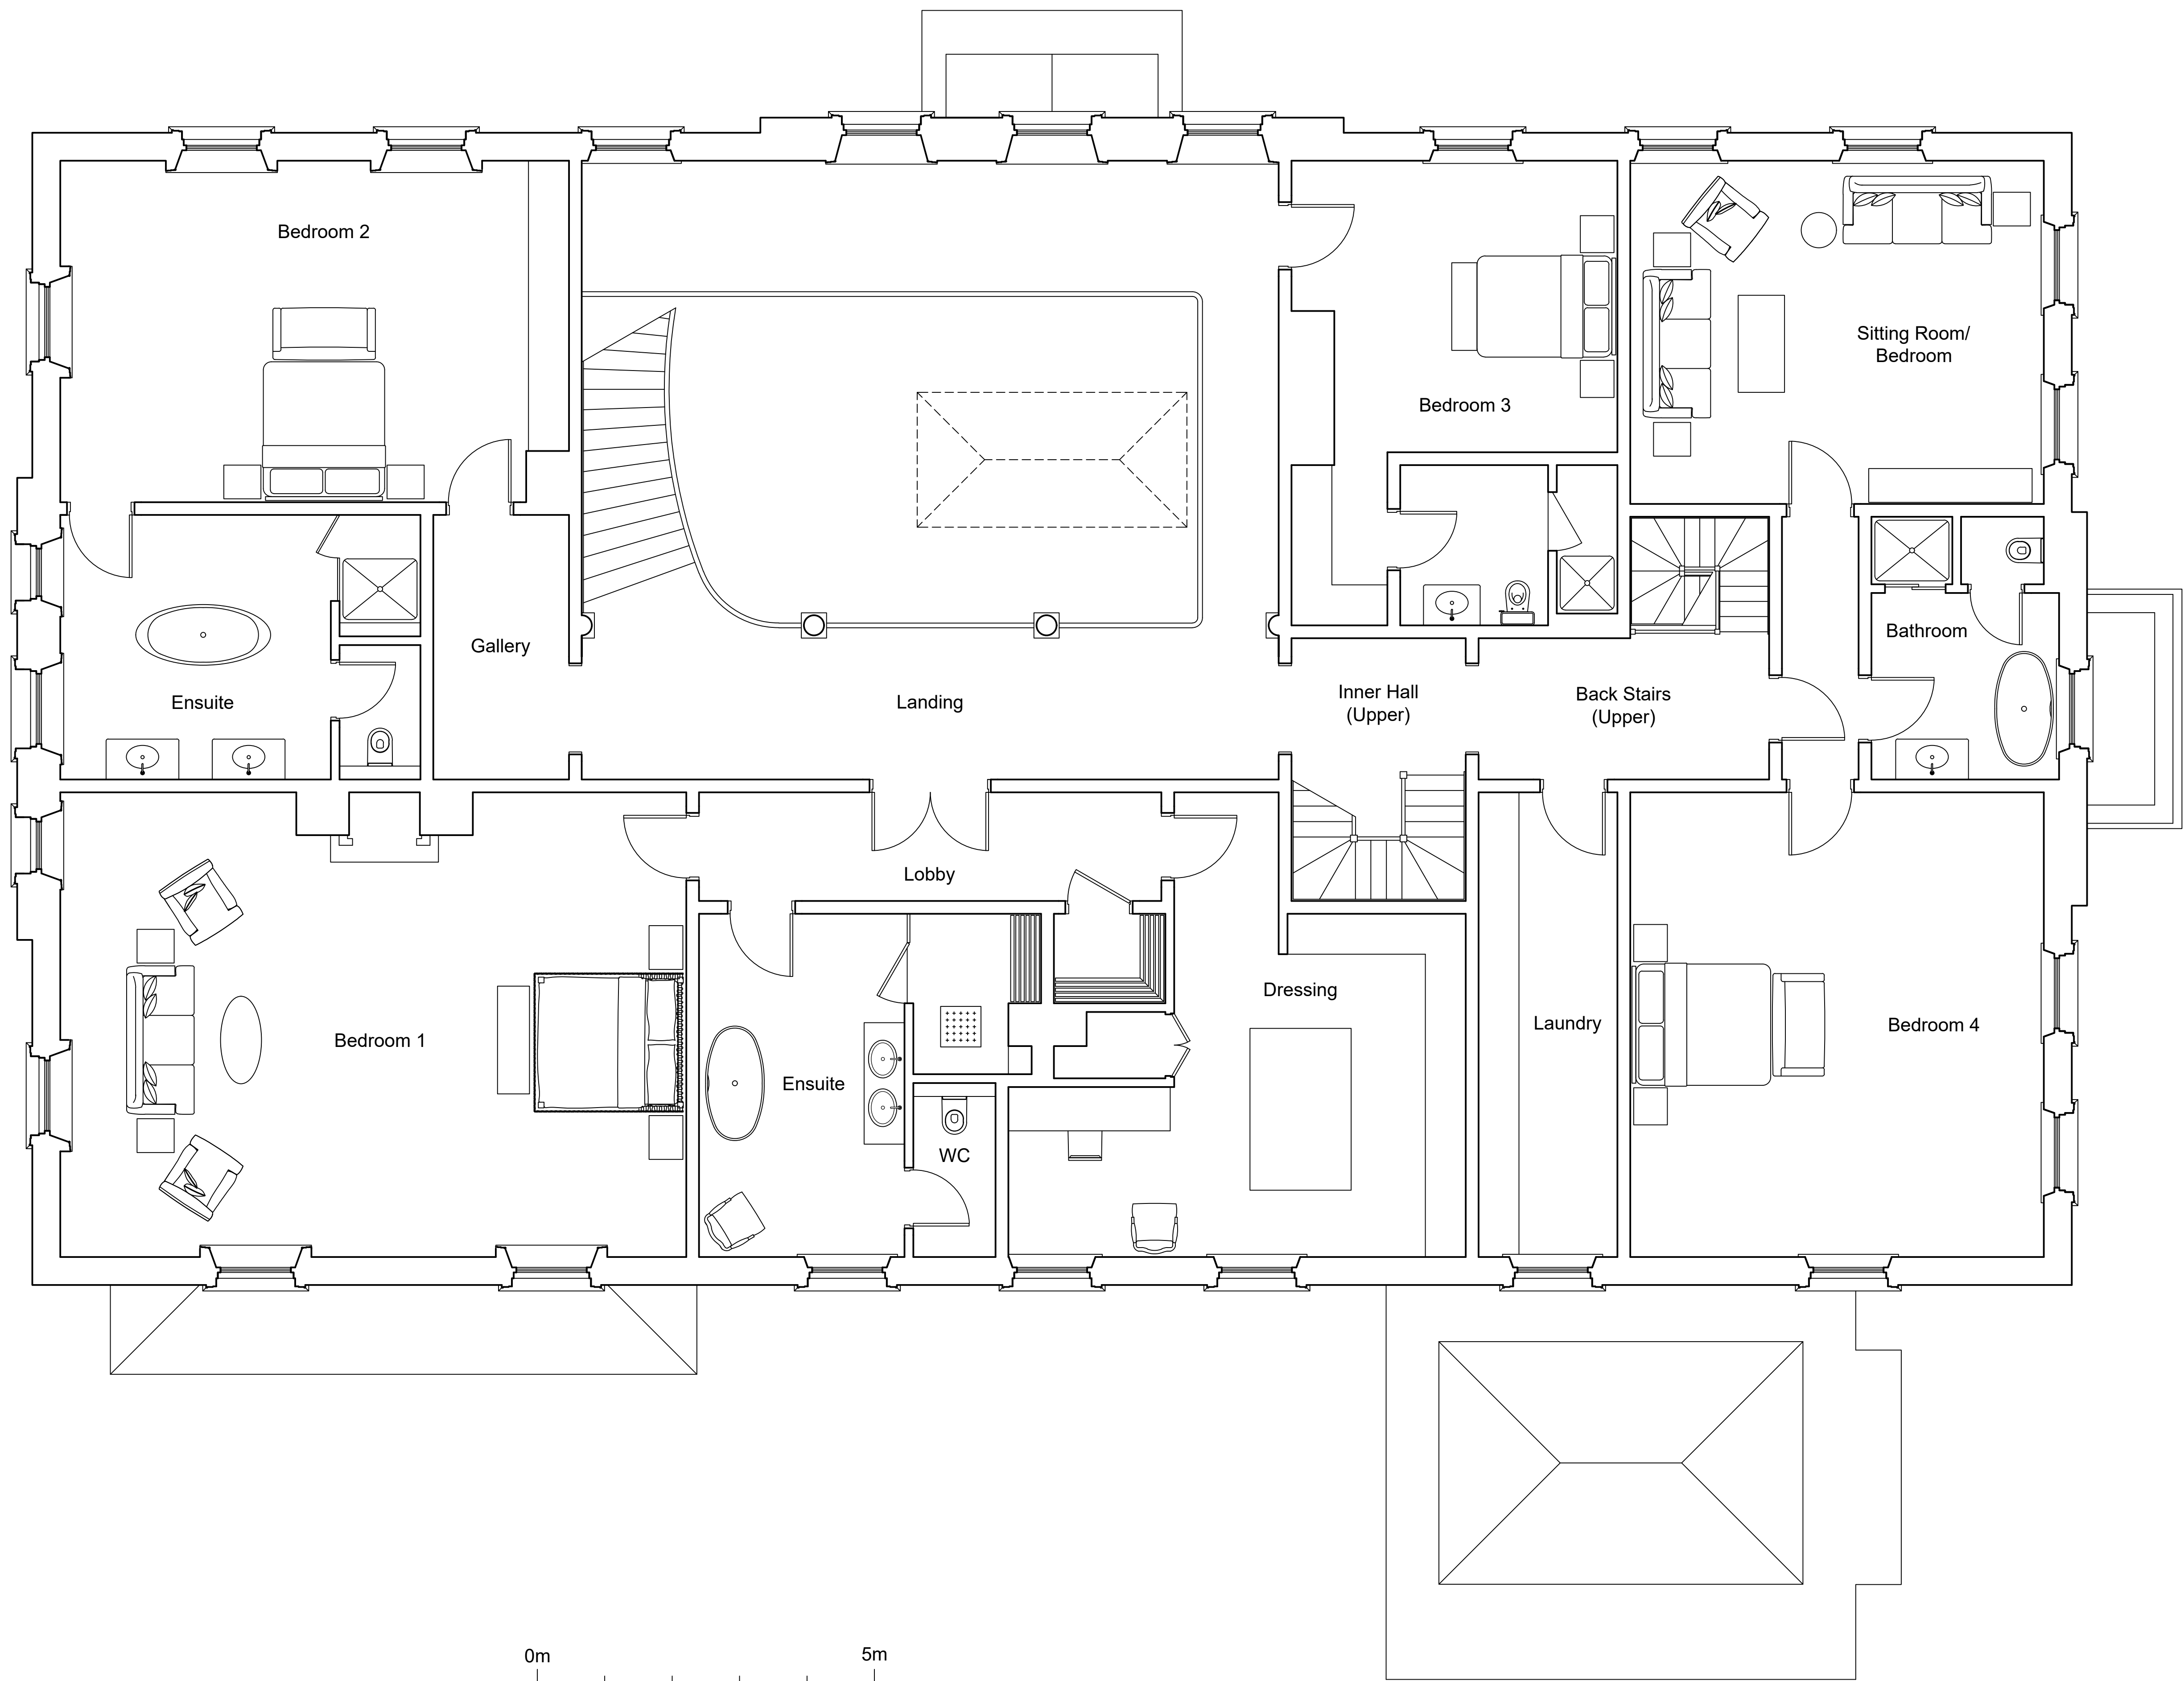

NOTES
Drawing for planning only
All measurements to be checked on site

Revision	Description	Date
A	Amendments to layout	02.03.21
B	Amendments to layout	24.12.21

project
ALTHREY WOODHOUSE

project no.
1239

client
MR AND MRS MINSHAW

drawing
PROPOSED FIRST FLOOR PLAN

drawing no. **09** **revision** **B**

status
PLANNING

scale **1:50@A1** **date** **07.01.21**

drawn by
GM/AB

MOSS. CO.
LLP.

BROOKGATE HALL - PLEALEY - SHREWSBURY - SY5 0UY
Tel: 01743 588230
E-mail: info@mosscompany.co.uk