





Front Elevation

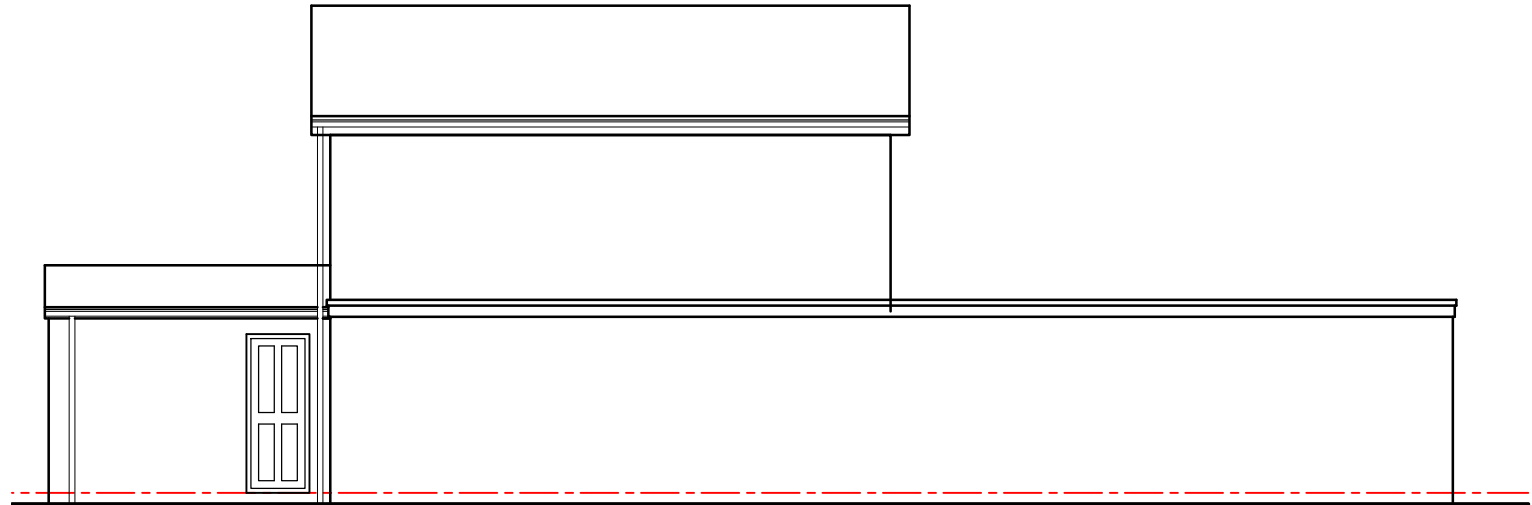

Side elevation 01



Rear Elevation

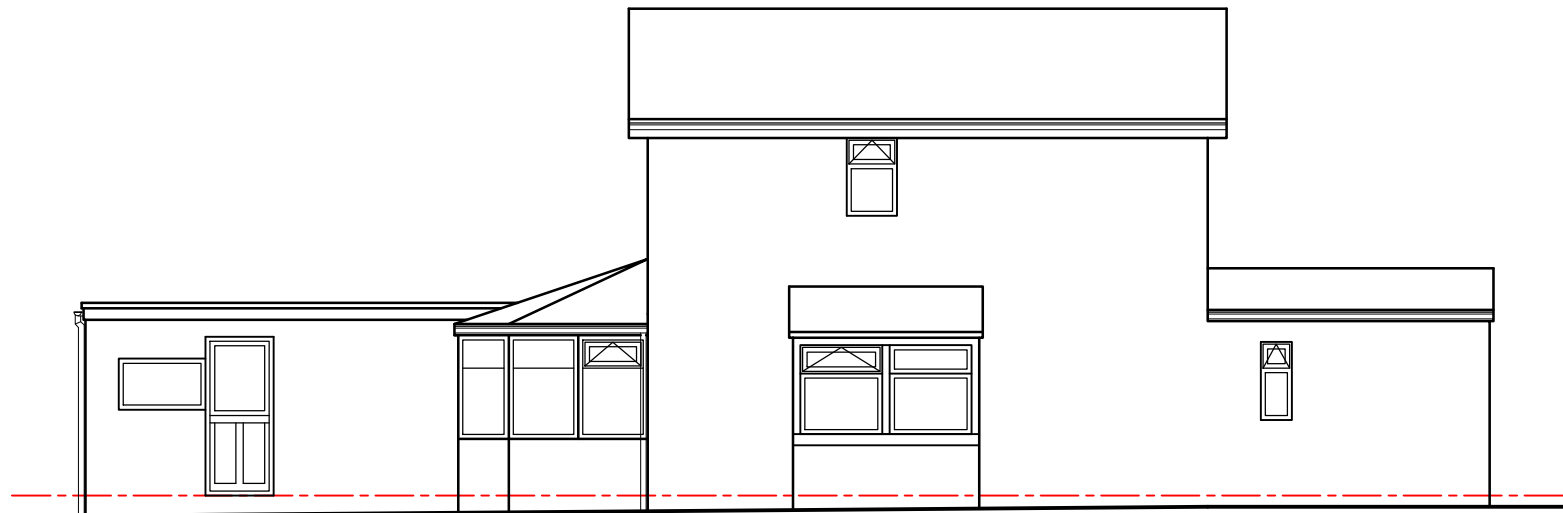

Side elevation 02

HDS ARCHITECTURAL SERVICES
 HDS Architectural Services, The Foundry,
 15 Yorke Street, Wrexham
 LL13 8LW
 Tel (01978) 345250
 www.hdsarchitectural.co.uk

Project; 8 Friars Court, Bangor On Dee, Wrexham, LL13 0AT	
Title; Existing Elevations	Scale (A3); 1:100
Dwg No; FC/PD/02	Date; September 2021
Revision;	