



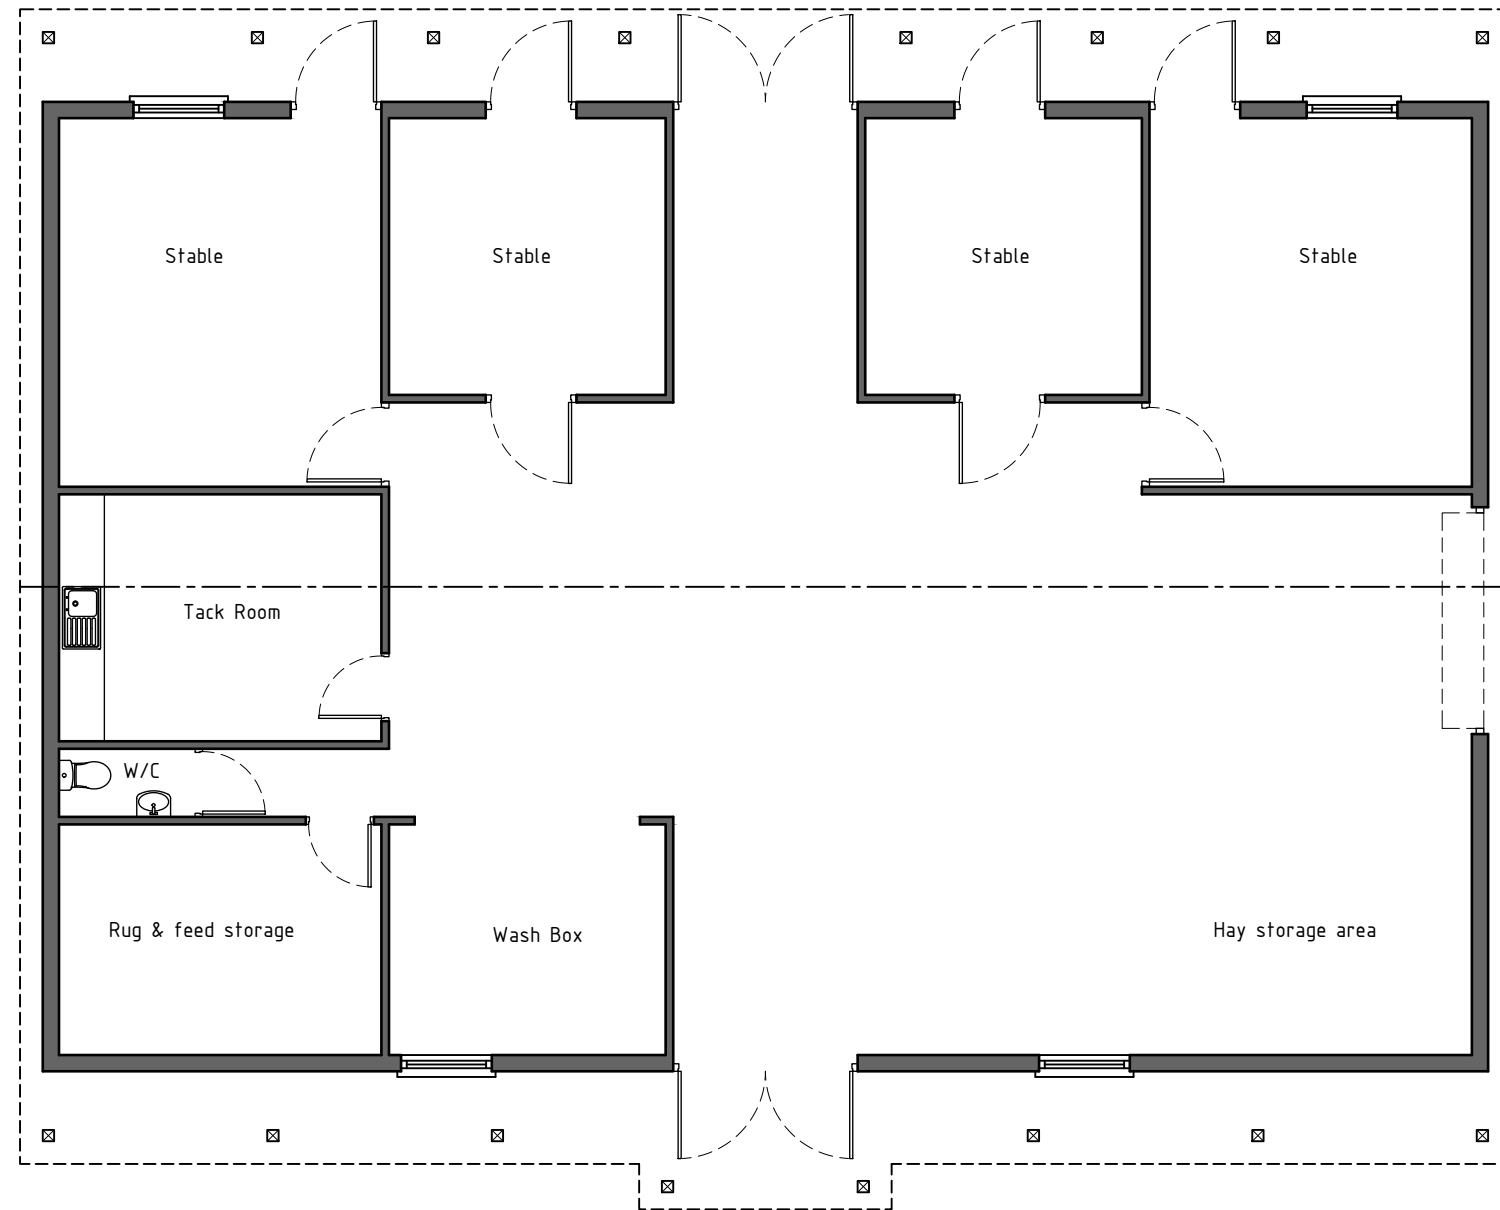

Stable floor plan 1:100

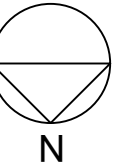



HDS Architectural Services, The Foundry,
15 Yorke Street, Wrexham
LL13 8LW
Tel (01978) 345250
www.hdsarchitectural.co.uk

Project; Stonebridge House, Eytton, Wrexham, LL13 0SP	
Title; Stables floor plan	Scale (A3); 1:100
Dwg No; SH/PD/02	Date; 01.12.2020
Revision; Rev-A Design amended 12.05.21 Rev-B Room use amended & main door altered 06.10.21	