


KEY / NOTES

Existing materials


- Walls: Brickwork
Roof: Slate
Windows: Timber
Doors: Timber
Rainwater goods: Painted metal



E01 Existing north elevation

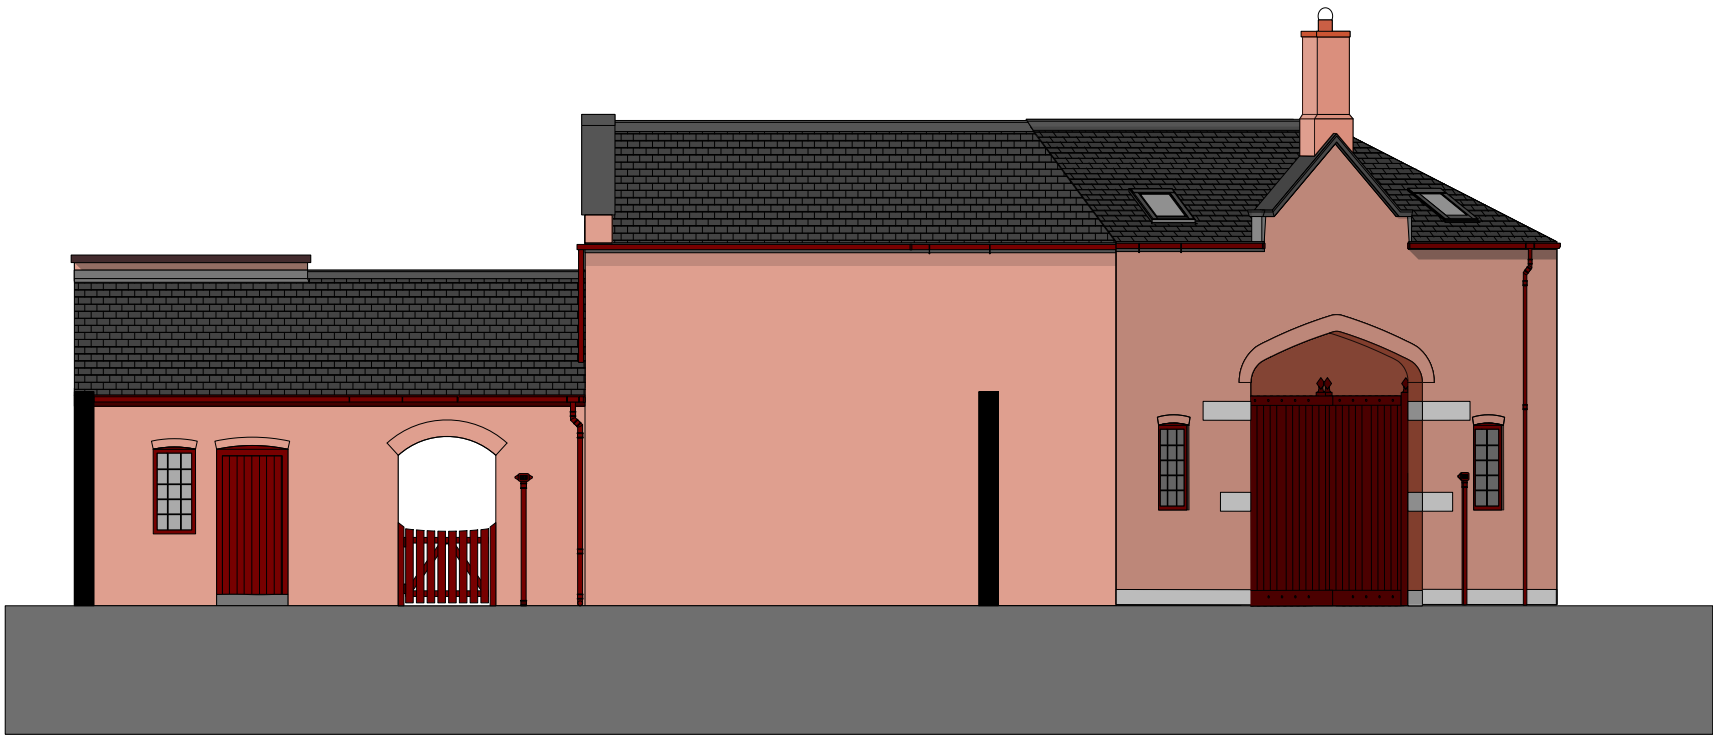


E02 Existing south-west elevation

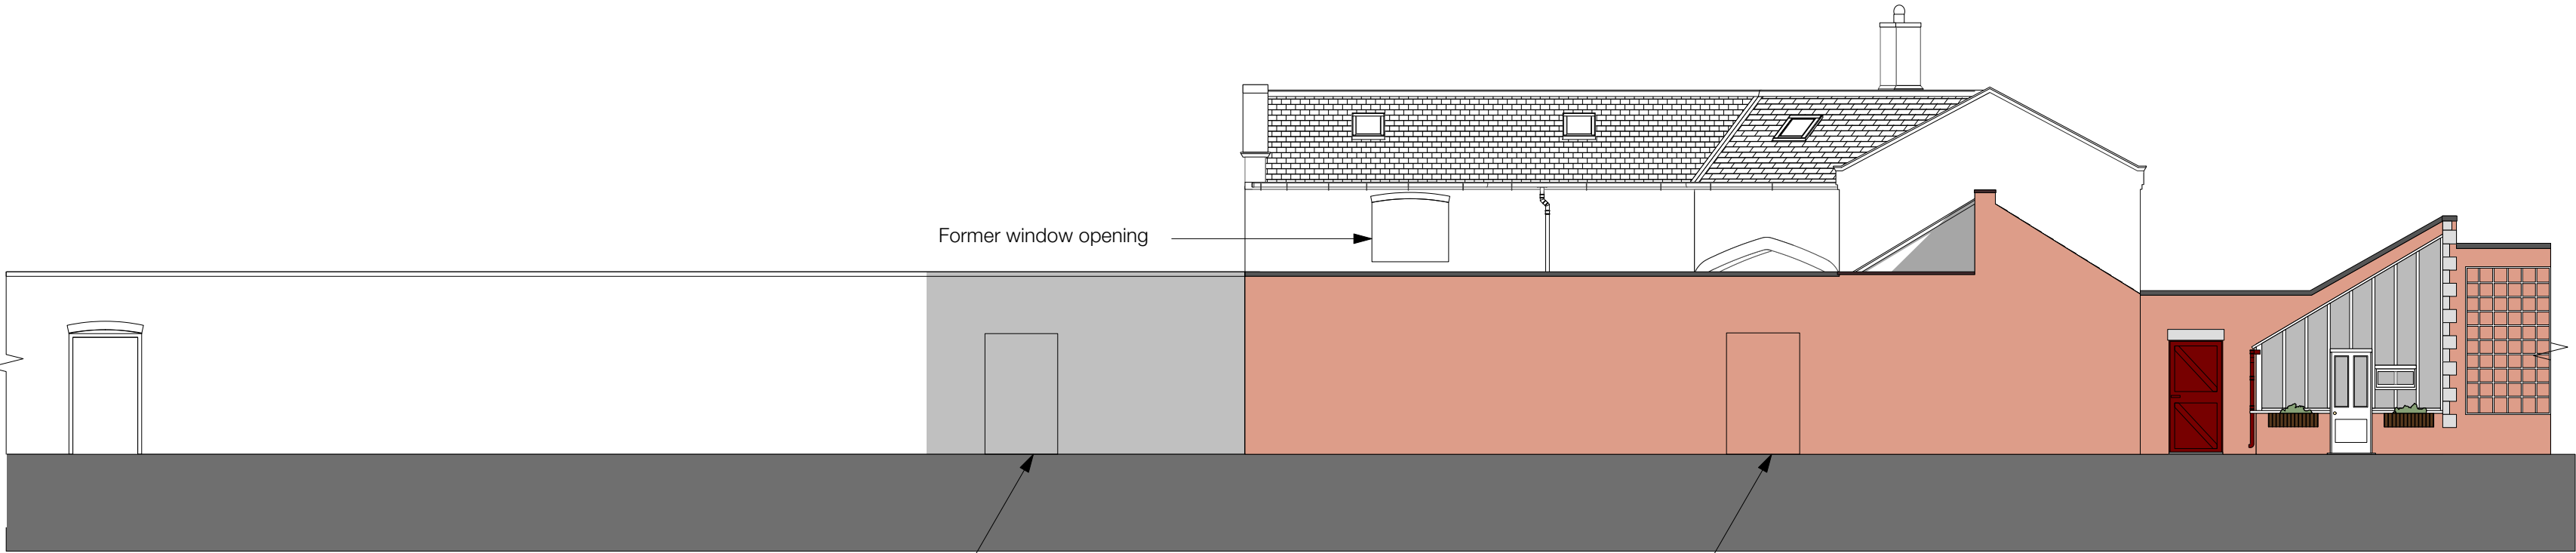


E03 Existing south-east elevation

Former wall opening

Former wall opening

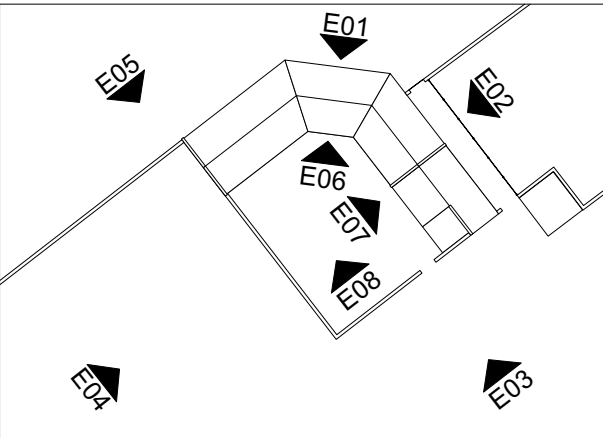

Elevation key

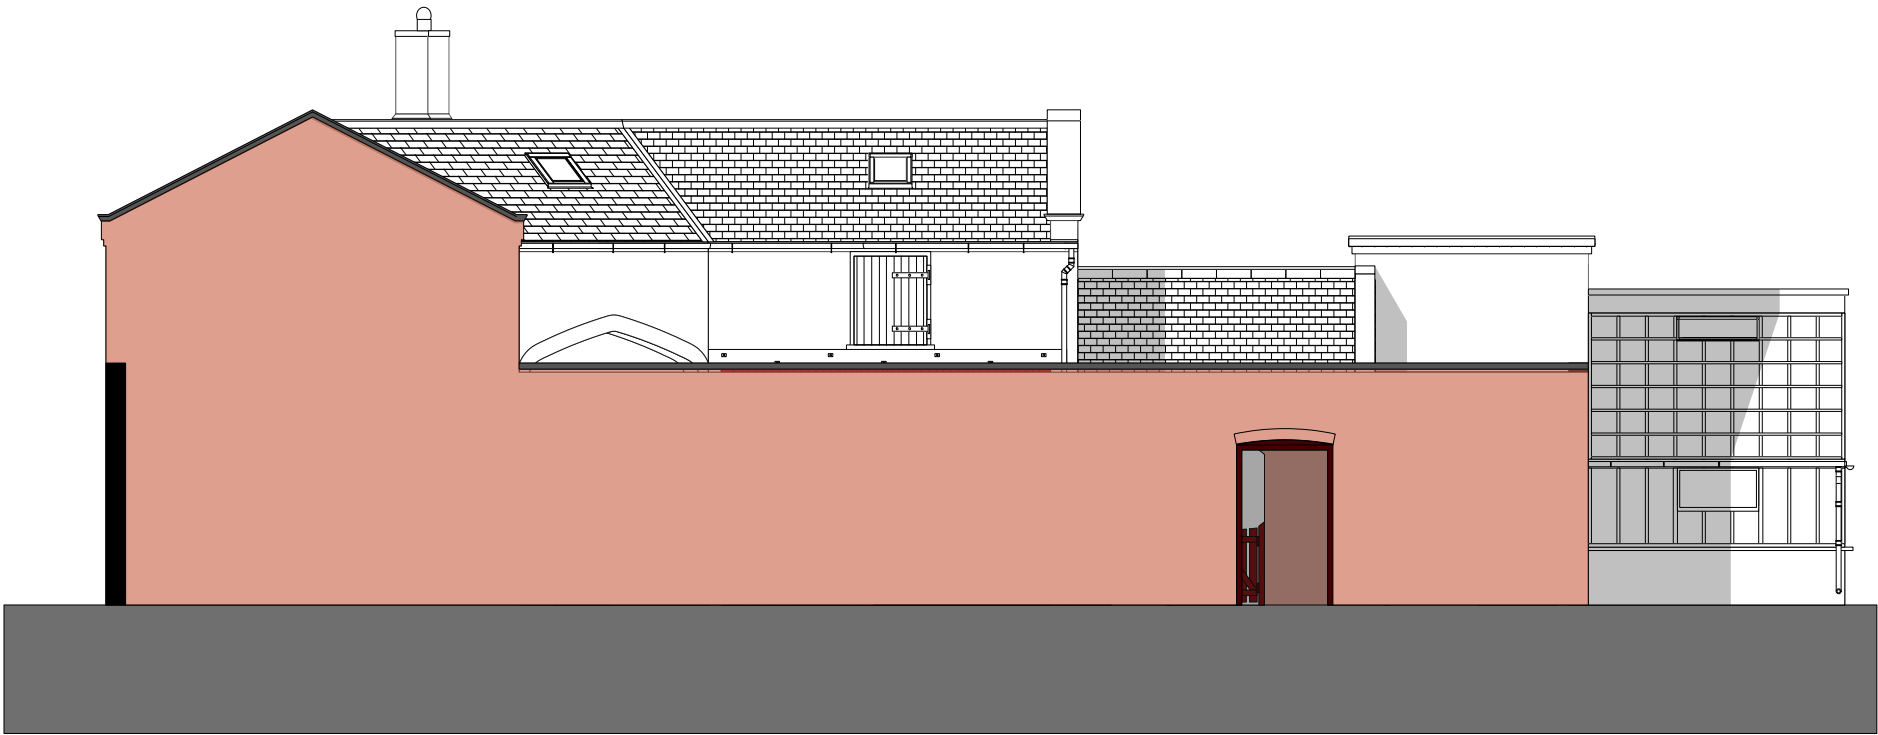

E04 Existing south-west elevation

REV	DESCRIPTION	DATE
-----	-------------	------

RAISE
ARCHITECTS

PROJECT
Proposed conversion and single-storey extension of stable block and proposed double garage/carport at Cedar Hall, The Green, Gresford, LL12 8RG

DRAWING
Existing Elevations 01

SCALE	DATE	DRAWN BY	CHECKED BY
1:100 @ A2	May 2021	MD	LM
DRG N°	REV		
525-PL-05	-		

