




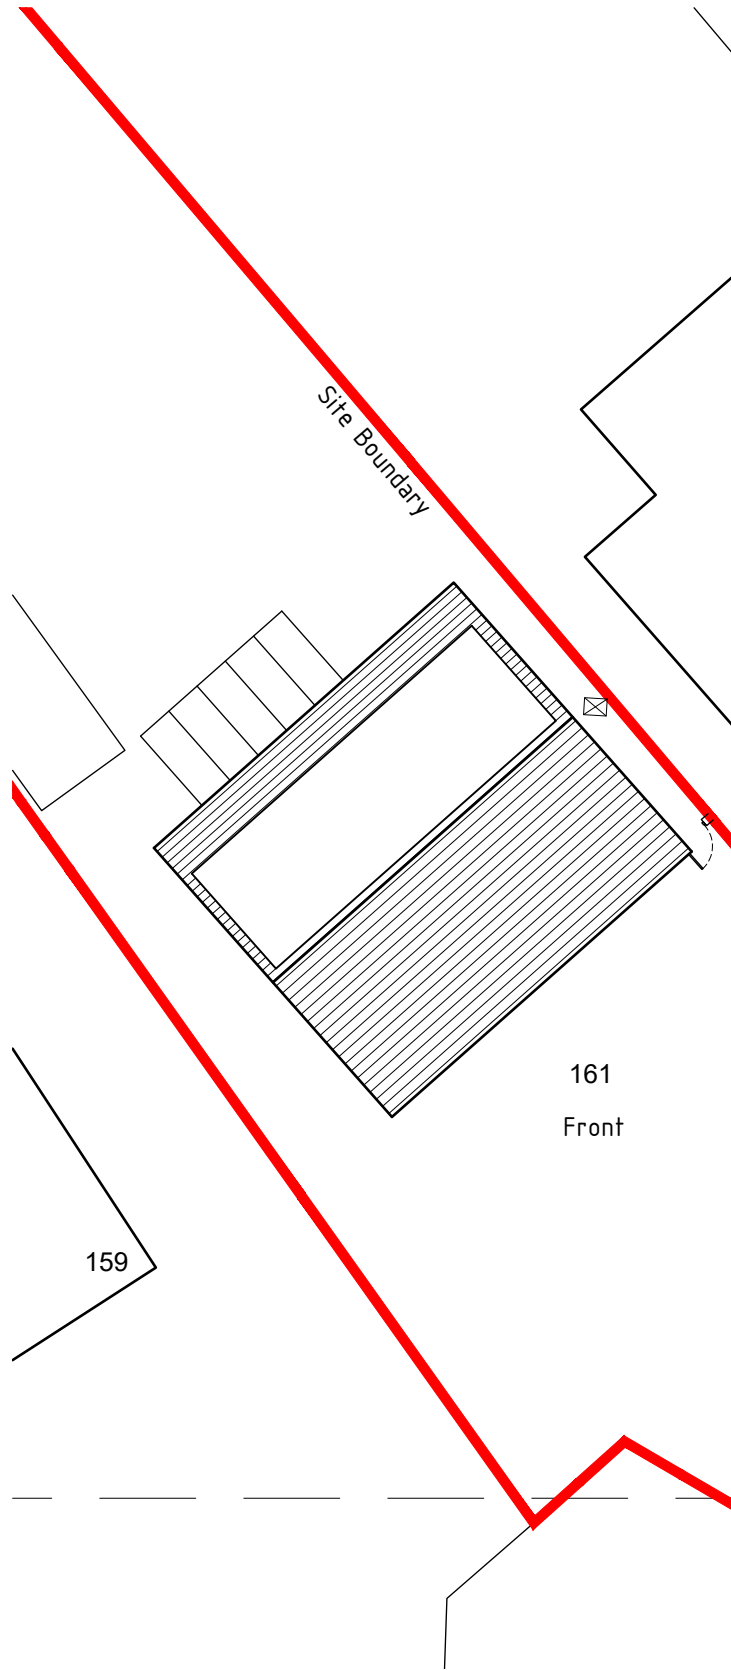


Existing Site plan 1:200

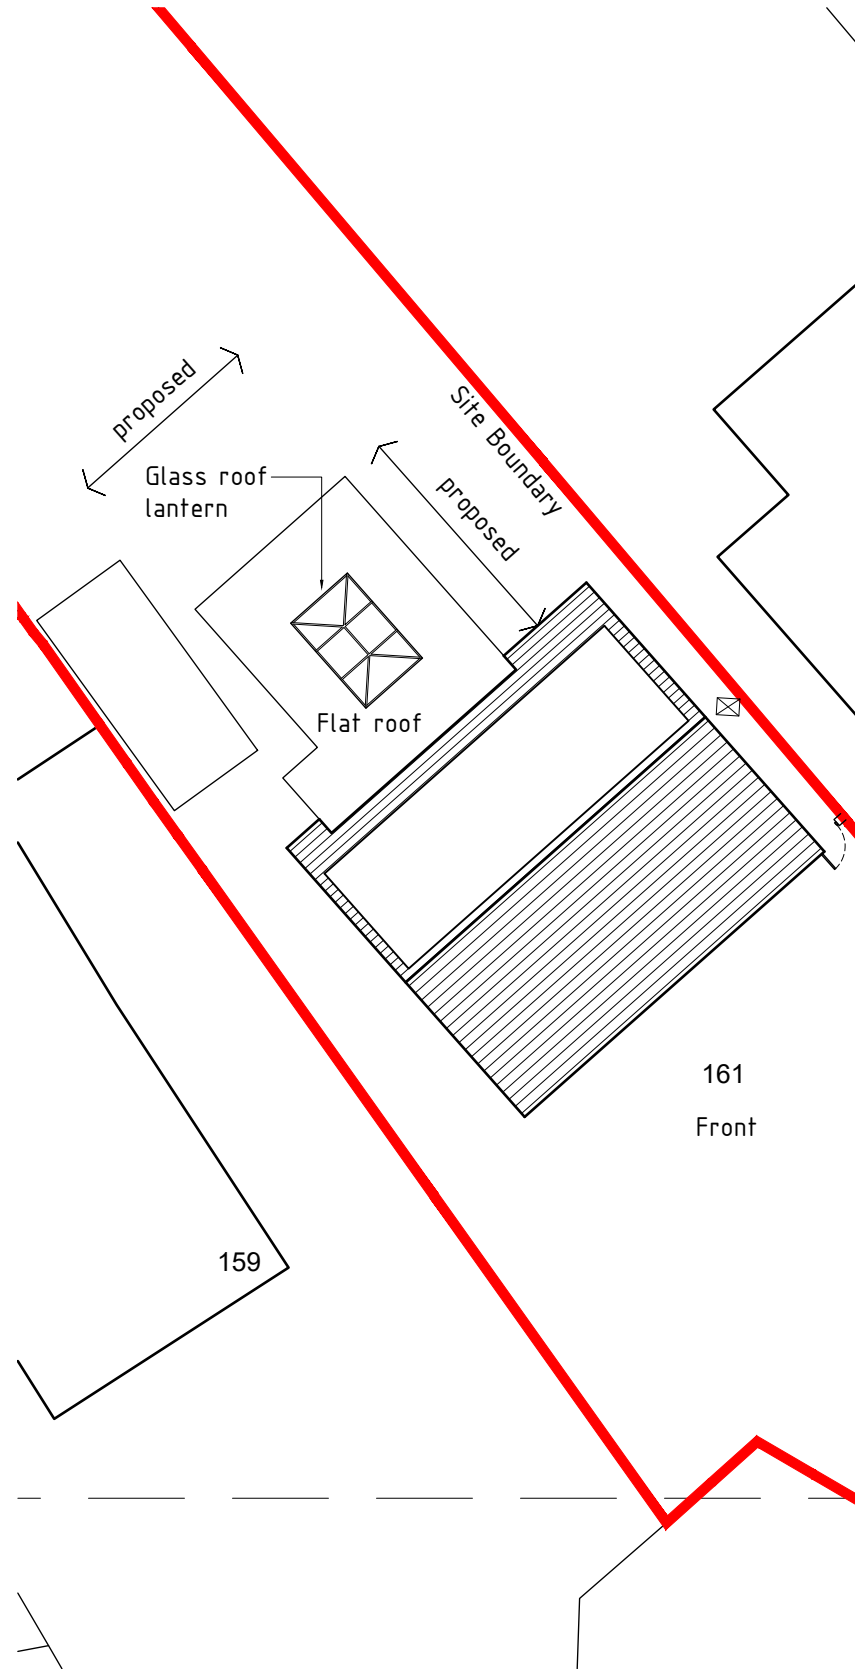

Proposed Site plan 1:200

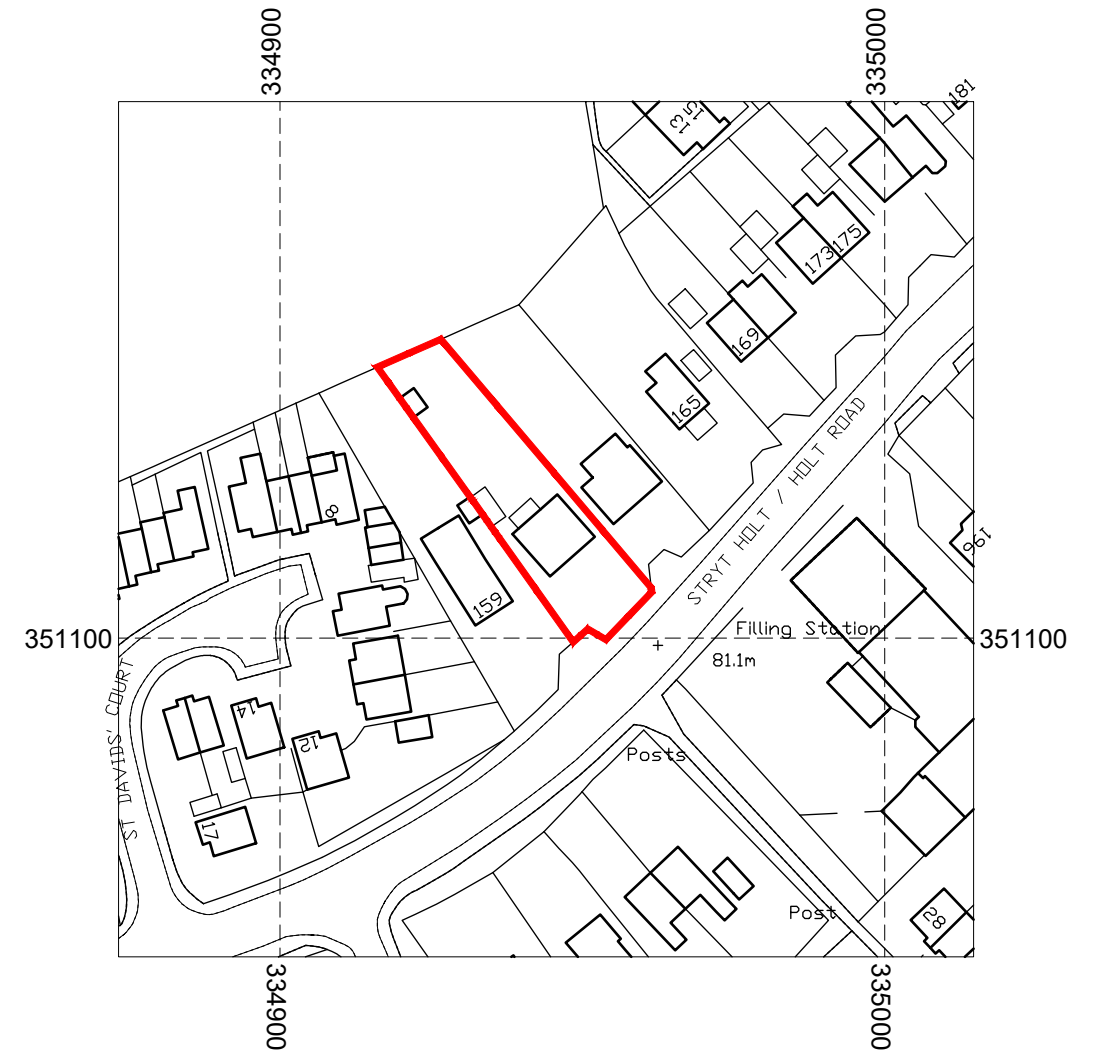


Site location plan 1:1250

 

Legend

■ Site boundary

©Crown Copyright  
and database rights  
2021 OS 100047474

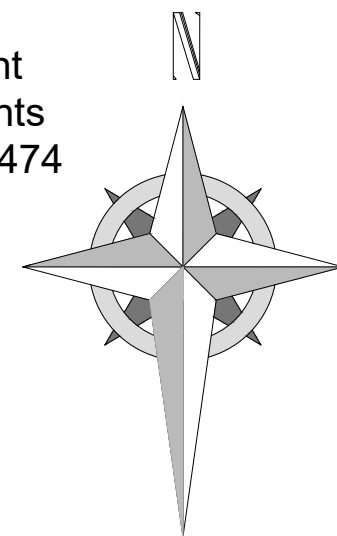

**HDS ARCHITECTURAL SERVICES**

HDS Architectural Services, The Foundry,  
15 Yorke Street, Wrexham  
LL13 8LW  
Tel (01978) 345250  
www.hdsarchitectural.co.uk

|                                                     |                                  |
|-----------------------------------------------------|----------------------------------|
| <b>Project;</b><br>161 Holt Road, Wrexham, LL13 9DY |                                  |
| <b>Title;</b><br>Site location plan                 | <b>Scale (A3);</b><br>1:200/1250 |
| <b>Dwg No;</b><br>HR/PD/05                          | <b>Date;</b><br>16.06.22         |
| <b>Revision;</b>                                    |                                  |

