




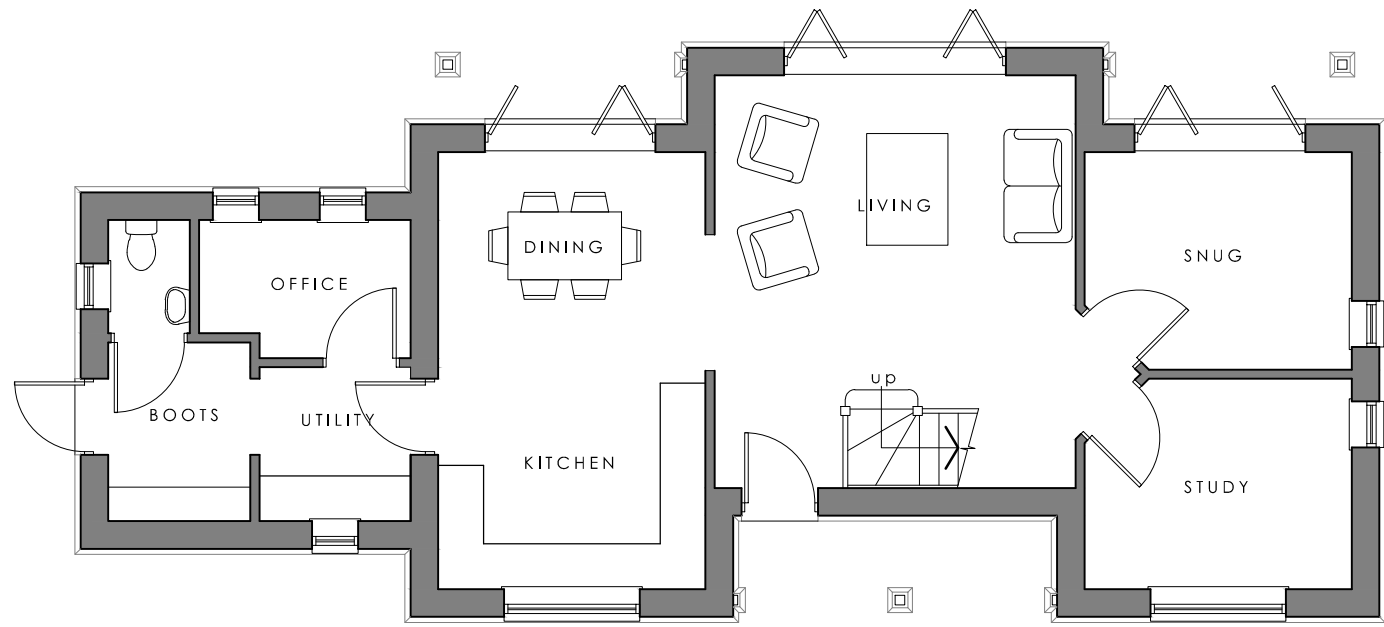


GROUND FLOOR PLAN
Floor Area 85 Sq.m.

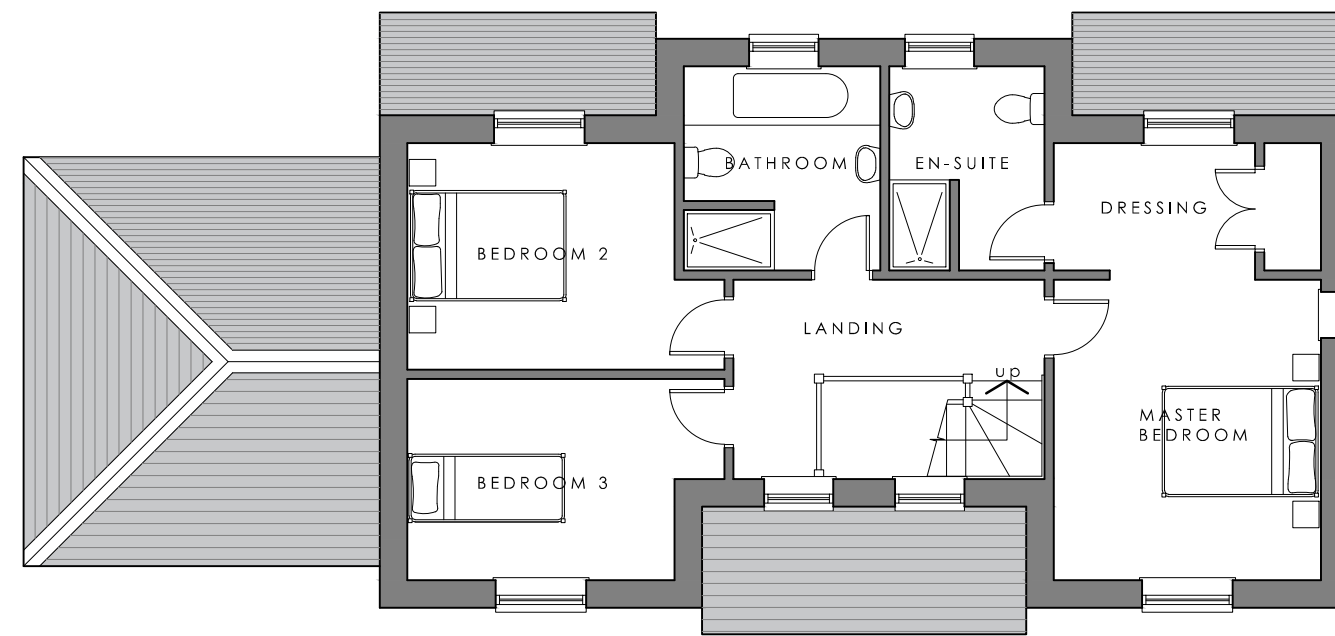

FIRST FLOOR PLAN
Floor Area 64 Sq.m.

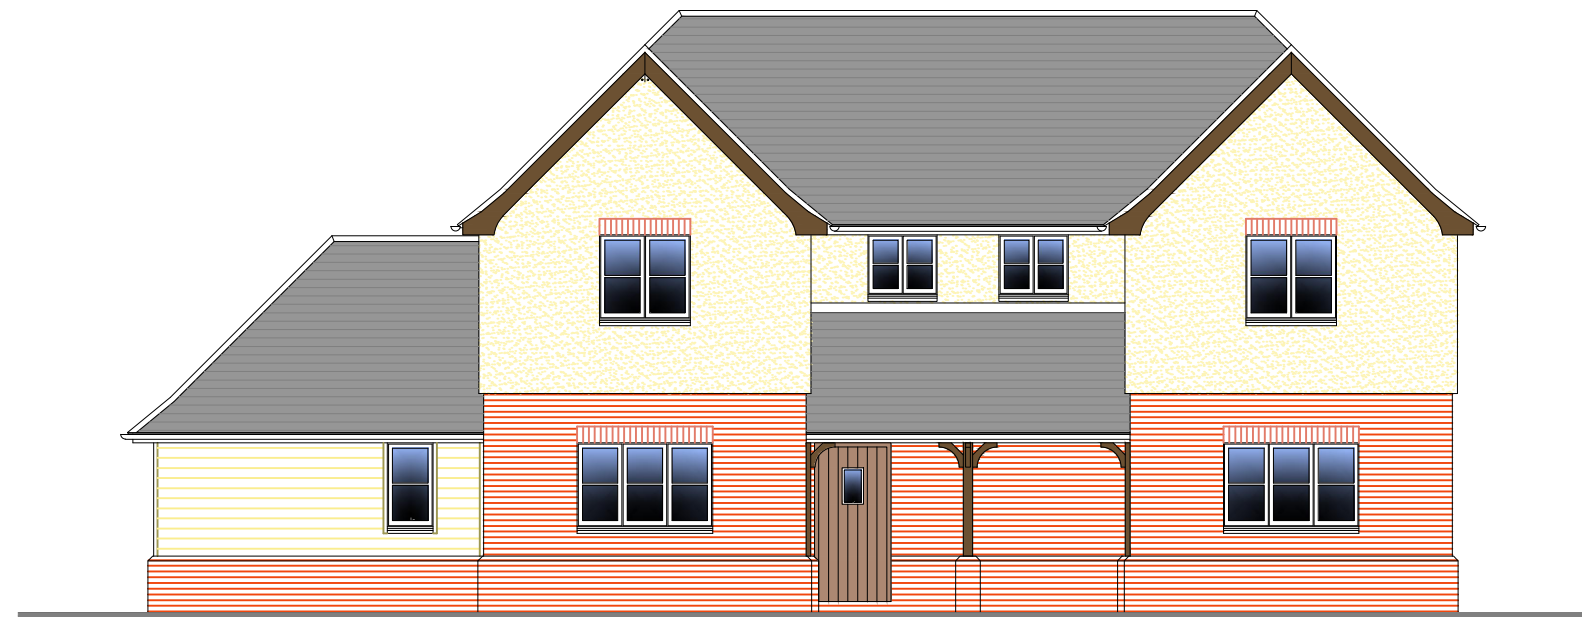


FRONT ELEVATION

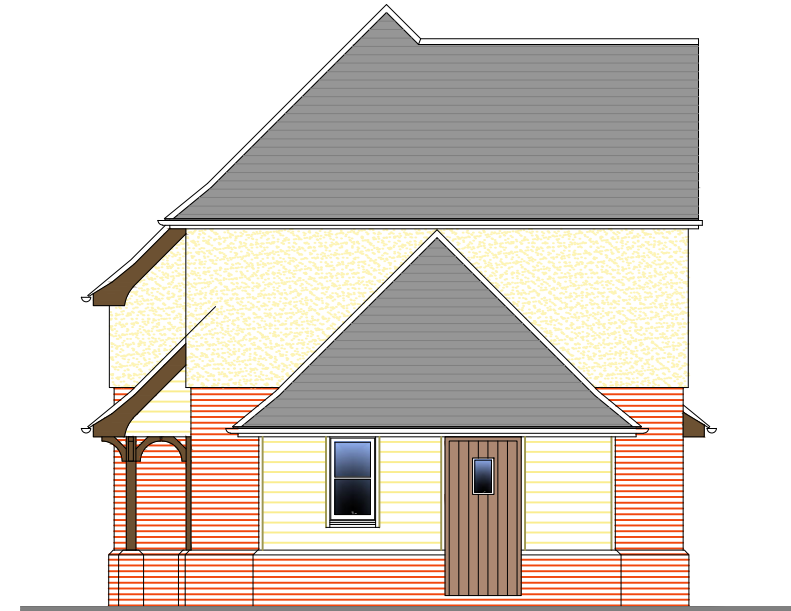

SIDE ELEVATION



REAR ELEVATION

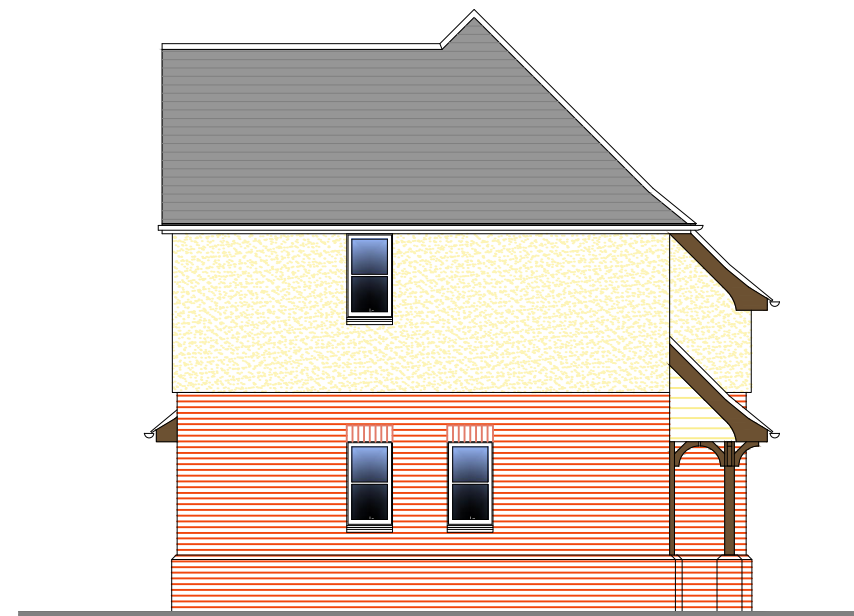


SIDE ELEVATION

PLANNING

THIS DRAWING IS TO BE READ IN CONJUNCTION WITH ALL RELATED DRAWINGS. ALL DIMENSIONS MUST BE CHECKED AND VERIFIED ON SITE BEFORE COMMENCING ANY WORK OR PRODUCING SHOP DRAWINGS. THE ORIGINATOR SHOULD BE NOTIFIED IMMEDIATELY OF ANY DISCREPANCY. THIS DRAWING IS COPYRIGHT AND REMAINS THE PROPERTY ROGER PARRY & PARTNERS.

Rev	Description	Date	By
A	Rear elevation double doors to single	2021/06/10	ArD
B	Rear elevation double doors to single wider	2021/06/10	ArD
C	Timber Gables replaced by painted render	2021/06/14	ArD

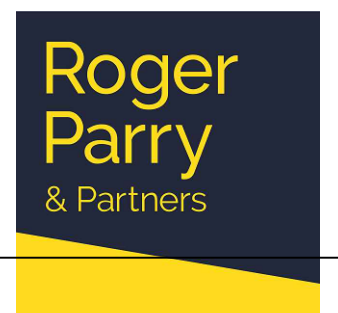

Residential - Agricultural - Commerical

Project;	Proposed Agricultural Dwelling		
Drawing Title;	Sketch Plans & Elevations		
Location;	Hoseley Farms, Torriad Farm Lane, From Plas Mehefin toTorriad Farm, Wrexham. LL13 9RT.		
Client;	Hoseley Farms		
Scale	1:100 @ A2 NTS @ A3		
Drawing No;	4682 Sk 04	Rev;	C
Drawn By;	Ar.D.	Date;	2021/06/03

HOGSTOW HALL, MINSTERLEY
SHREWSBURY, SHROPSHIRE. SY5 0HZ
Tel: 01743 791336 Fax: 01743 792770
E-mail: mail@rogerparry.net
Web address: www.rogerparry.net
Roger Parry & Partners LLP partnership no.OC312203
Registered Office Hogstow Hall, Minsterley, Shrewsbury, SY5 0HZ
Registered in England and Wales.
A list of members of the LLP is available at the above address.