


1 New Access Road Elevation 1
1 : 500



2 New Access Road Elevation 2
1 : 500

Front Elevations indicative only image only representing massing and height

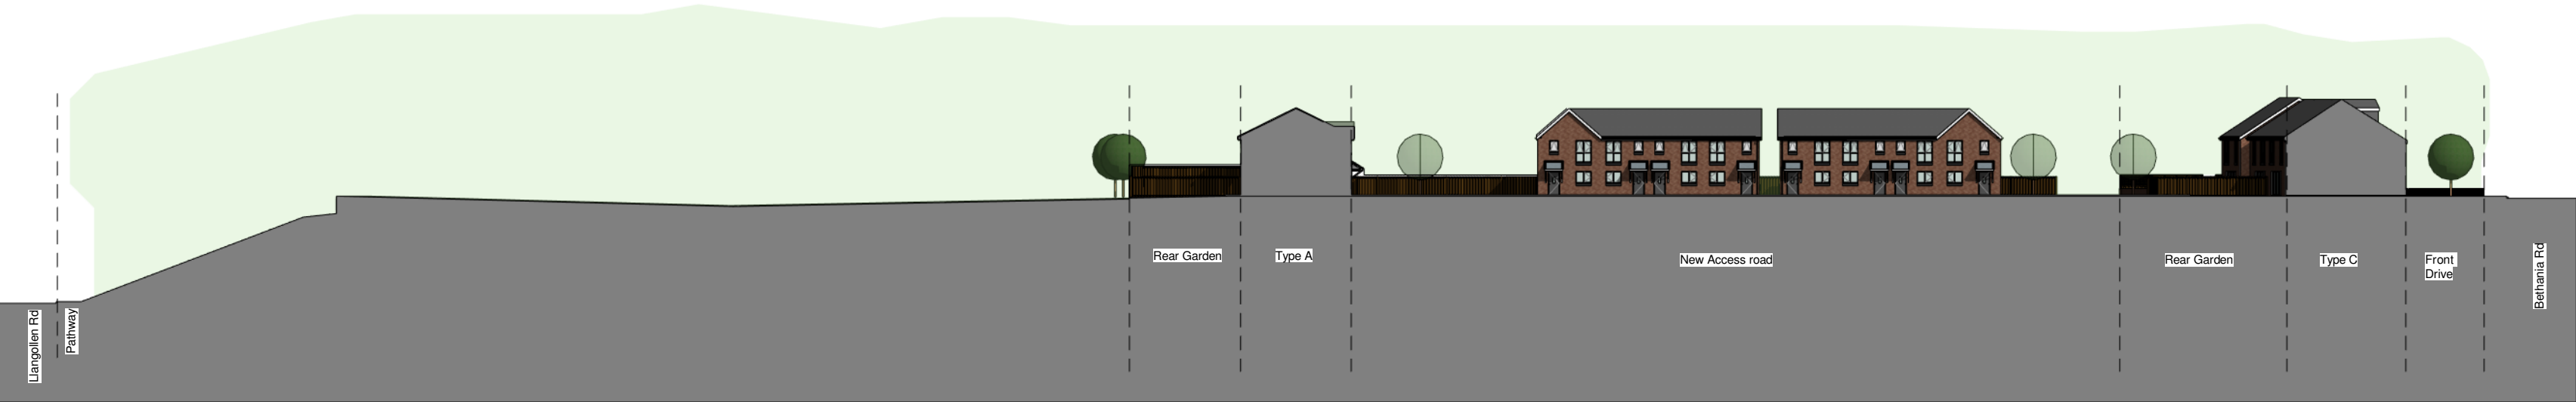

3 Bethania Road Front Elevation
1 : 100

nicol thomas

Rev	Date	Description

nicol thomas
architects project managers construction cost consultants CDM co-ordinators
Registered in England and Wales. Reg No. 2140639
Quality Assured to BS ENISO 9001:1994 Certificate Number GB 4723
Heyside House, Blackshaw Lane, Heyside, Royton, Oldham OL2 6NS
Also at Birmingham (Registered office)
0161 275 1111
info@nicolthomas.com
nicolthomas.com

Do not scale from this drawing. All dimensions must be checked and verified before preparing drawings or commencing works. This drawing and design is the copyright of Nicol Thomas Ltd and may not be reproduced in any form whatsoever without their prior express written consent.

Client	Prospect Estate		
Job	Acrefair Wrexham		
Drawing title	Street Elevations		
Project number	M3873	(21)01	Rev
Scale	As indicated@ A1		
Date	08/02/21		
Drawn by	MI	Checked by	RF