

PLANNING DRAWING



Demolish Garage & Greenhouse



PROPOSED SITE PLAN

A Updates to Layout 05.01.21



Accommodation Experts

Park House, Parkway, Holmes Chapel
Cheshire, CW4 7BA
W: www.stevendocker.co.uk T: 01477 544499
E: info@stevendocker.co.uk F: 01477 544433

Applicant

Mrs Jane Alison MacGregor

Address

Alyn View, Trevalyn, Rossett,
Wrexham

Drawing


Proposed Site Plan

Drawn by GF	Checked by JPC	Date Nov 2021
Drawing No D&PM 4007 / 04	Rev A	Scale 1 : 200
		Size A3

COPYRIGHT

This Drawing, design proposal and its content are
protected by copyright and can only be used under
license and with the expressed authority of Steven
Docker Associates.

PLANNING DRAWING

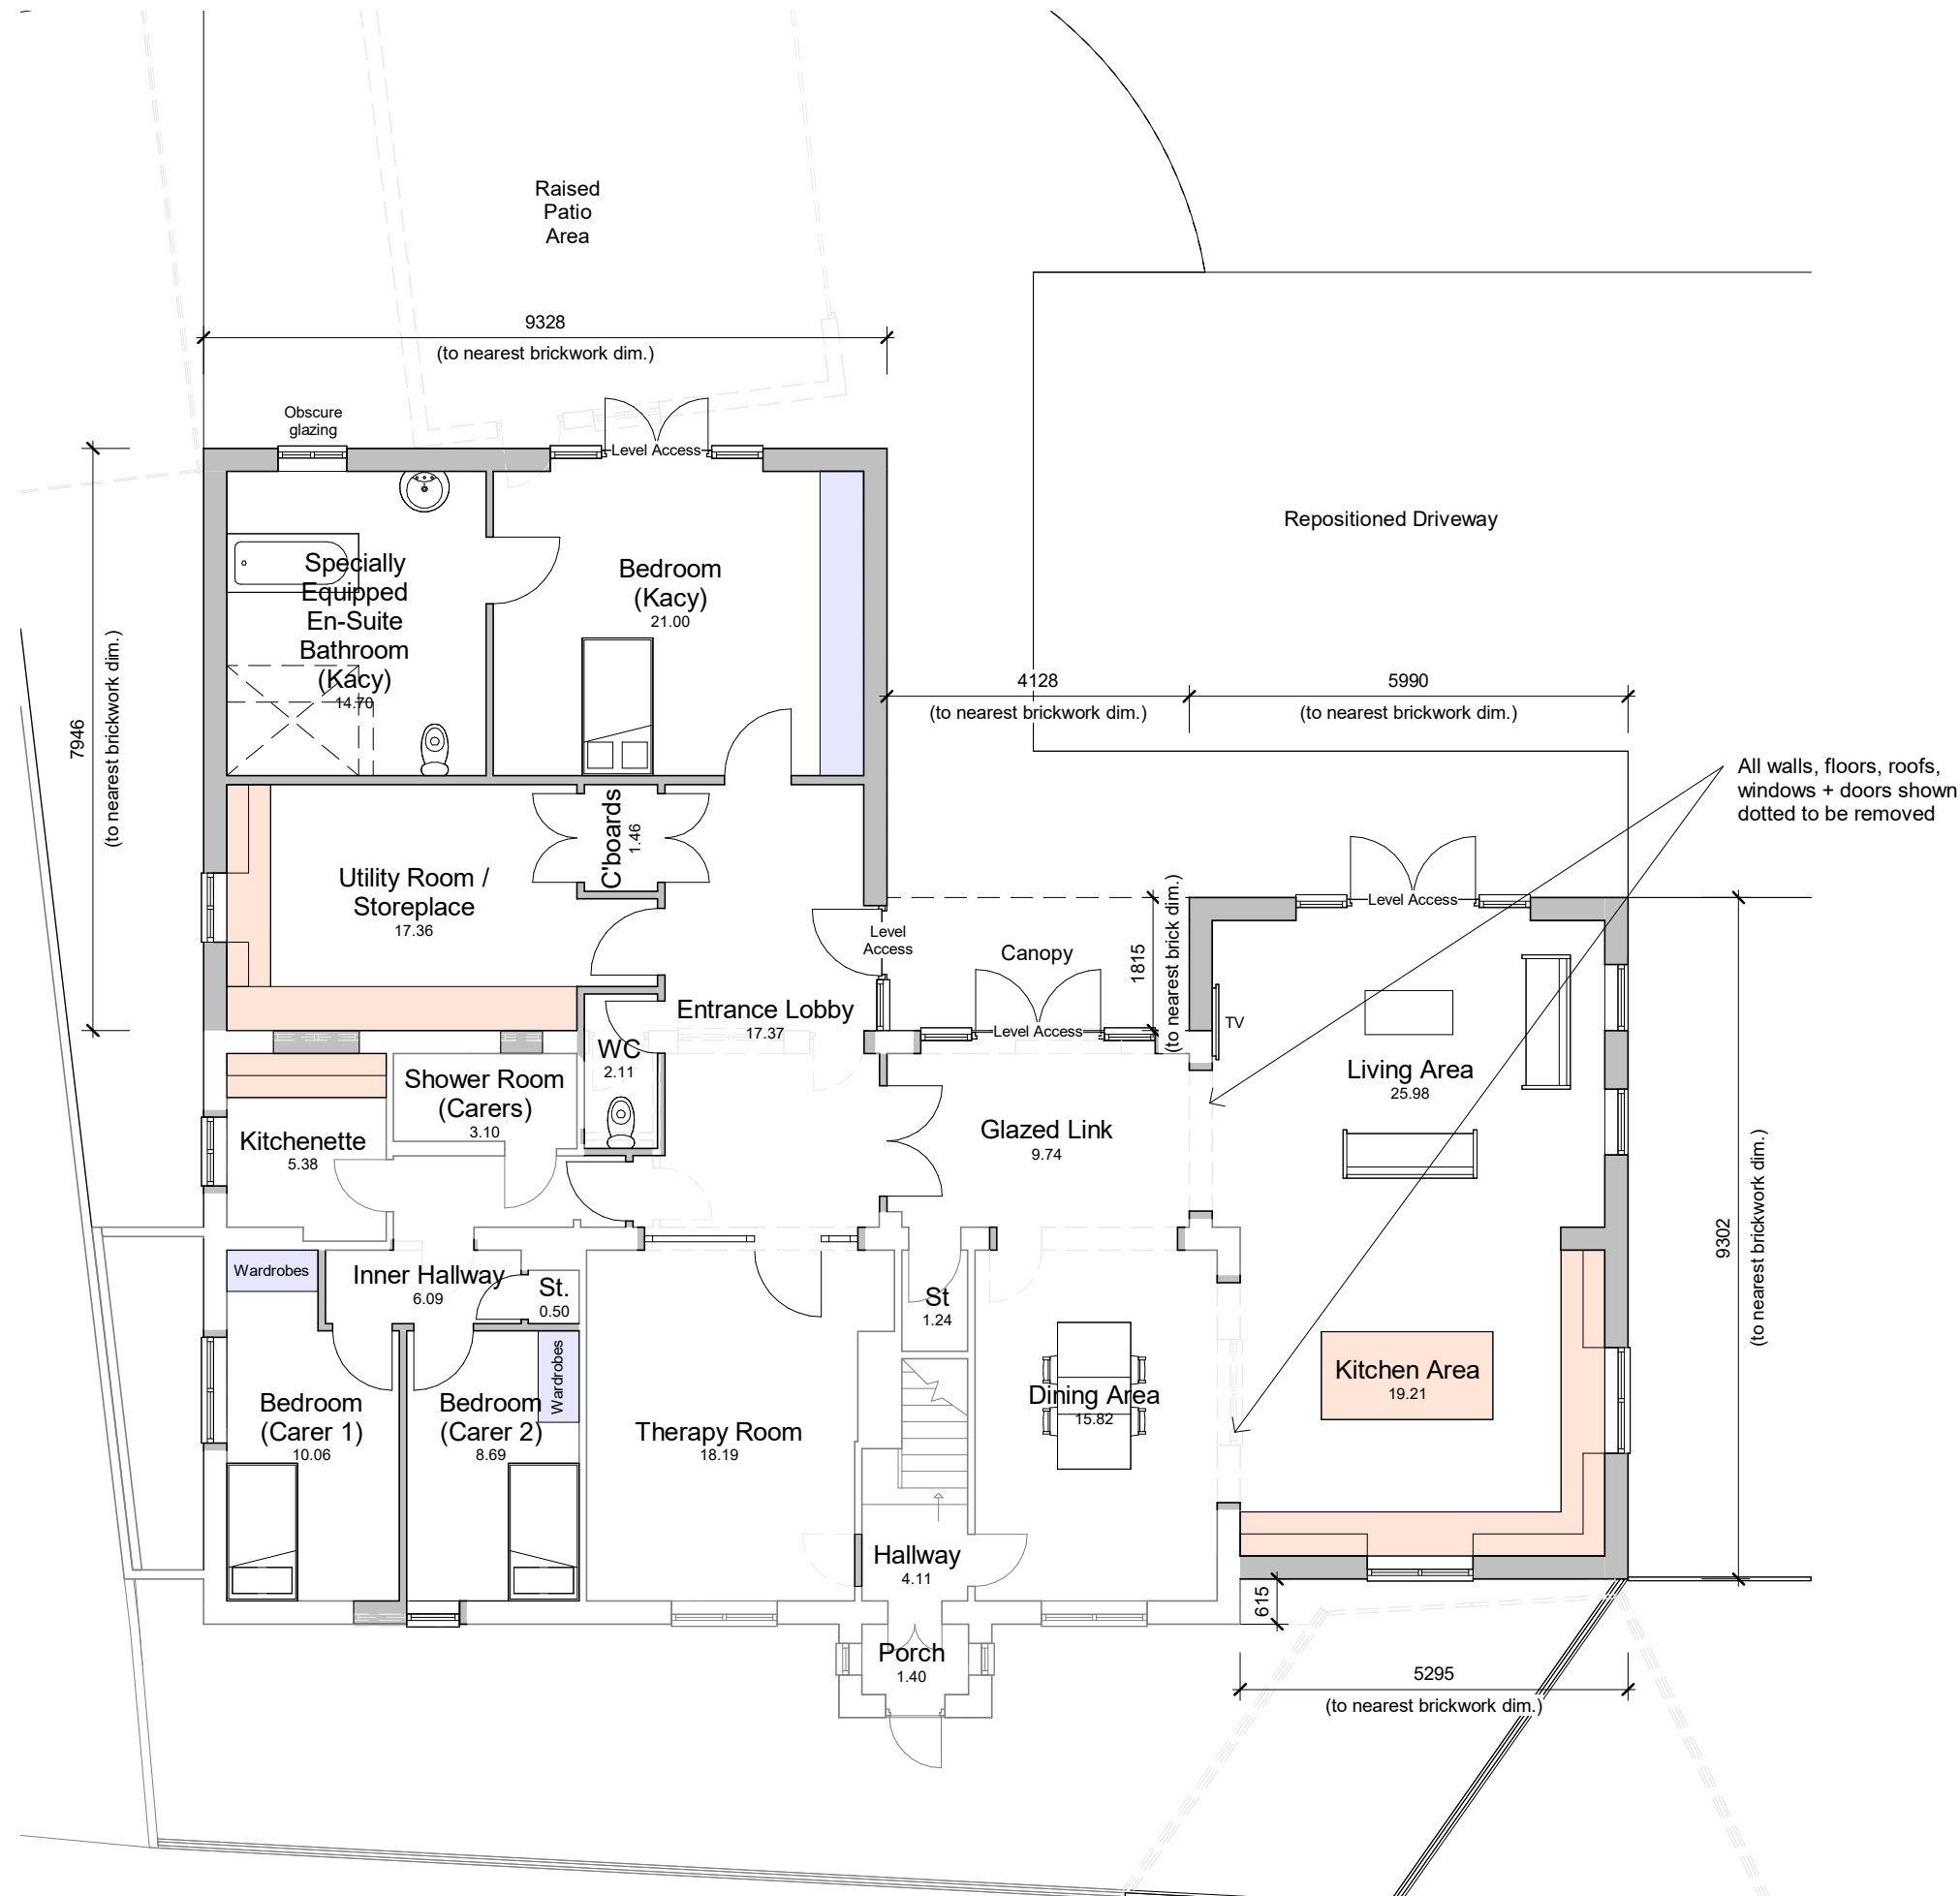

PROPOSED GROUND FLOOR PLAN

A Updates to Layout 05.01.21



Accommodation Experts

Park House, Parkway, Holmes Chapel
Cheshire, CW4 7BA

W: www.stevendocker.co.uk **T:** 01477 544499

E: info@stevendocker.co.uk **F:** 01477 544433

Applicant	
------------------	--

Mrs Jane Alison MacGregor

Address

Alyn View, Trevalyn, Rossett,
Wrexham


Drawing

Proposed Ground Floor Layout Plan

Drawn by GF	Checked by JPC	Date Nov 2021
Drawing No D&PM 4007 / 05.1	Rev A	Scale 1 : 100
		Size A3

COPYRIGHT

This Drawing, design proposal and its content are protected by copyright and can only be used under license and with the expressed authority of Steven Docker Associates.

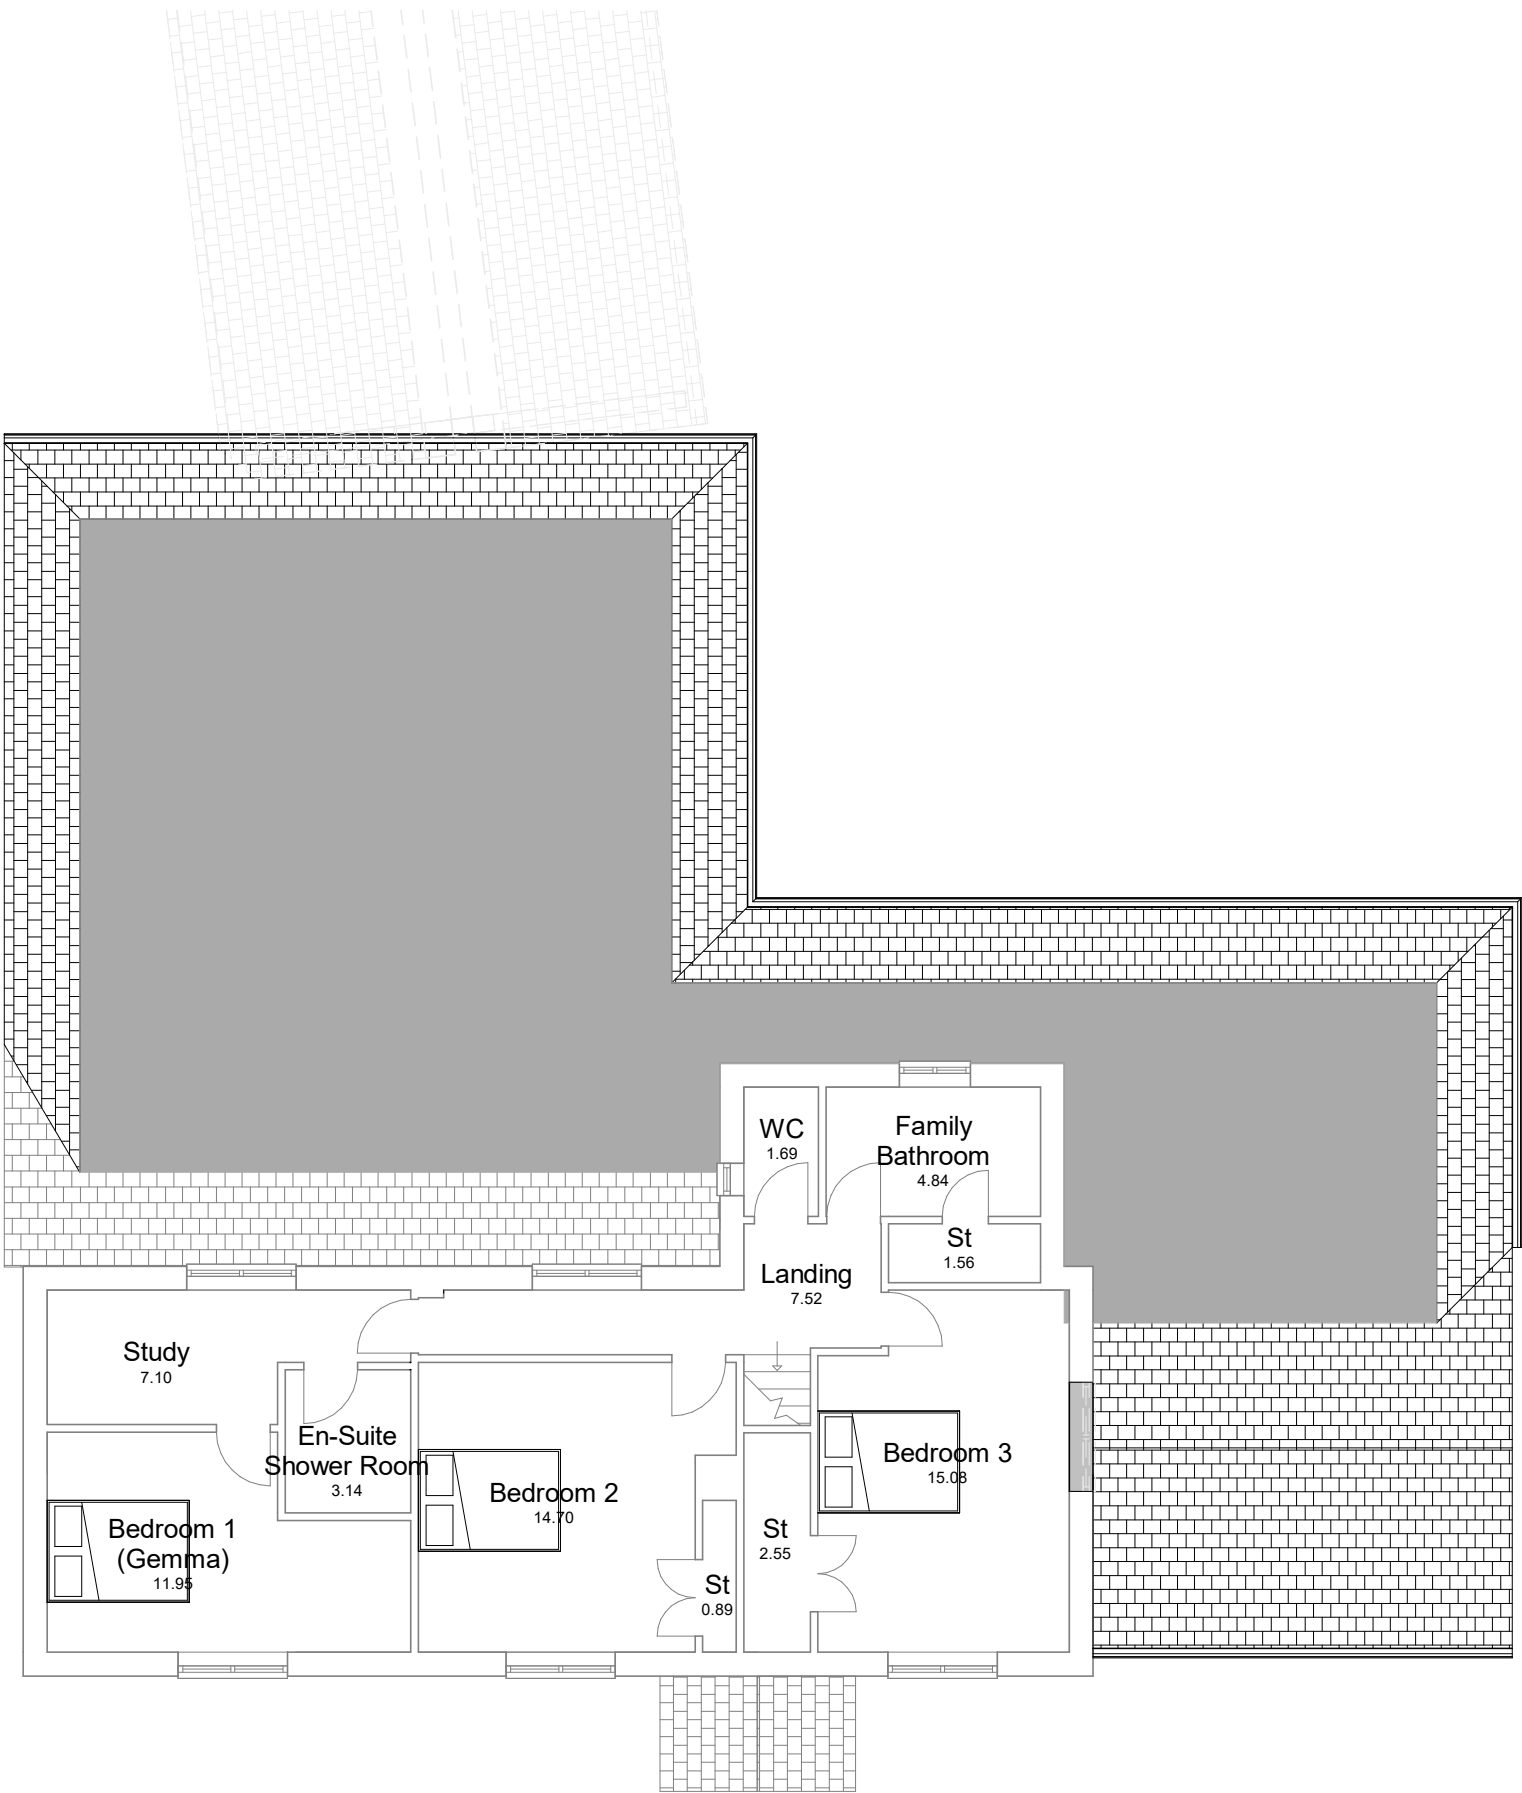

PROPOSED FIRST FLOOR PLAN

A Updates to Layout 05.01.21



Accommodation Experts

Park House, Parkway, Holmes Chapel
Cheshire, CW4 7BA
W: www.stevendocker.co.uk T: 01477 544499
E: info@stevendocker.co.uk F: 01477 544433

Applicant Mrs Jane Alison MacGregor		
Address Alyn View, Trevalyn, Rossett, Wrexham		
Drawing Proposed First Floor Layout Plan		
Drawn by GF	Checked by JPC	Date Nov 2021
Drawing No D&PM 4007 / 05.2	Rev A	Scale 1 : 100
		Size A3
COPYRIGHT This Drawing, design proposal and its content are protected by copyright and can only be used under license and with the expressed authority of Steven Docker Associates.		



PROPOSED SOUTH ELEVATION



PROPOSED WEST ELEVATION

A Updates to Layout 05.01.21

steven docker
ASSOCIATES

Accommodation Experts

Park House, Parkway, Holmes Chapel
Cheshire, CW4 7BA
W: www.stevendocker.co.uk T: 01477 544499
E: info@stevendocker.co.uk F: 01477 544433

Applicant
Mrs Jane Alison MacGregor

Address
Alyn View, Trevalyn, Rossett,
Wrexham

Drawing
Proposed Elevations (1 of 2)

Drawn by GS	Checked by JPC	Date Nov 2021
Drawing No D&PM 4007 / 06.1	Rev A	Scale 1 : 100
		Size A3

COPYRIGHT
This Drawing, design proposal and its content are protected by copyright and can only be used under license and with the expressed authority of Steven Docker Associates.

All new windows & doors
to match existing in style
and colour



PROPOSED NORTH ELEVATION

Level access to the property to meet
the needs of the disabled applicant

A Updates to Layout

05.01.21

steven docker
ASSOCIATES

Accommodation Experts

Park House, Parkway, Holmes Chapel
Cheshire, CW4 7BA
W: www.stevendocker.co.uk T: 01477 544499
E: info@stevendocker.co.uk F: 01477 544433

Applicant
Mrs Jane Alison MacGregor

Address
Alyn View, Trevalyn, Rossett,
Wrexham

Drawing
Proposed Elevations (2 of 2)

Drawn by GS	Checked by JPC	Date Nov 2021
Drawing No D&PM 4007 / 06.2	Rev A	Scale 1 : 100
		Size A3

COPYRIGHT
This Drawing, design proposal and its content are
protected by copyright and can only be used under
license and with the expressed authority of Steven
Docker Associates.

All new RWPs +
SVPs to be match
existing in style and
colour

New fascias, soffits,
etc. to match existing
in style and colour



PROPOSED EAST ELEVATION



3D View from South West

3D View from South East



3D View from North East

A Updates to Layout 05.01.21



Accommodation Experts

Park House, Parkway, Holmes Chapel
Cheshire, CW4 7BA
W: www.stevendocker.co.uk T: 01477 544499
E: info@stevendocker.co.uk F: 01477 544433

Applicant Mrs Jane Alison MacGregor		
Address Alyn View, Trevalyn, Rossett, Wrexham		
Drawing Proposed 3D Images		
Drawn by GS	Checked by JPC	Date Nov 2021
Drawing No D&PM 4007 / 06.3	Rev A	Scale
		Size A3
COPYRIGHT This Drawing, design proposal and its content are protected by copyright and can only be used under license and with the expressed authority of Steven Docker Associates.		