


ALL DIMENSIONS AND LEVELS ARE TO BE CHECKED ON SITE
BEFORE CONSTRUCTION. ANY DISCREPANCIES TO BE REPORTED
TO THE ARCHITECT. THIS DRAWING IS COPYRIGHT. DO NOT SCALE
THIS DRAWING


REV	AMENDMENT	NAME	DATE
A	adjusted following discussion with planning		April 22

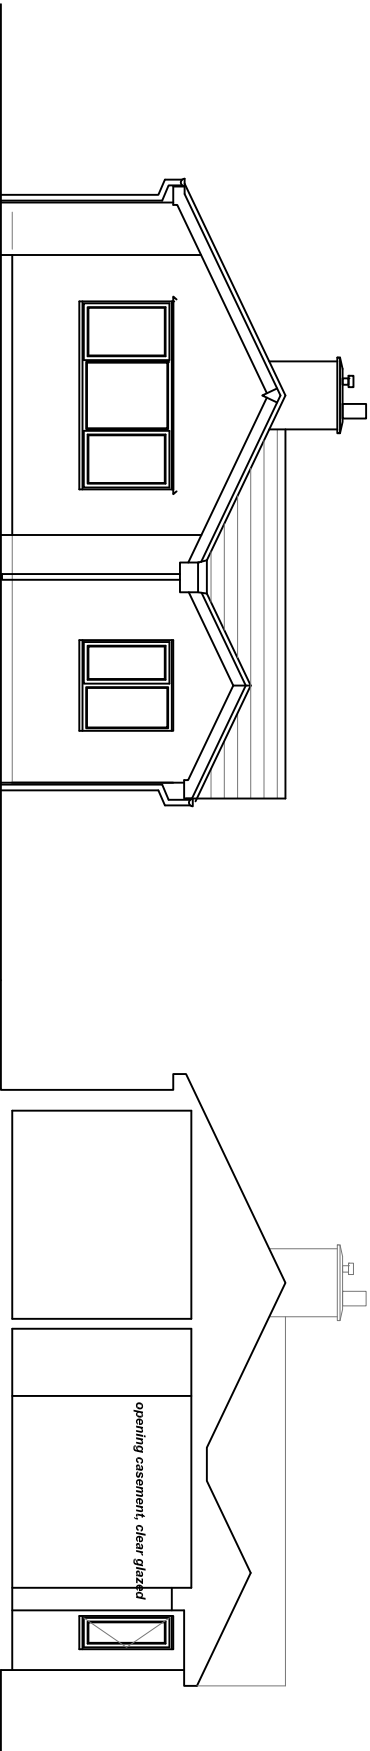


Front Elevation

Part Elevation


showing proposed window on return

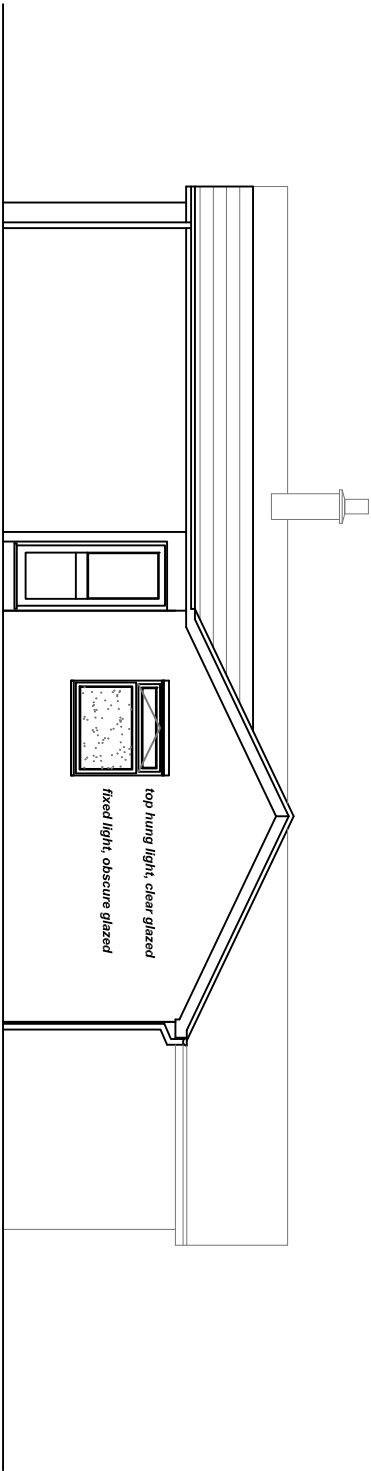

Side Elevation

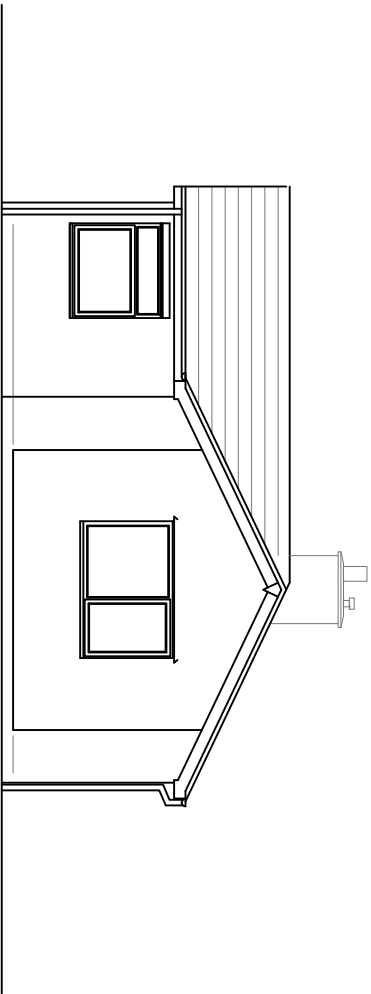

Rear Elevation

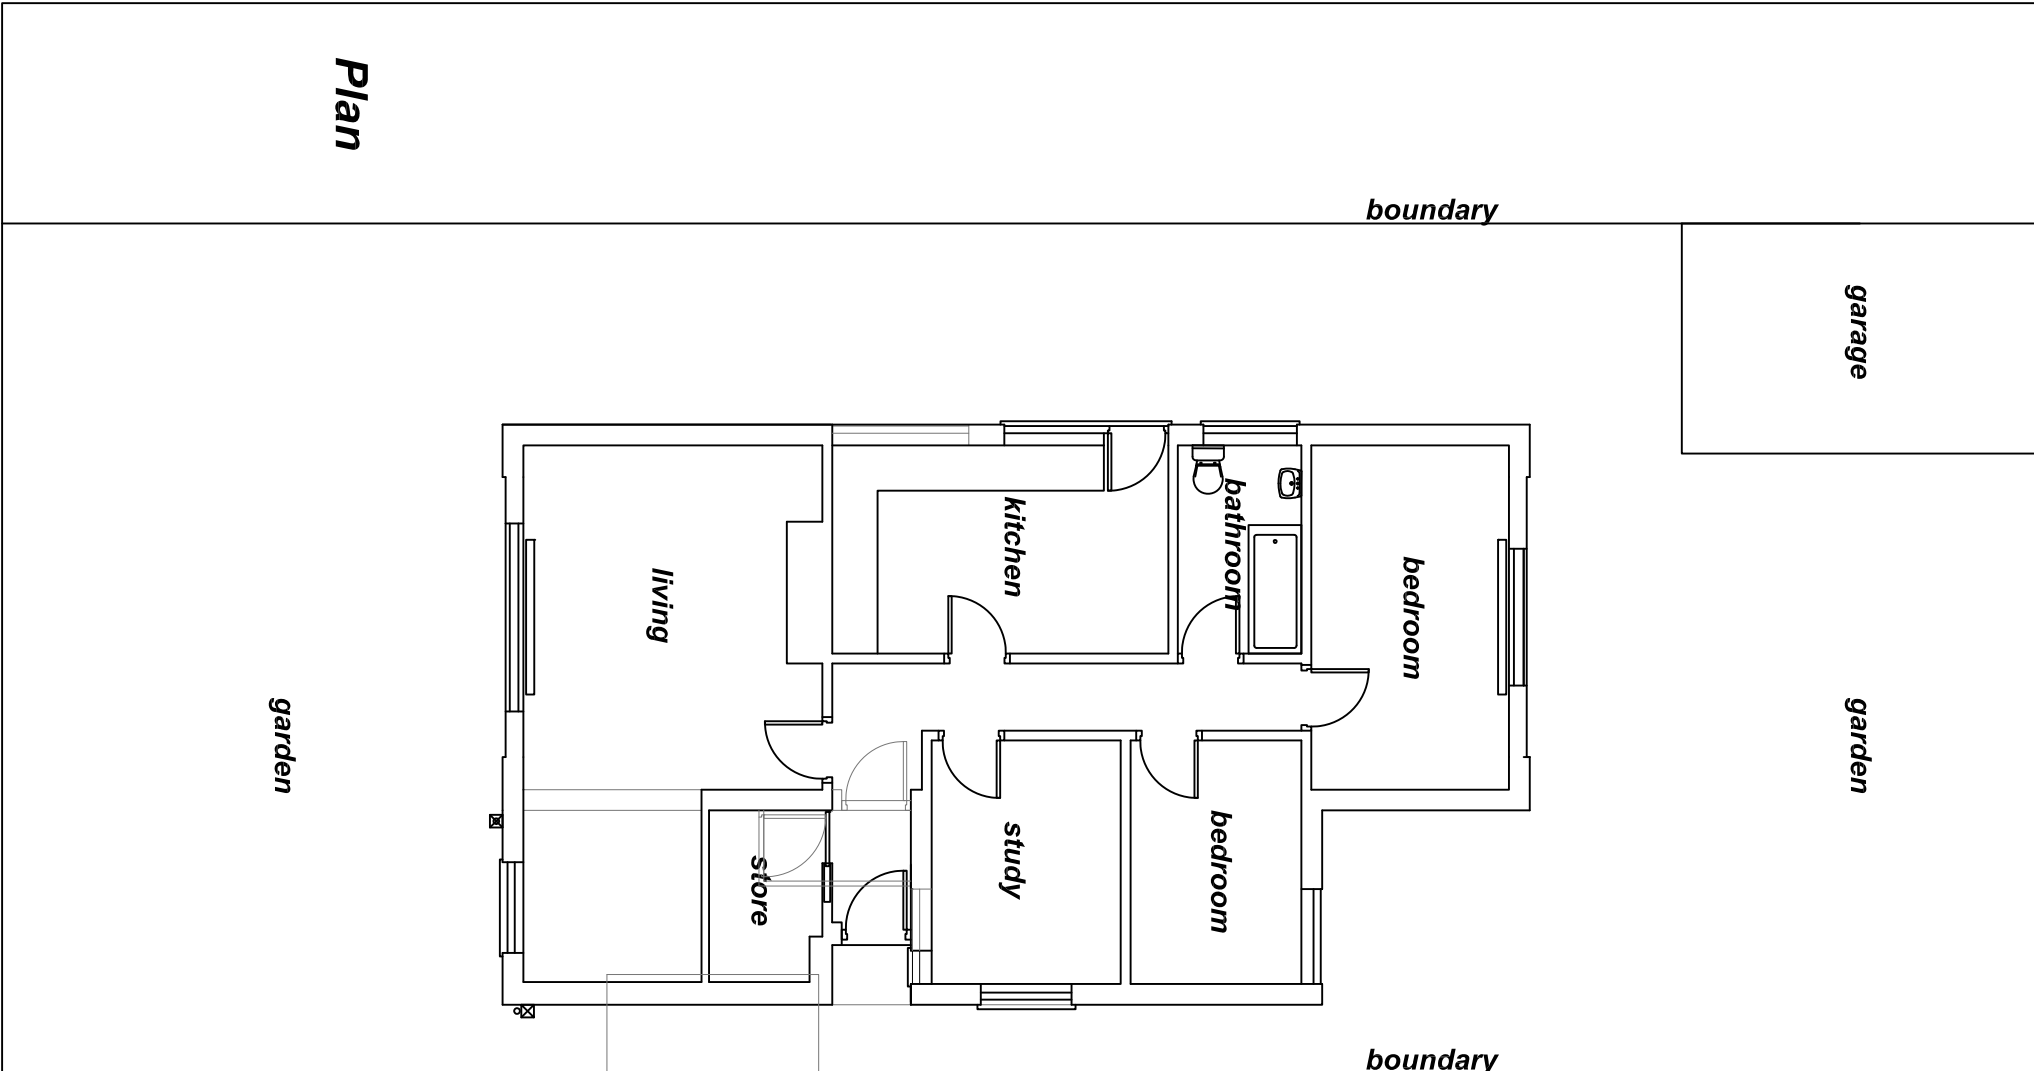

Plan



Field House Studios, Barrow Lane, Tarvin Sands, Chester CH3 8JF
t: 01823 741707 e: info@sbsdesign.co.uk www.sbsdesign.co.uk

CLIENT

Mr & Mrs Thwaite

PROJECT
Proposed extension & external alteration

2 Brecon Close
Borras Park
Wrexham

DRAWING

Plan & Elevations
Proposed

DRAWN	WW	CHECKED	NUMBER	REV
DATE	Feb 22	DATE	D 159 - 04	A
SCALE 1:100 @ A3				