




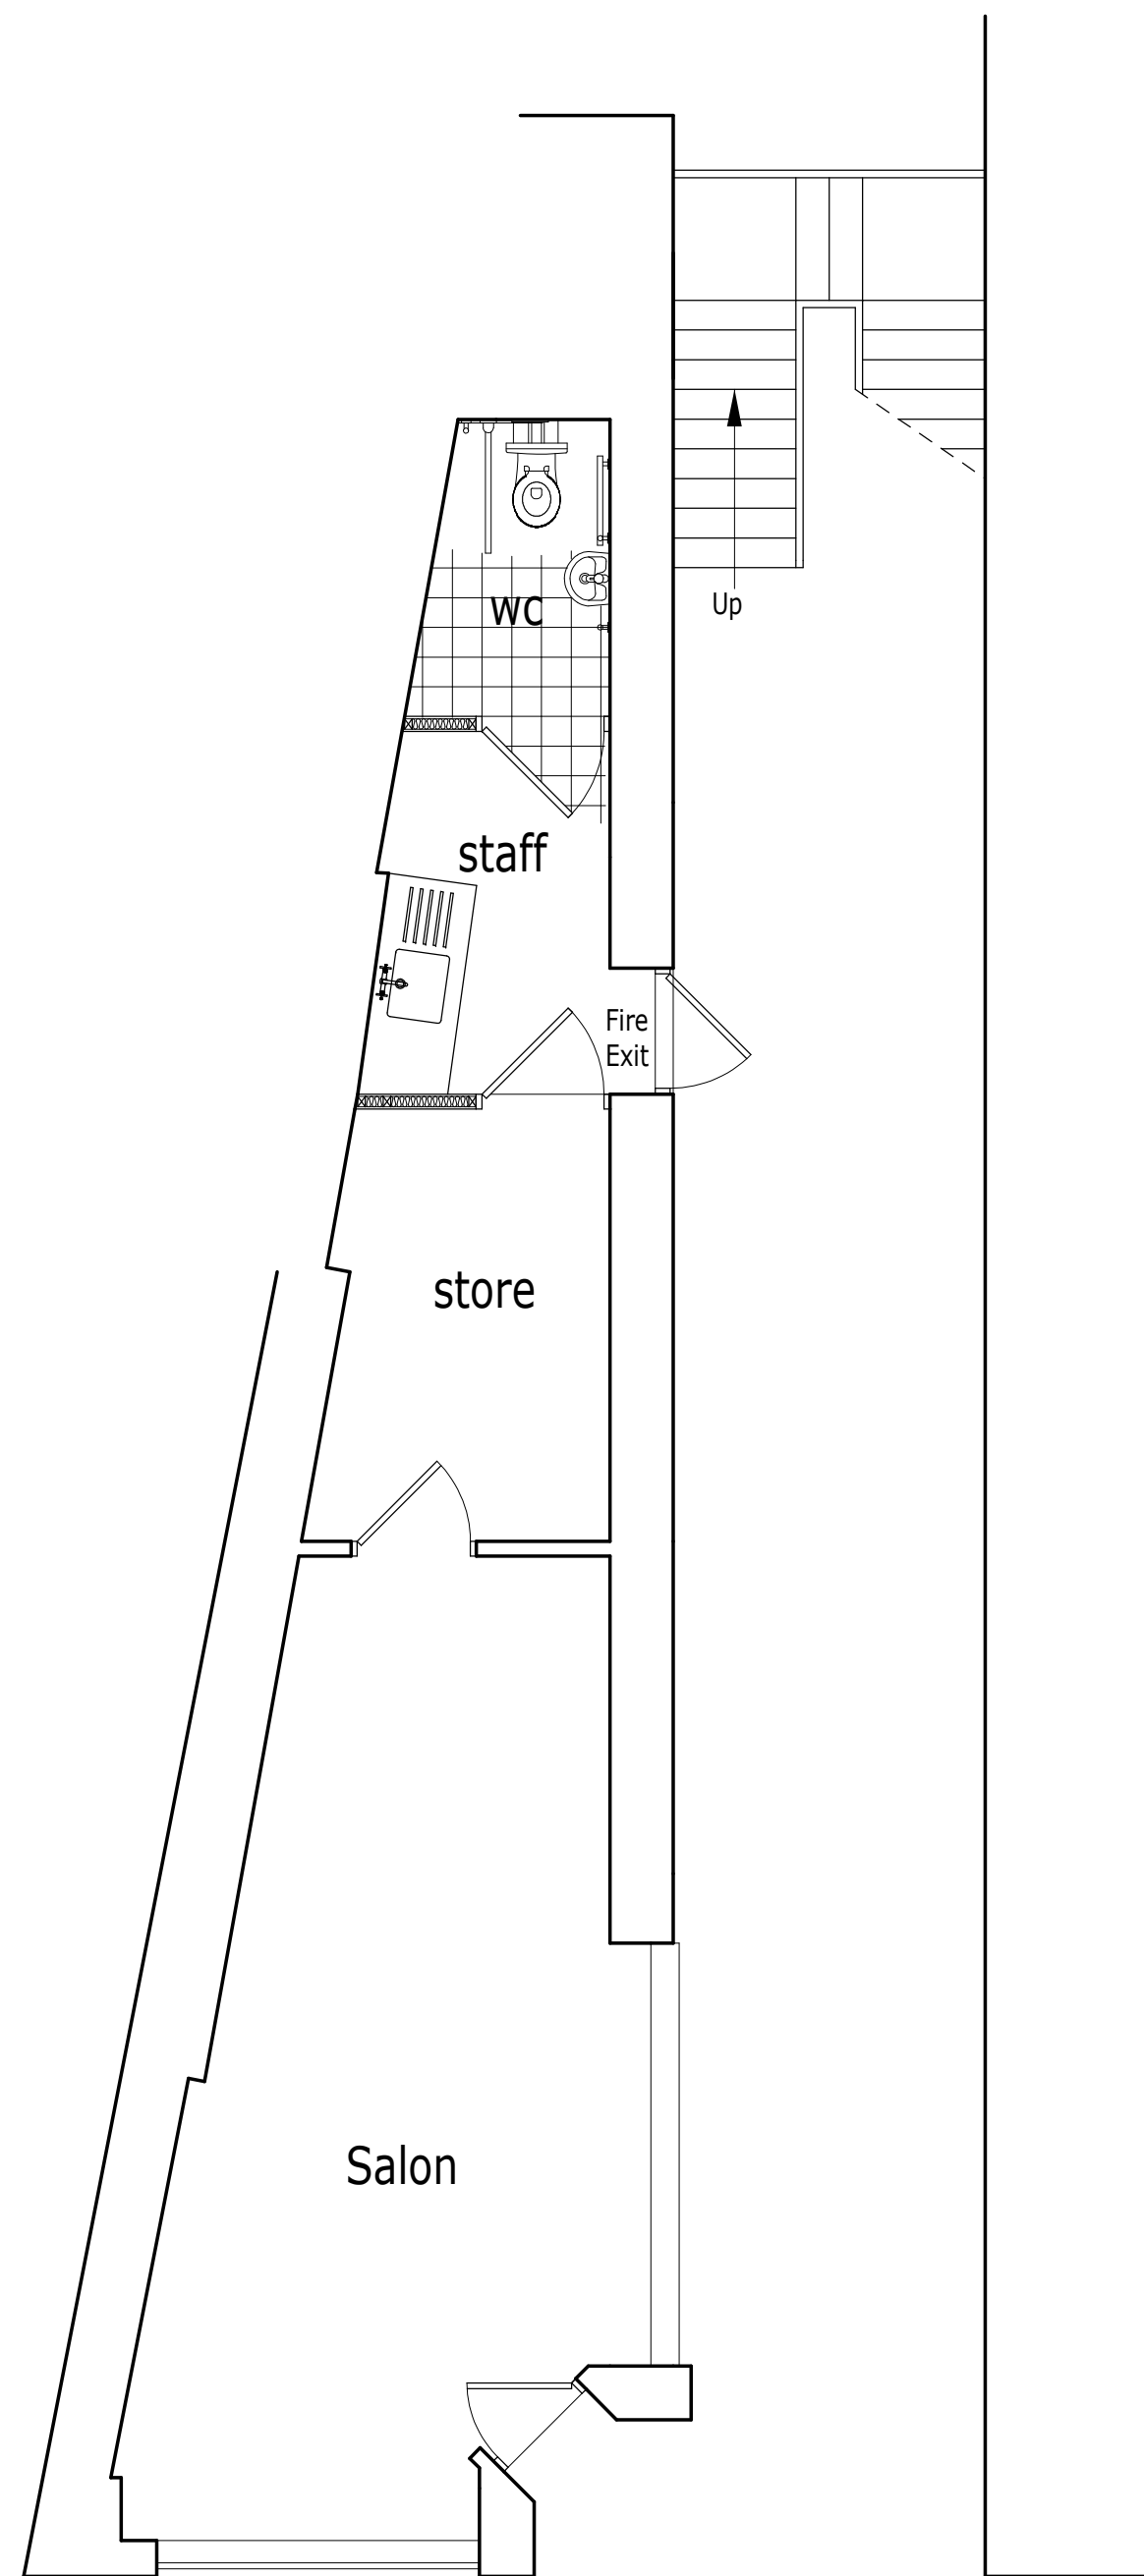


PROPOSED GROUND FLOOR PLAN.

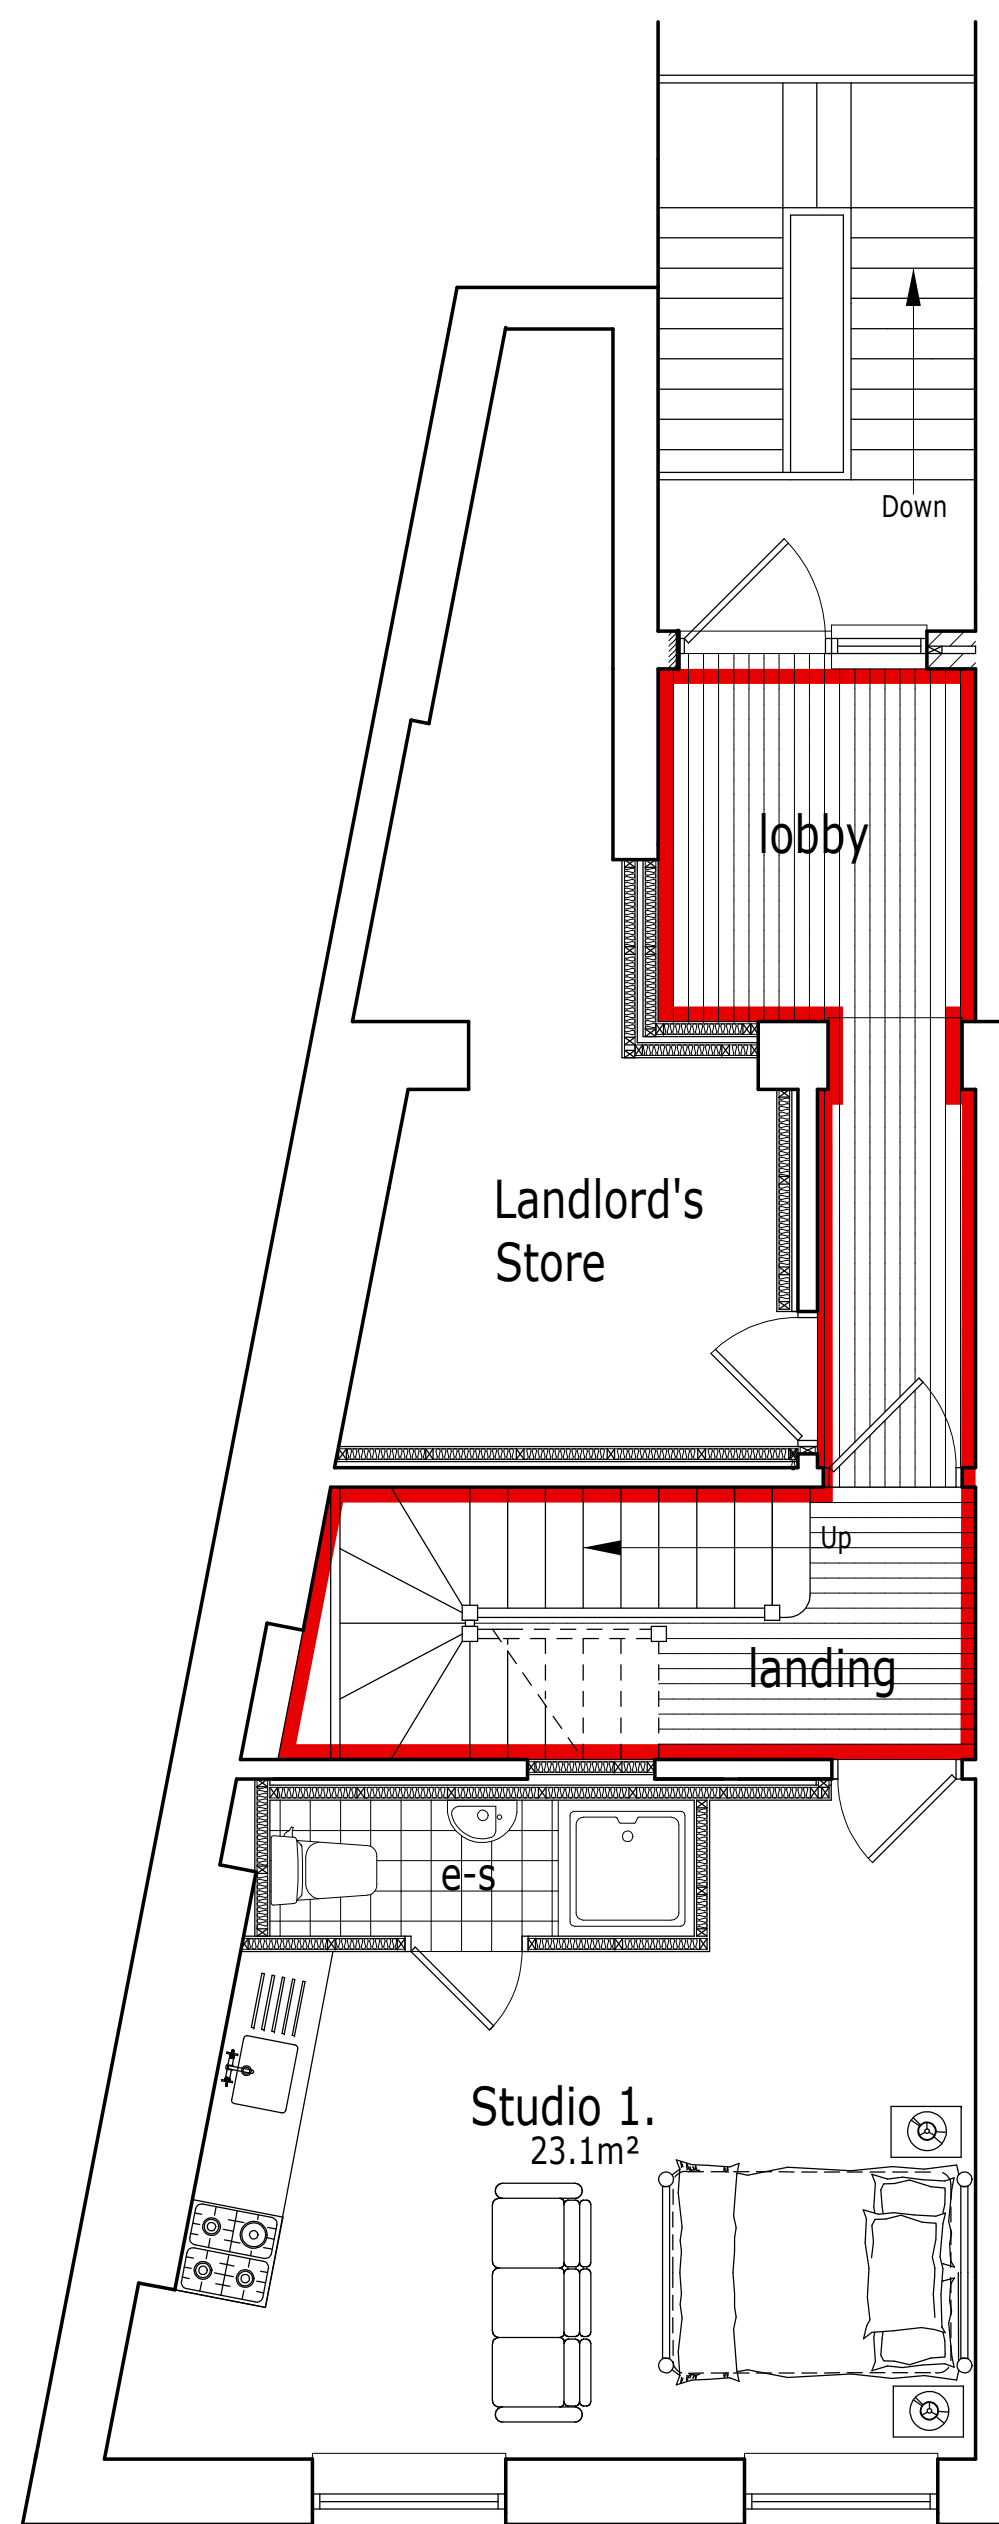


PROPOSED FIRST FLOOR PLAN.

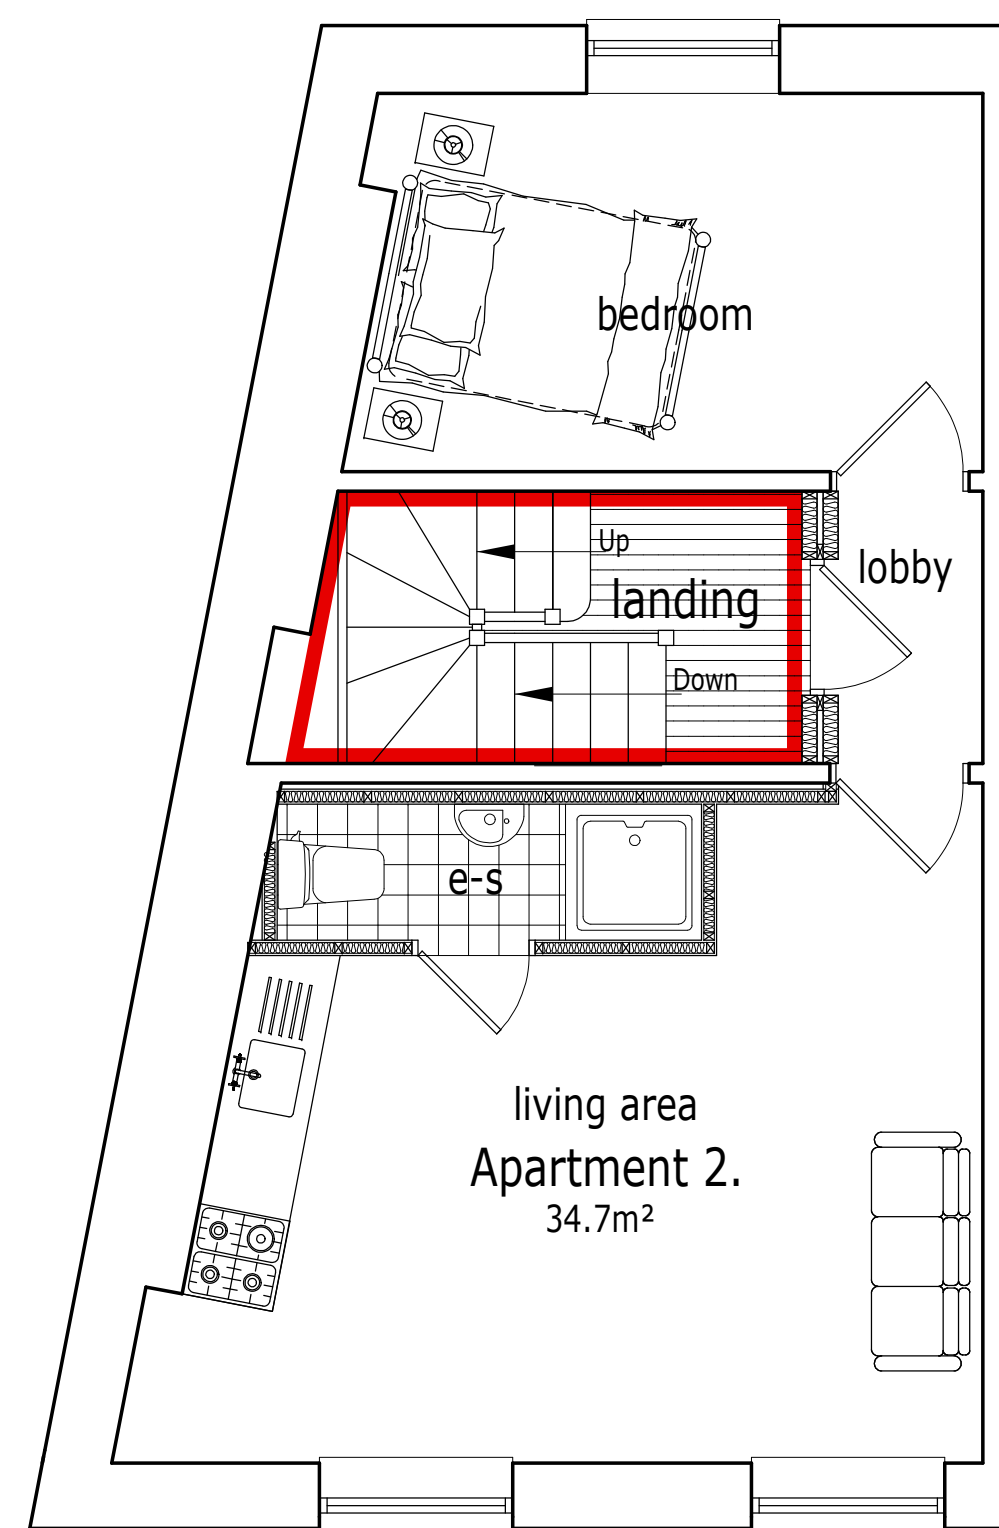

PROPOSED SECOND FLOOR PLAN.

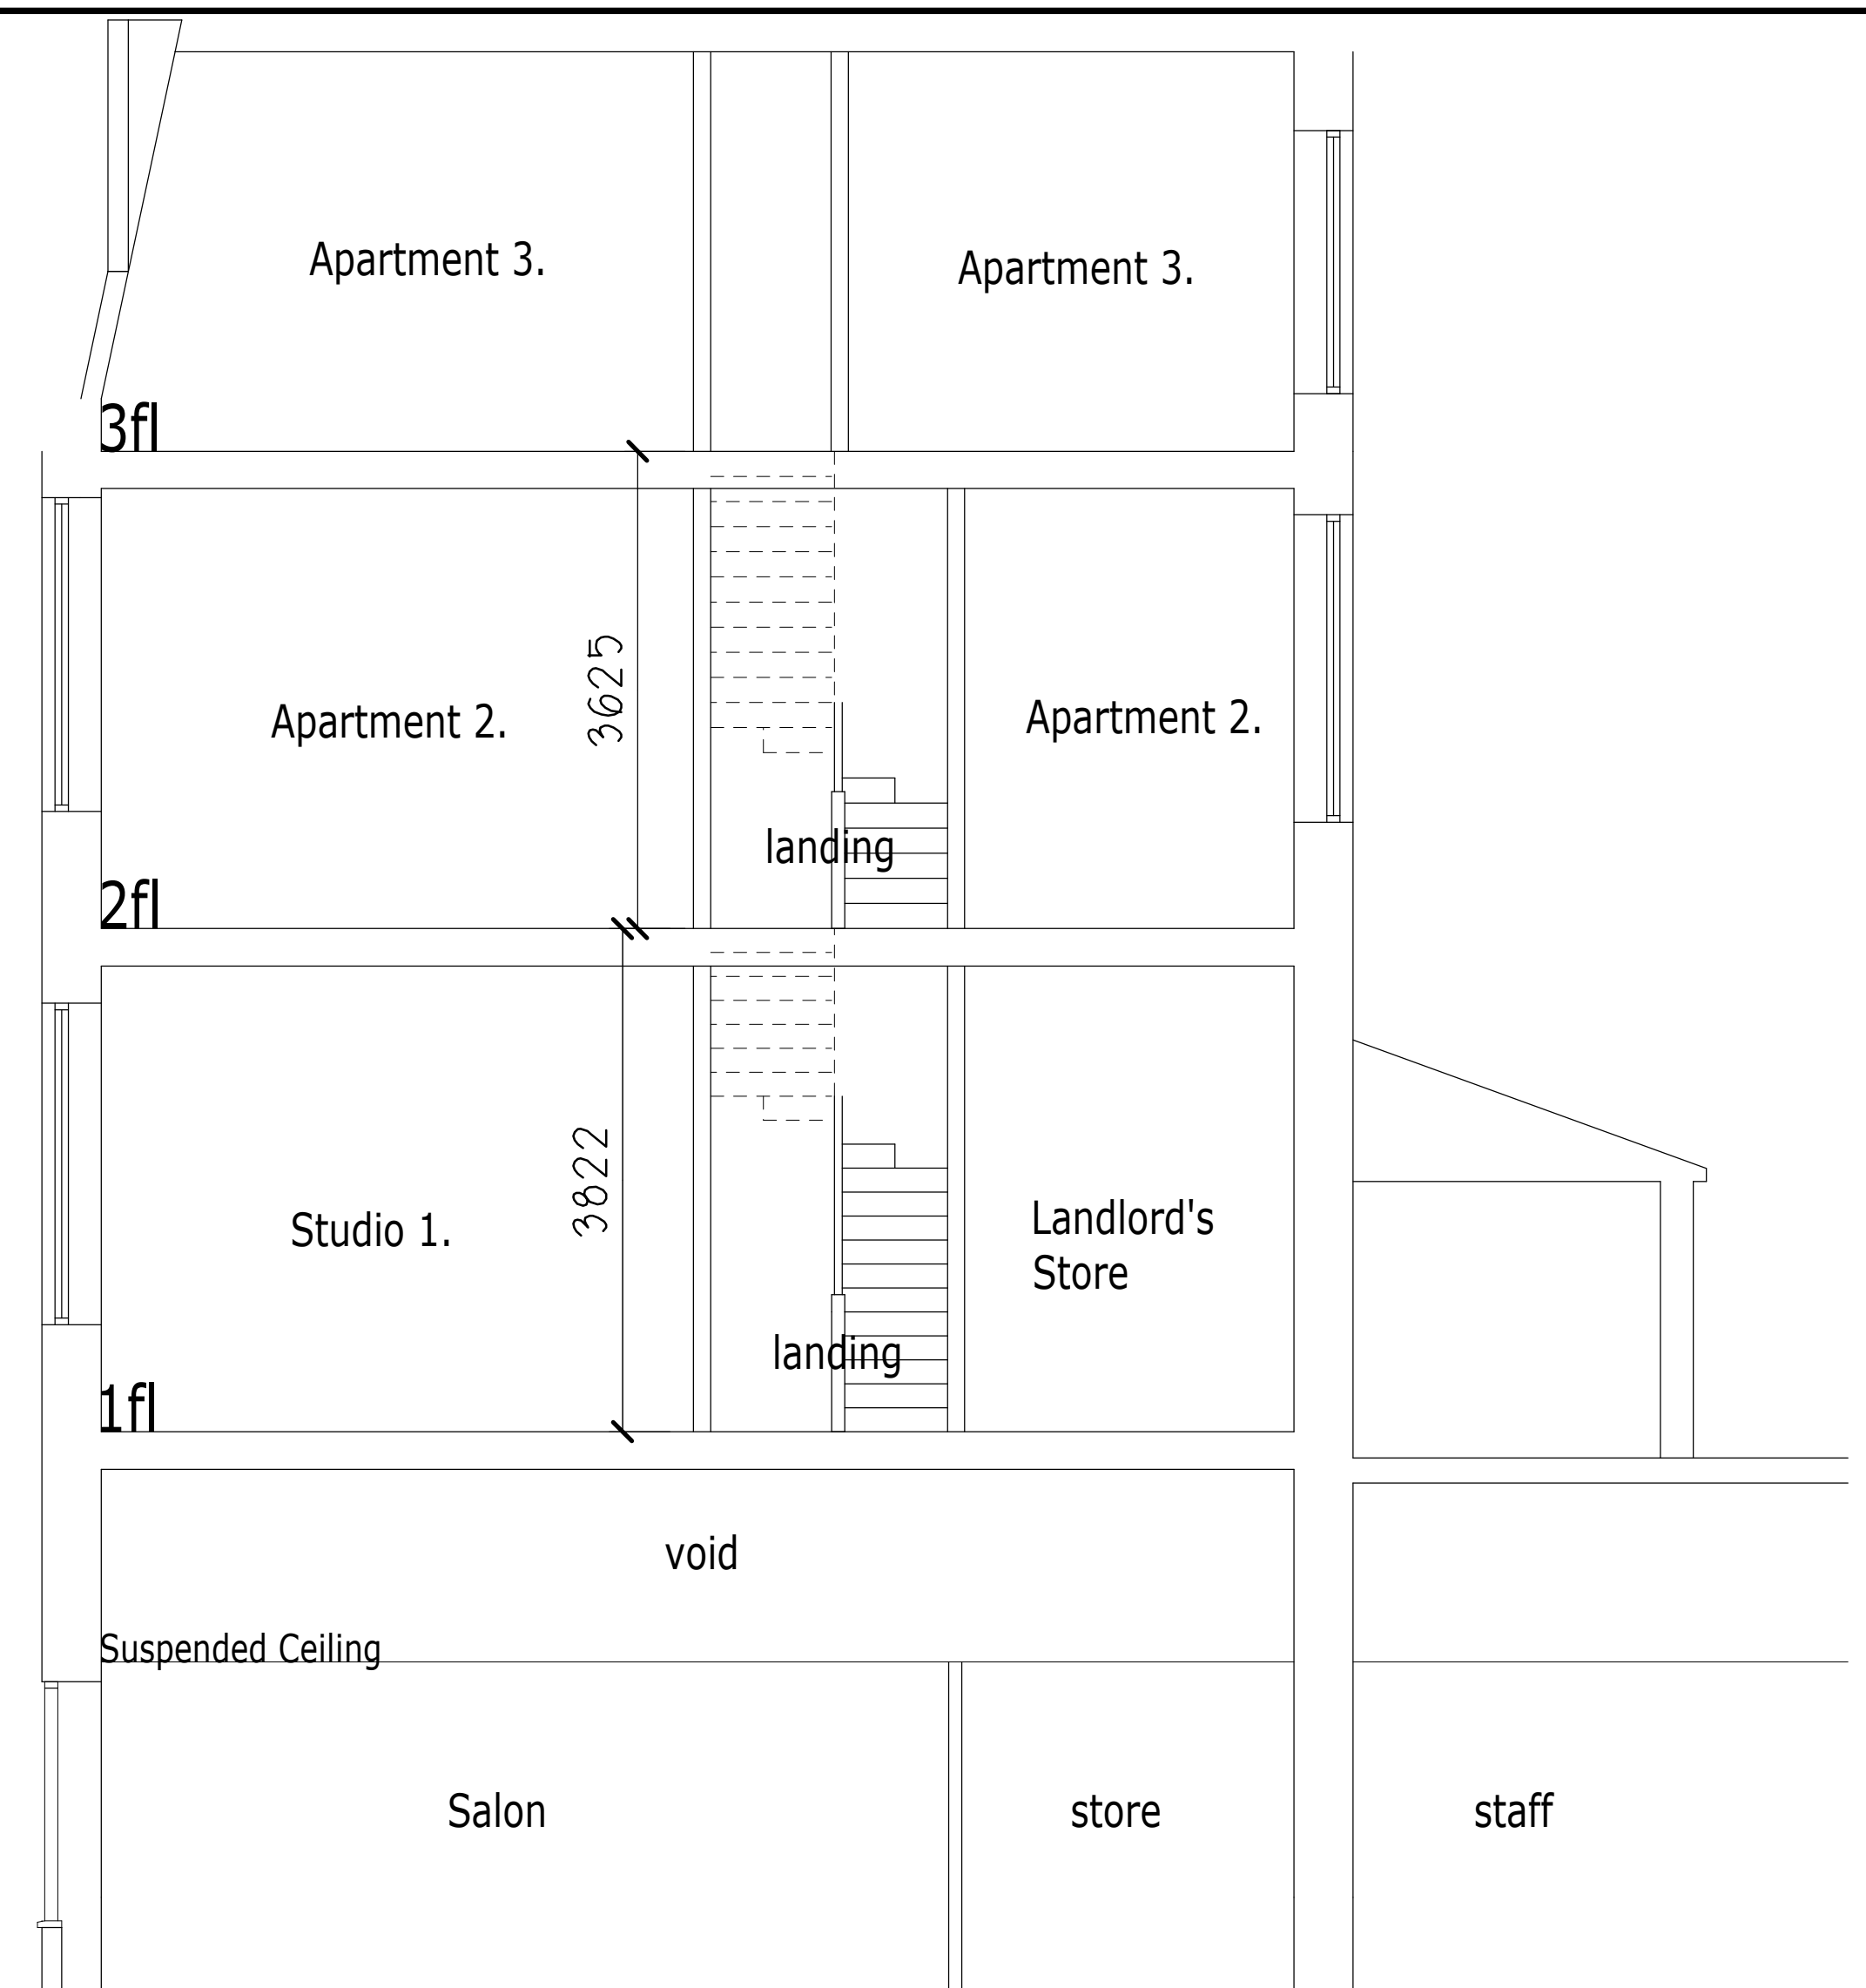

PROPOSED SECTION THRO BUILDING.

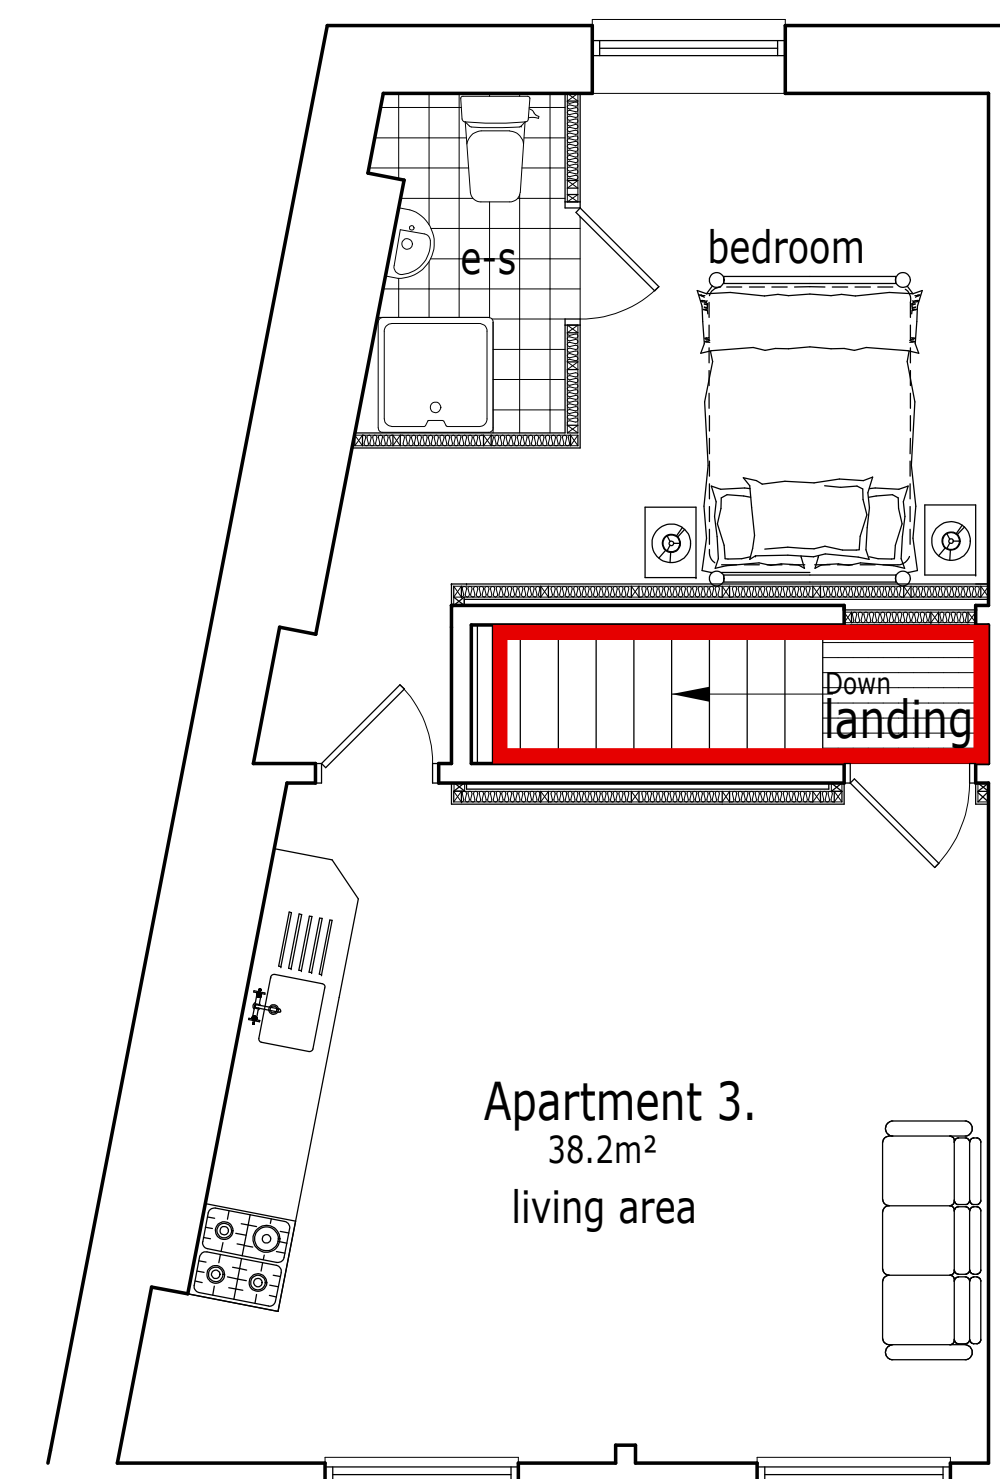

PROPOSED THIRD FLOOR PLAN.

REVISION B. 04/2022. Unit numbers reduced to 3No. with single apartment at Third Floor level.

REVISION A. 05/2021. Unit numbers reduced to 4No. with Landlord's Store provided atr first floor level.

Project.
**PROPOSED CONVERSION
OF UPPER FLOORS TO
APARTMENTS at
50, HOPE STREET,
WREXHAM, LL11 1BE.**

Client.
HARDING COMMERCIAL.

Title.
**PROPOSED FLOOR
LAYOUT PLANS.**

Drawing No.
10500.05B.dsj

Date.
Dec 2020.

Scale.
1:50@A1.

D.S. Jones & Co.

Architectural & Planning
Consultants.
The Studio,
26, Prospect Drive,
Coedpoeth, Wrexham, LL11 3PE.
Tel : 01978 750195 / 07880 874522.
E : dsjonesandco@live.co.uk