


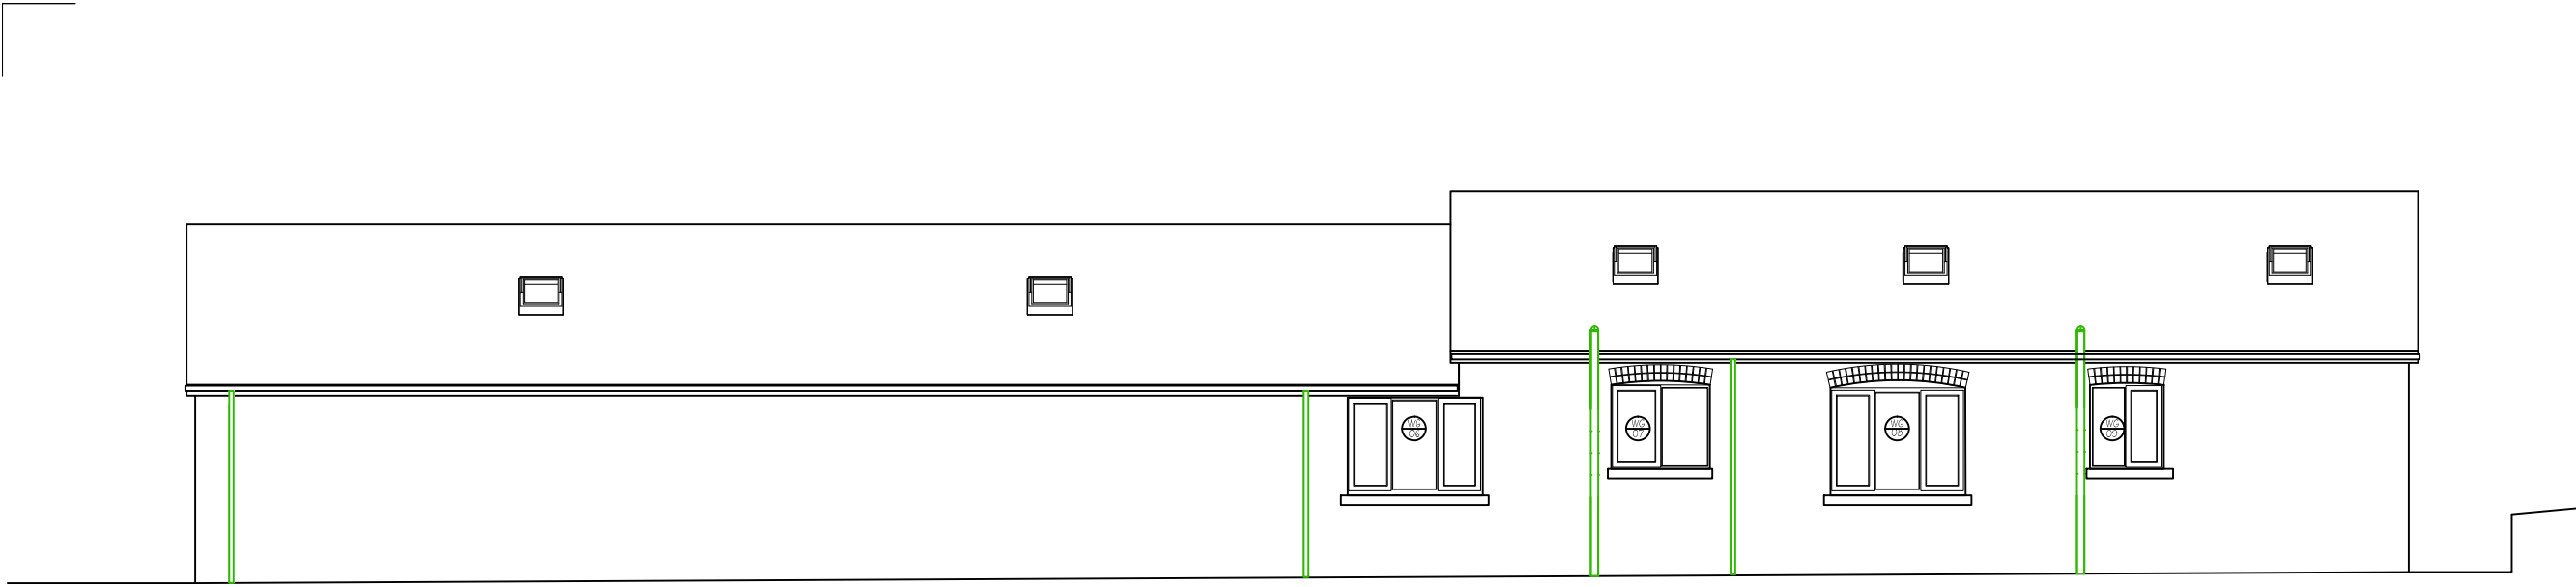
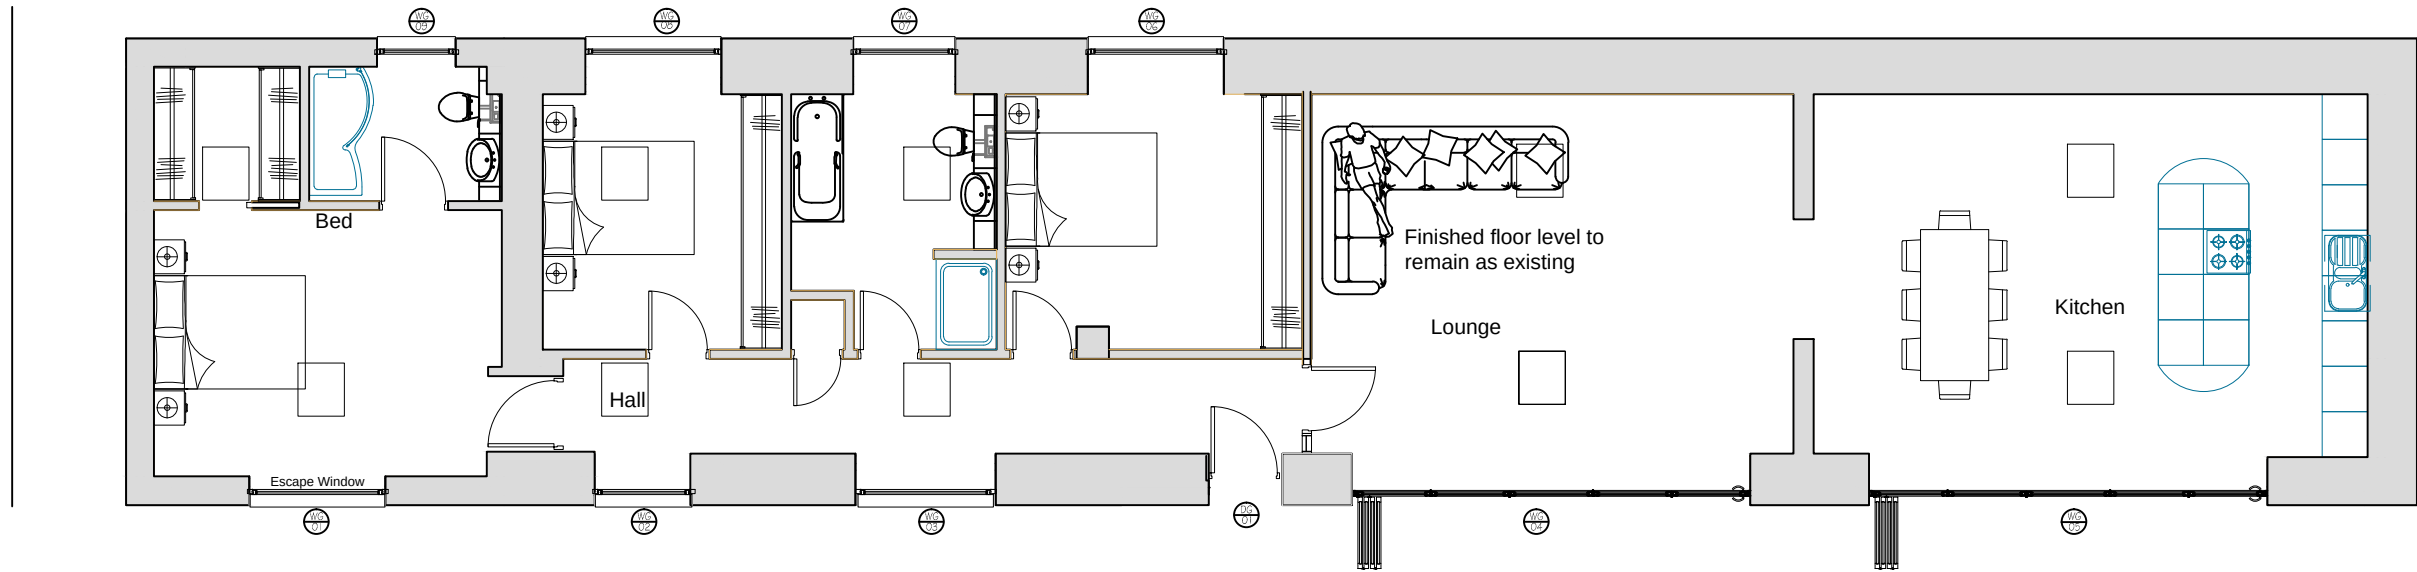
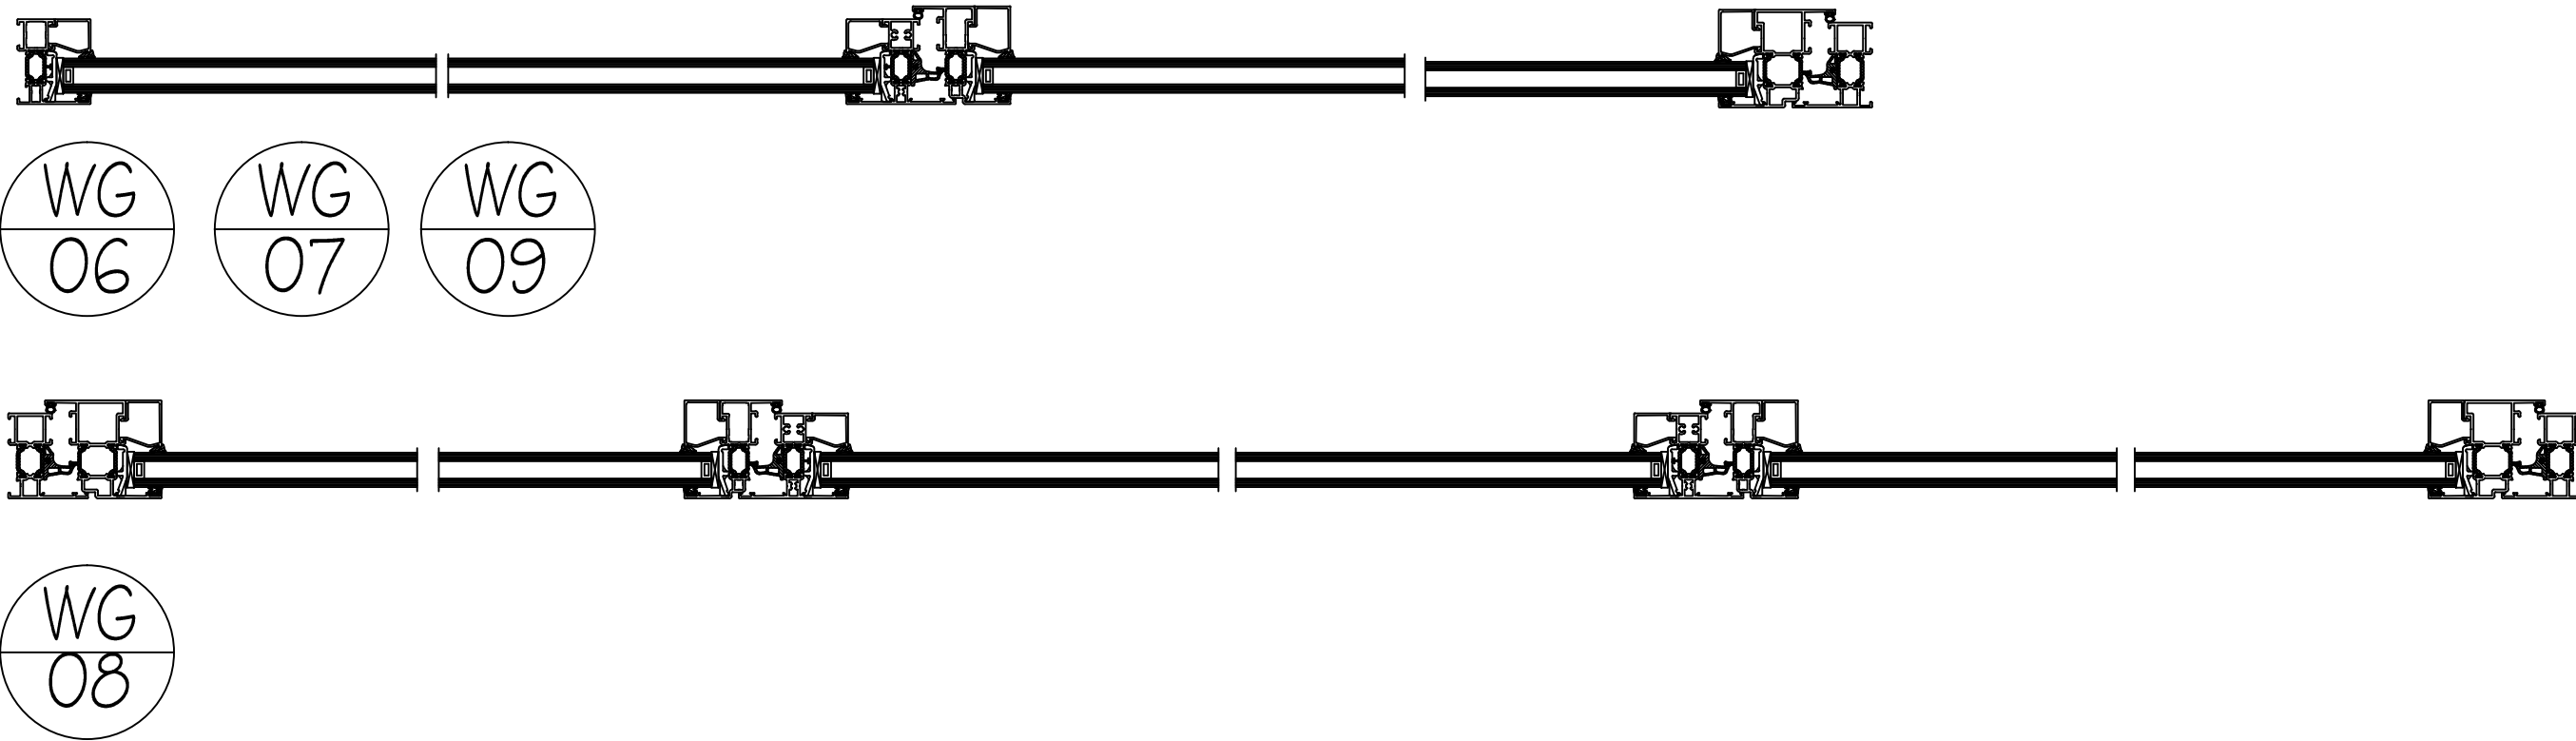
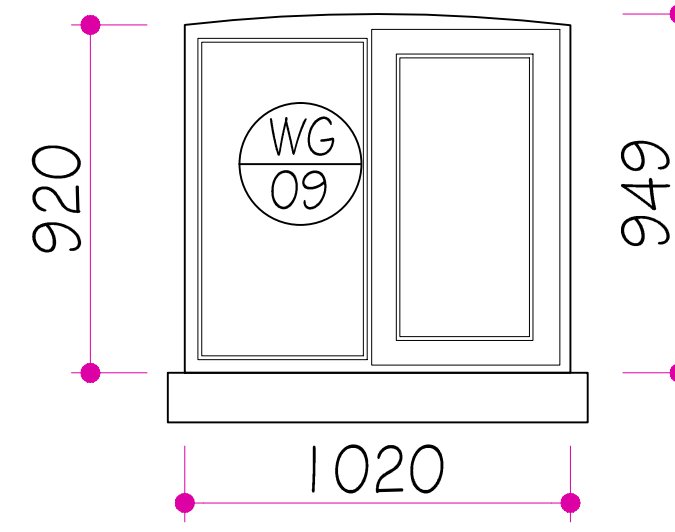


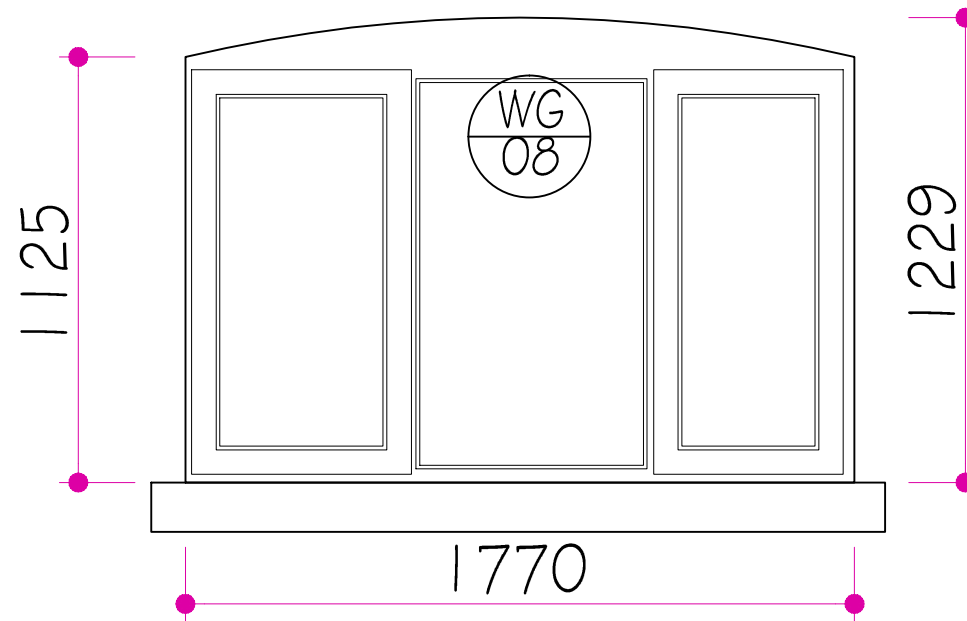


EAST ELEVATION.

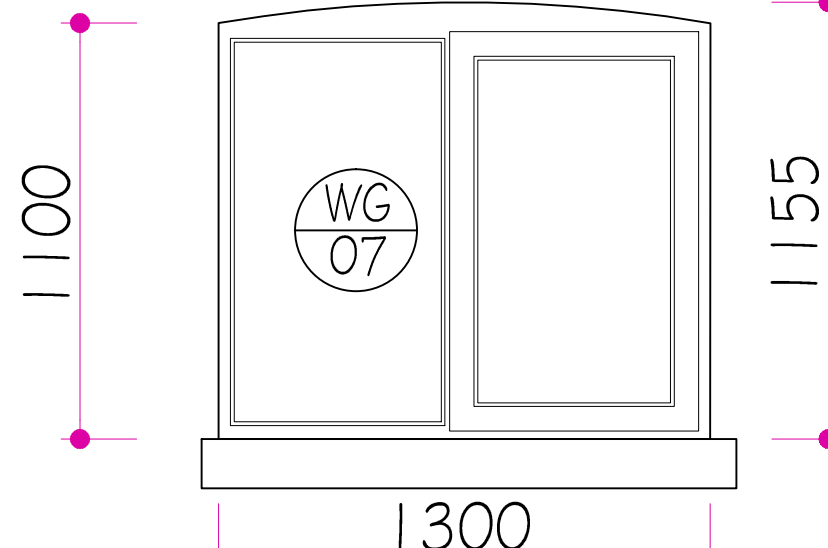

GROUND FLOOR.

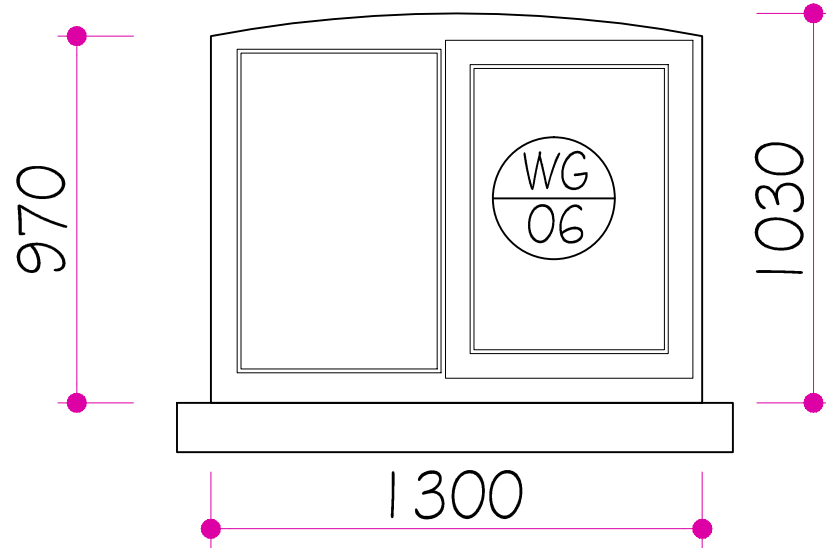

Plan View [1:5]

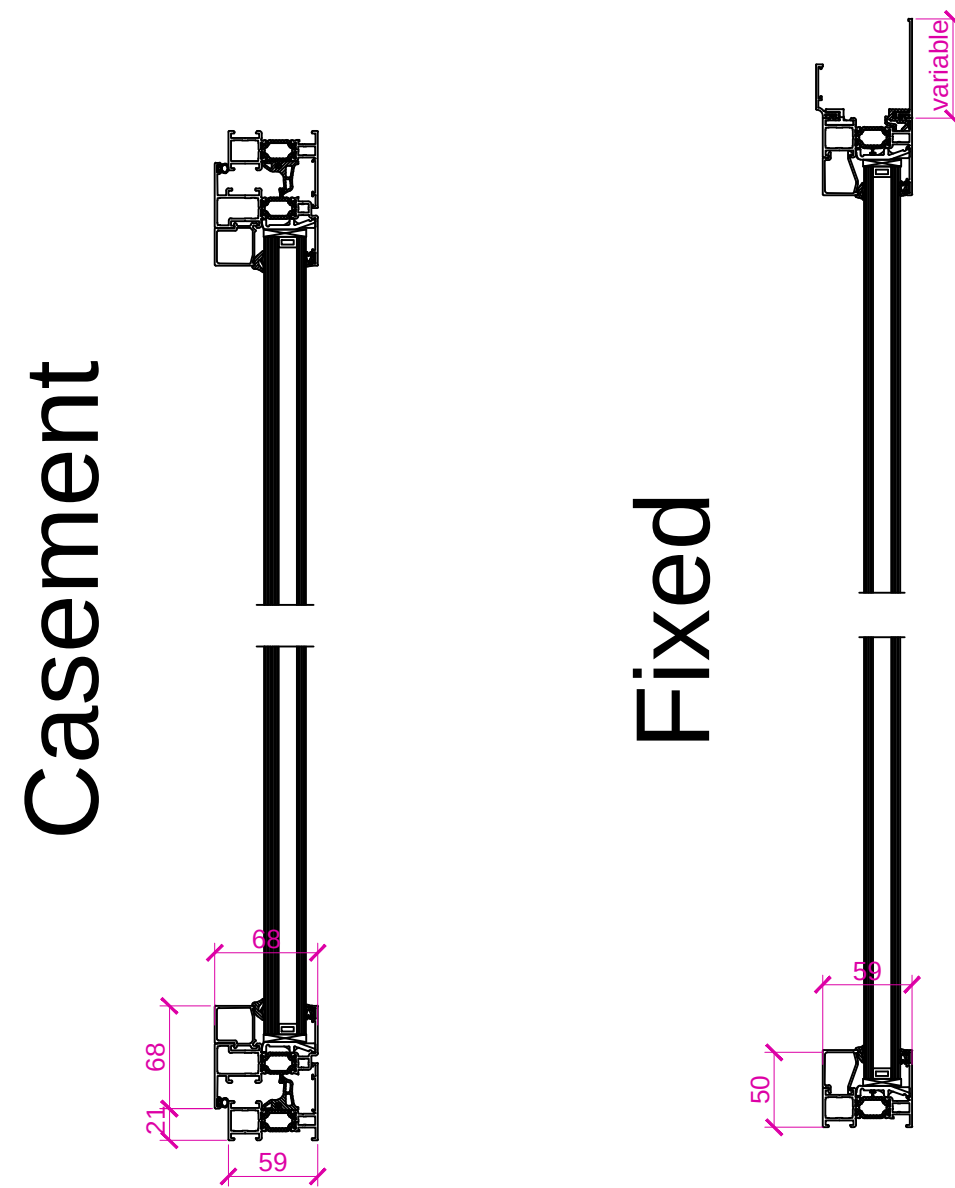

Section View [1:5]

All levels and dimensions must be checked on site by the contractor prior to commencement of works. Any variations must be immediately reported to GreenSkyArchitecture.

All information contained within this drawing and any attached details or specifications are copyright of GreenSkyConsult Ltd trading as GreenSkyArchitecture. Copying of this document in full or in part is strictly forbidden without the expressed written consent of GreenSkyConsult Ltd.

ONLY TO BE USED FOR CONSTRUCTION WHERE THE SCHEME IS BEING UNDERTAKEN USING LOCAL AUTHORITY BUILDING CONTROL SERVICES.

© GreenSkyConsult Ltd.

Notes

Revision	Date	Note
----------	------	------

1:50 5m



Architecture / Interior Design / Planning / Code for Sustainable Homes / BREEAM / Sustainability / Energy Assessors
T: +44(0)7815 606738 W: greenskyarchitecture.com E: mark@greenskyarchitecture.com
Green Sky Architecture is a trading name of Green Sky Consult Ltd. Company Registered in Cardiff No 7350336

Client
Mr Peter Cronshaw

Project Title
Plot 7 Plas Power Estate, Ruthin Road
[A525], Wrexham. LL11 3BP

Drawing Title
WINDOW W6, W7, W8 & W9

Drawn MS	Checked	Date 16.03.2022
-------------	---------	--------------------

Drawing Number 1268.W2	Scale 1:5, 1:20 & 1:100 @ A1	Revision
----------------------------------	------------------------------------	----------

Drawing Status	Information	Draft	Approval	Tender	Construction	As Built
	☐	☐	☒	☐	☐	☐