



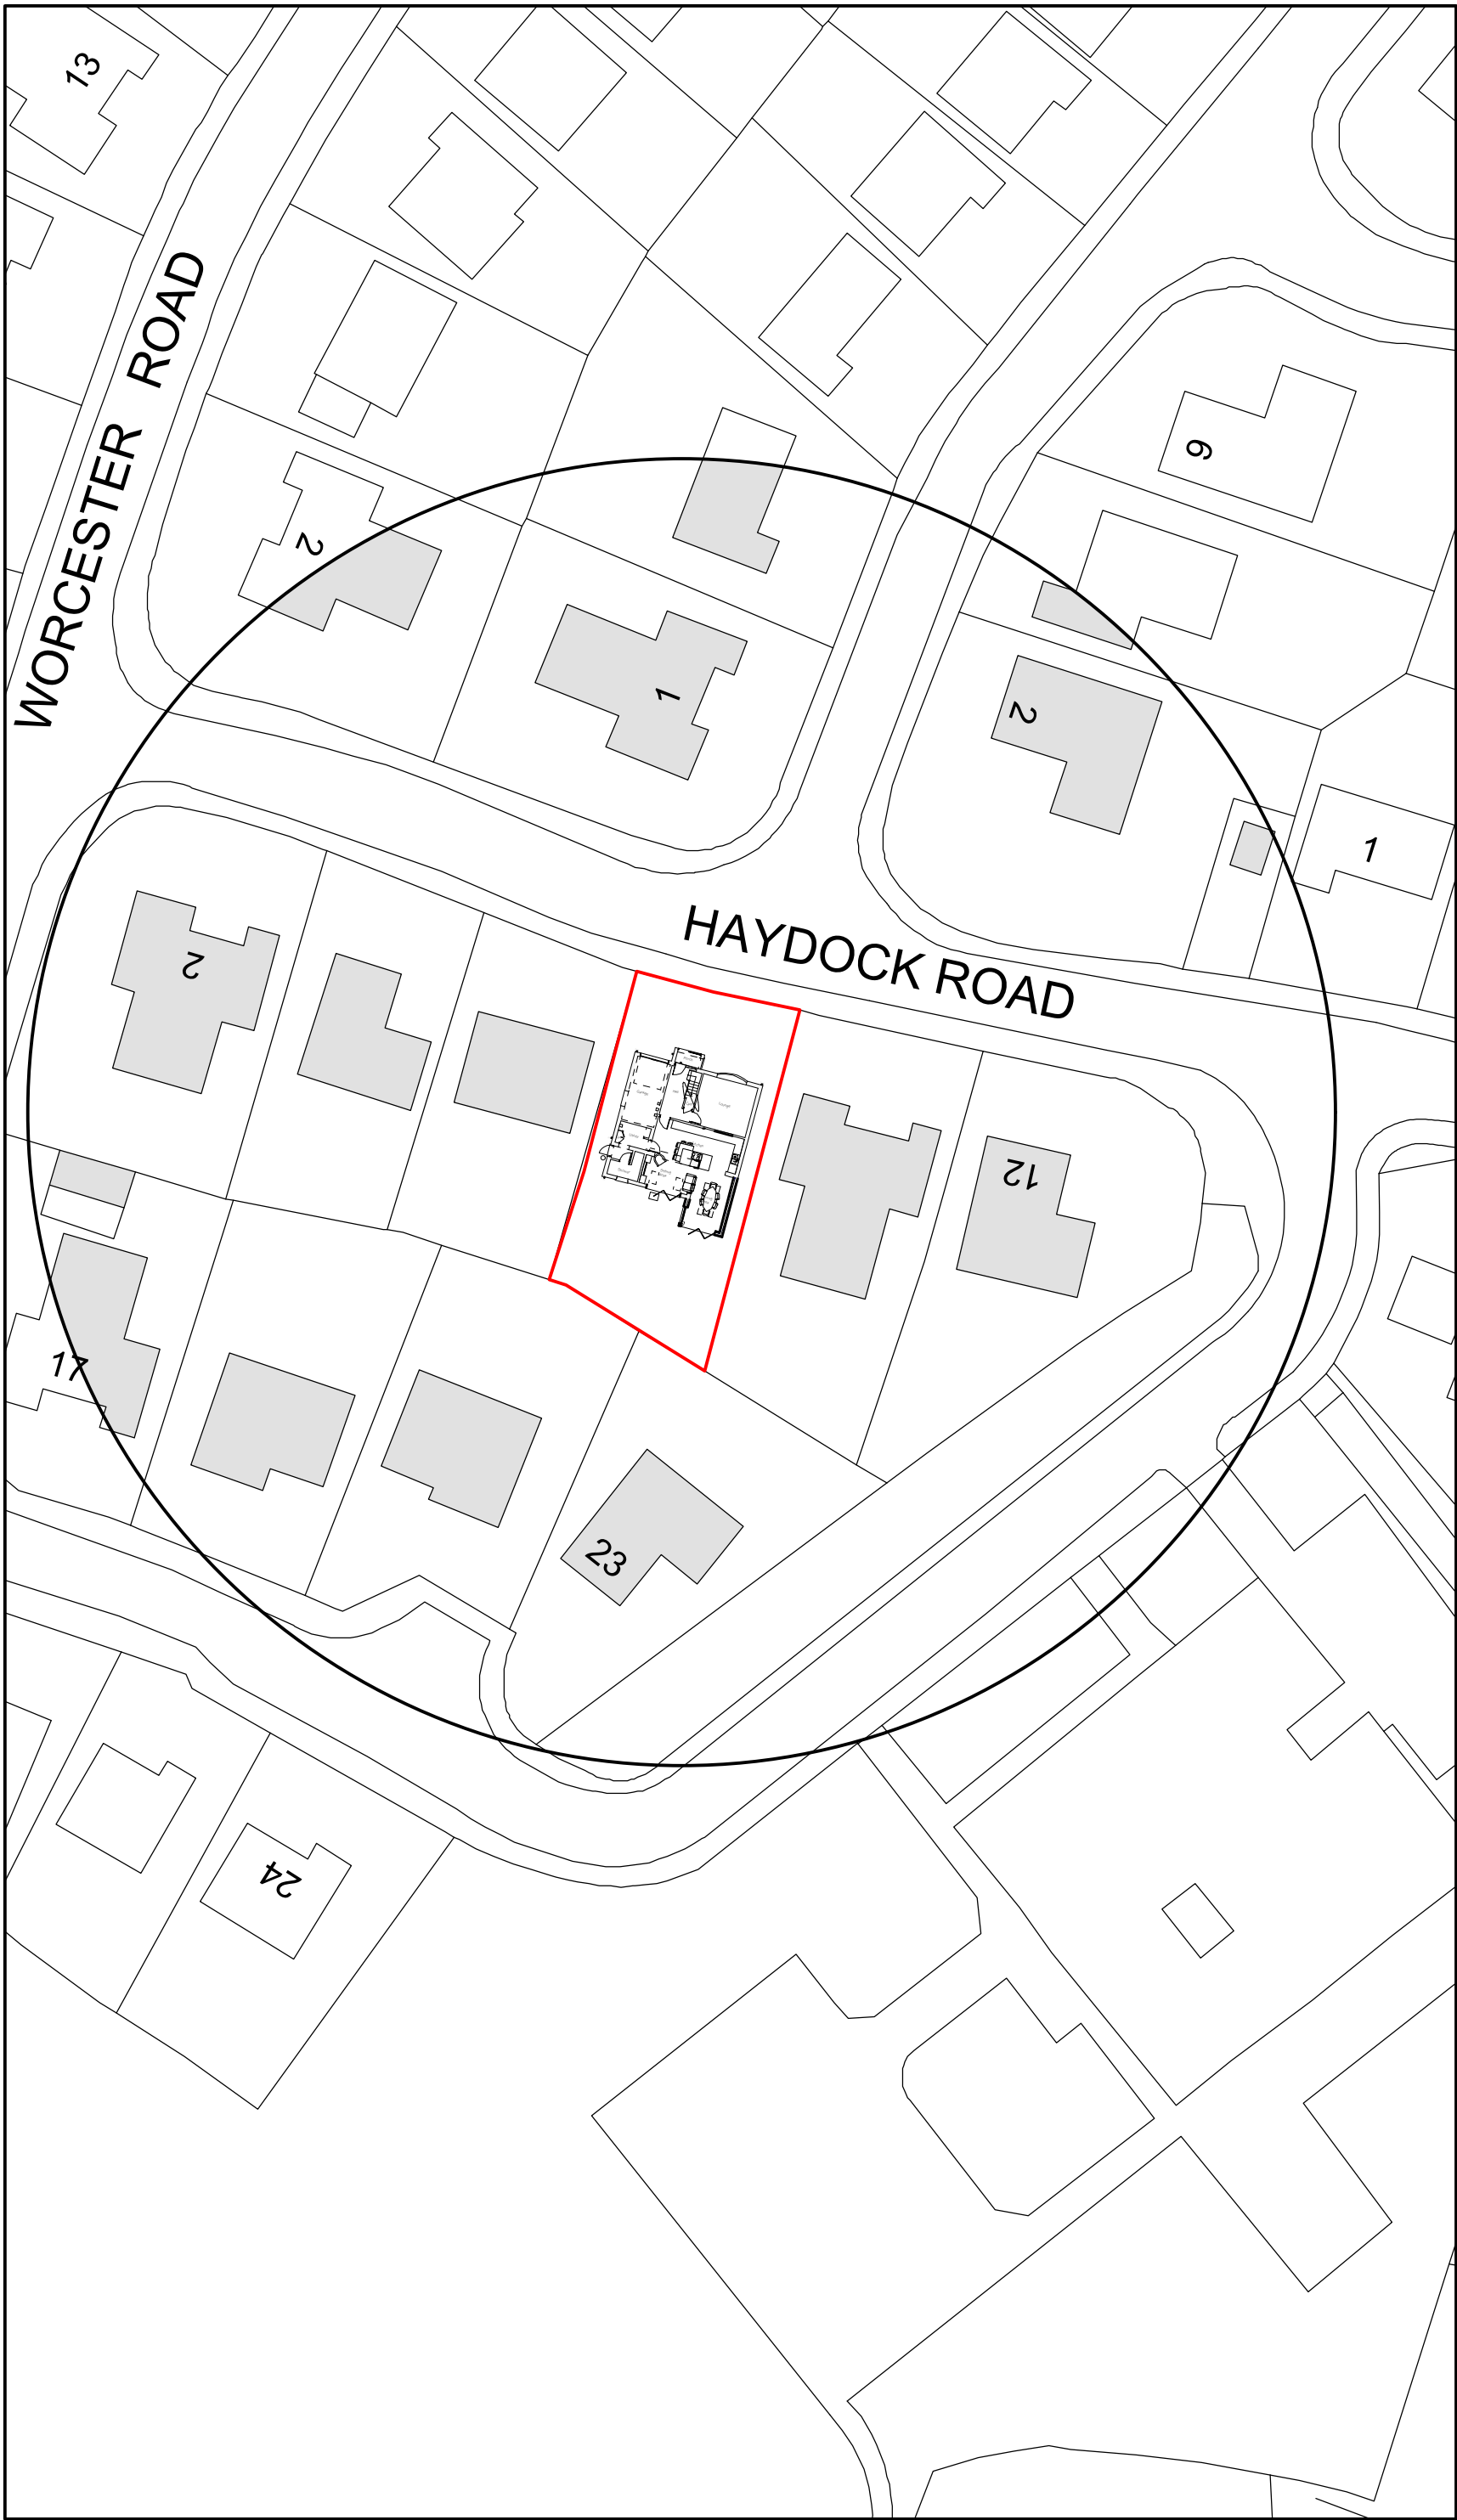

Site Plan 1:500

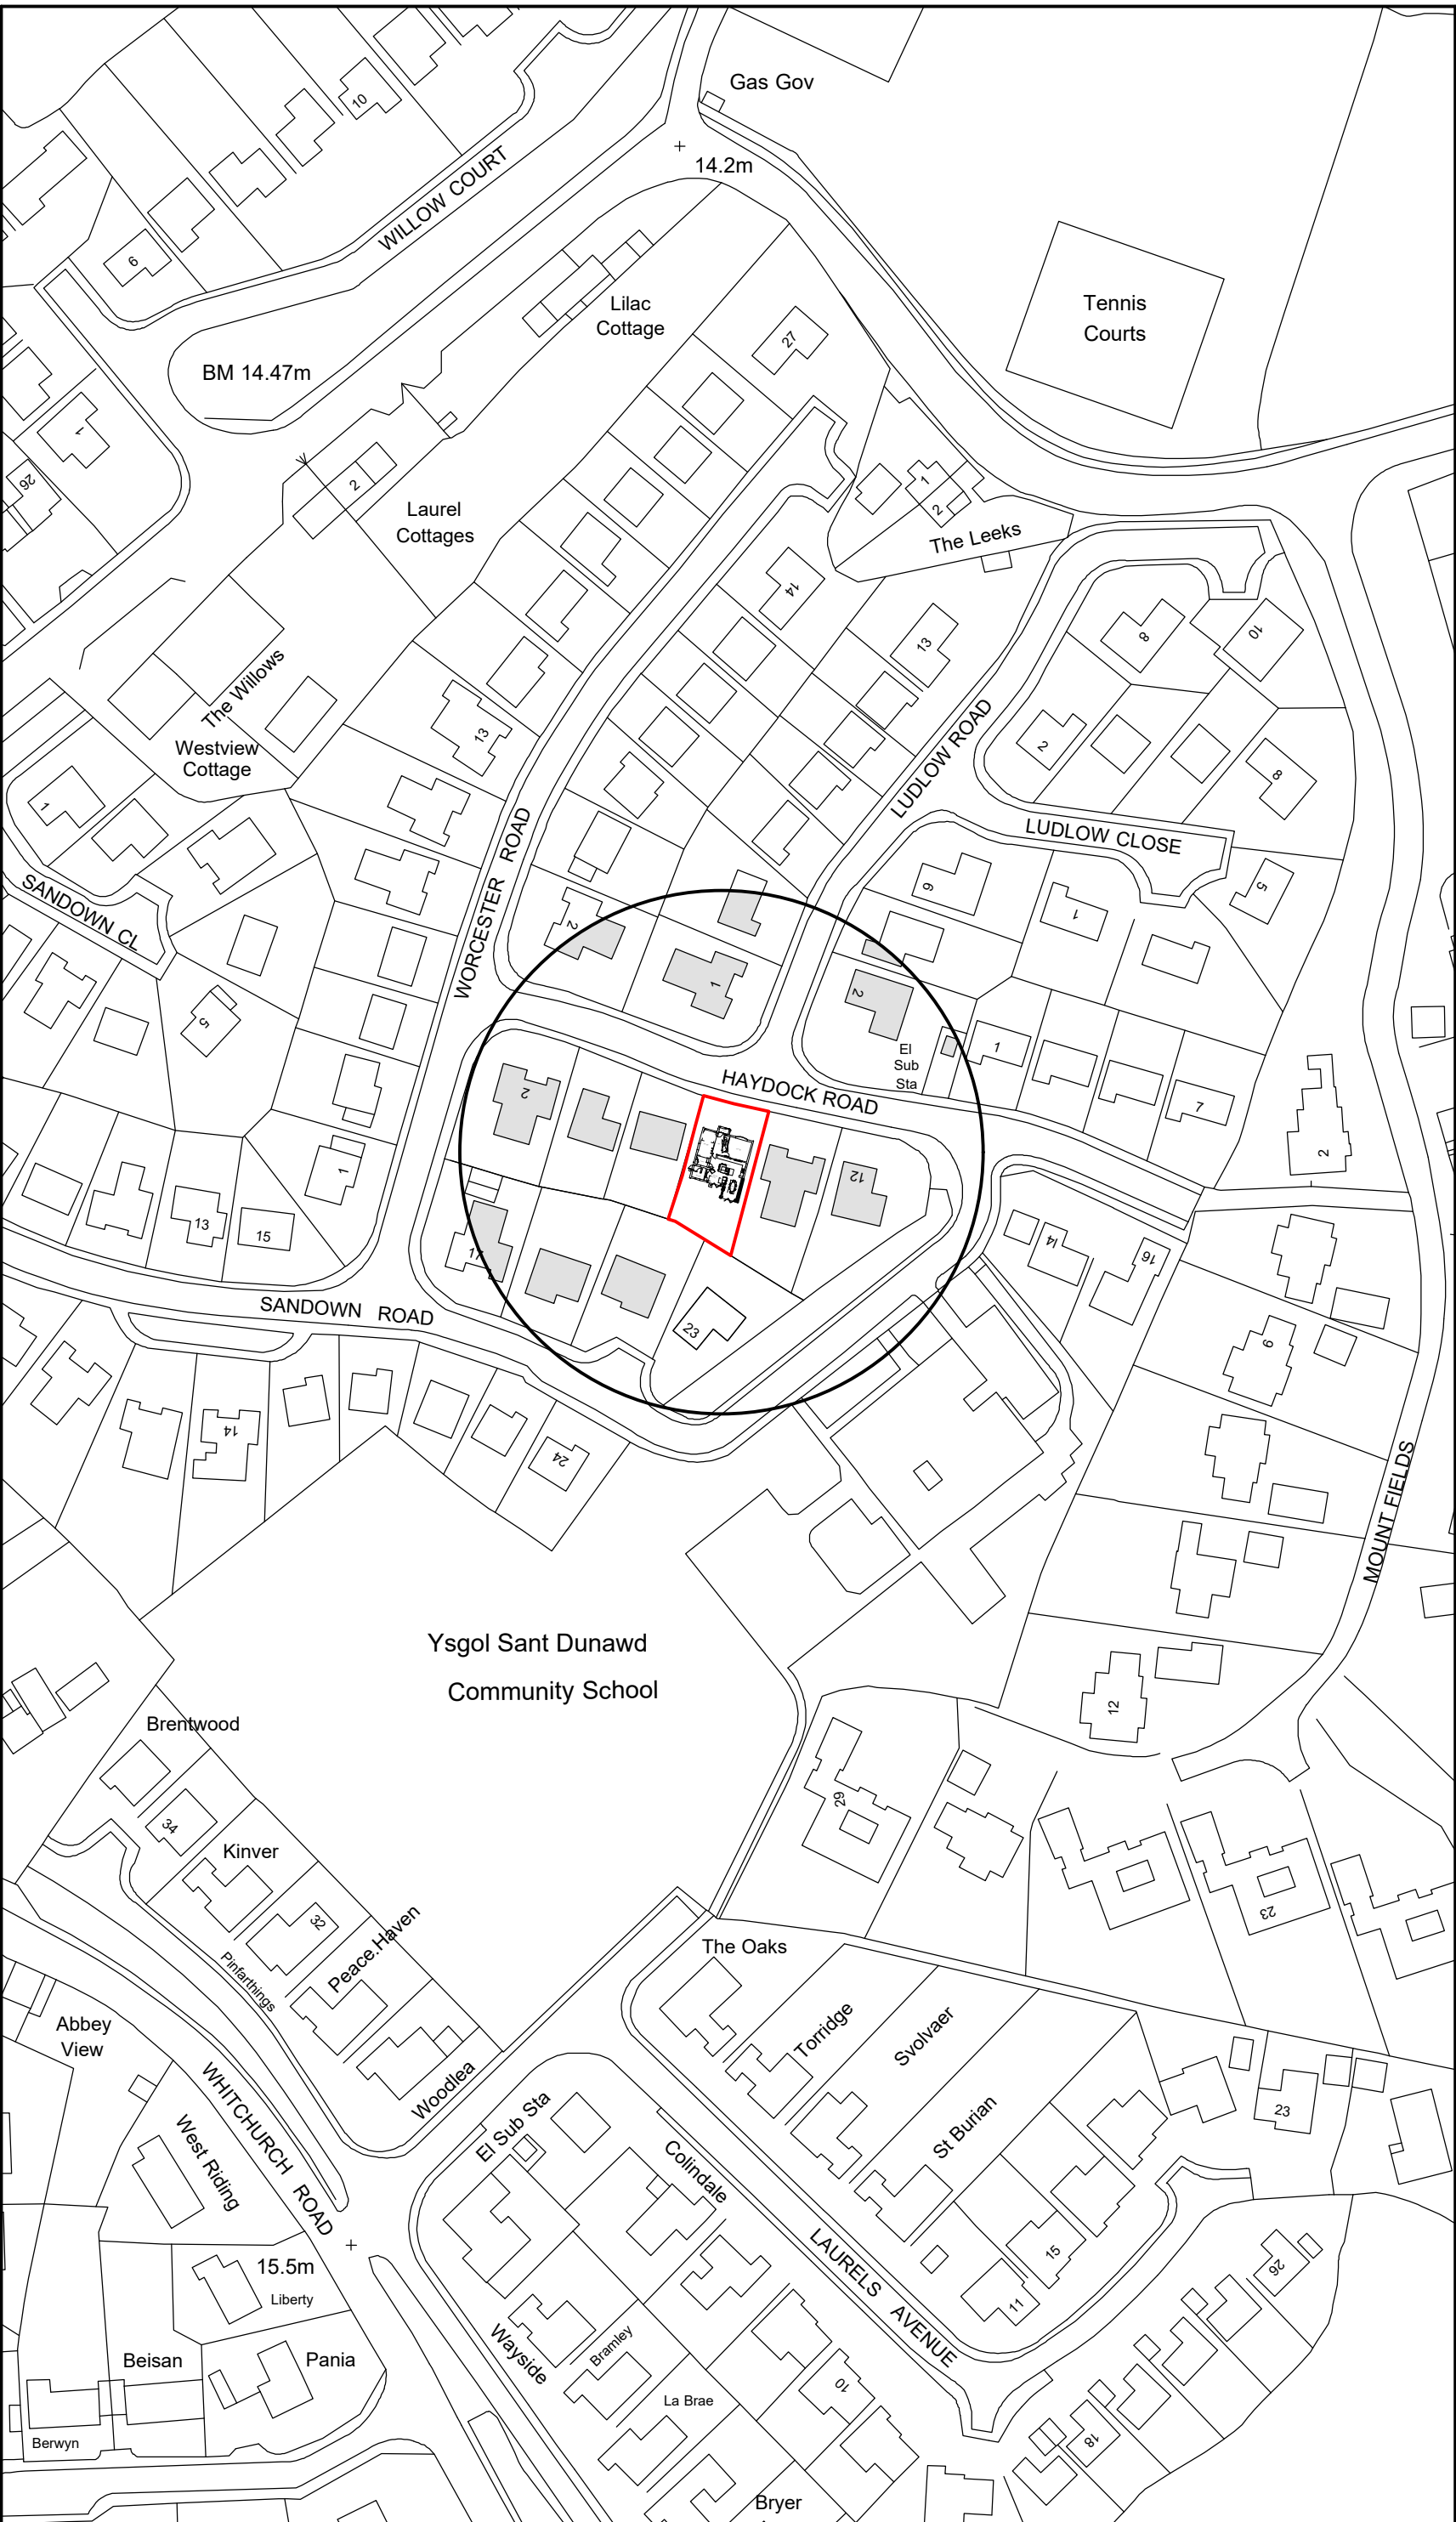

Location Plan 1:1250

Key

- Surrounding Buildings
- Application Site

Rev	Date	Detail	Initial

Project:

Proposed Alterations to,
8 Haydock Road,
Bangor On Dee, Wrexham,
LL13 0JD

Title:	Scale: (A2)
Planning:Site & Location Plan	1:50 & 1:100

Drawn By:	Date:
A.L. Valentine	Feb 2022

Drawing No:	Sheet:
L093/004	of

Office 3K4,
Redwither Business Tower,
Wrexham. LL13 9XT
Tel: 01978 356500
www.blueprintarchitectural.com
© copyright all rights reserved