




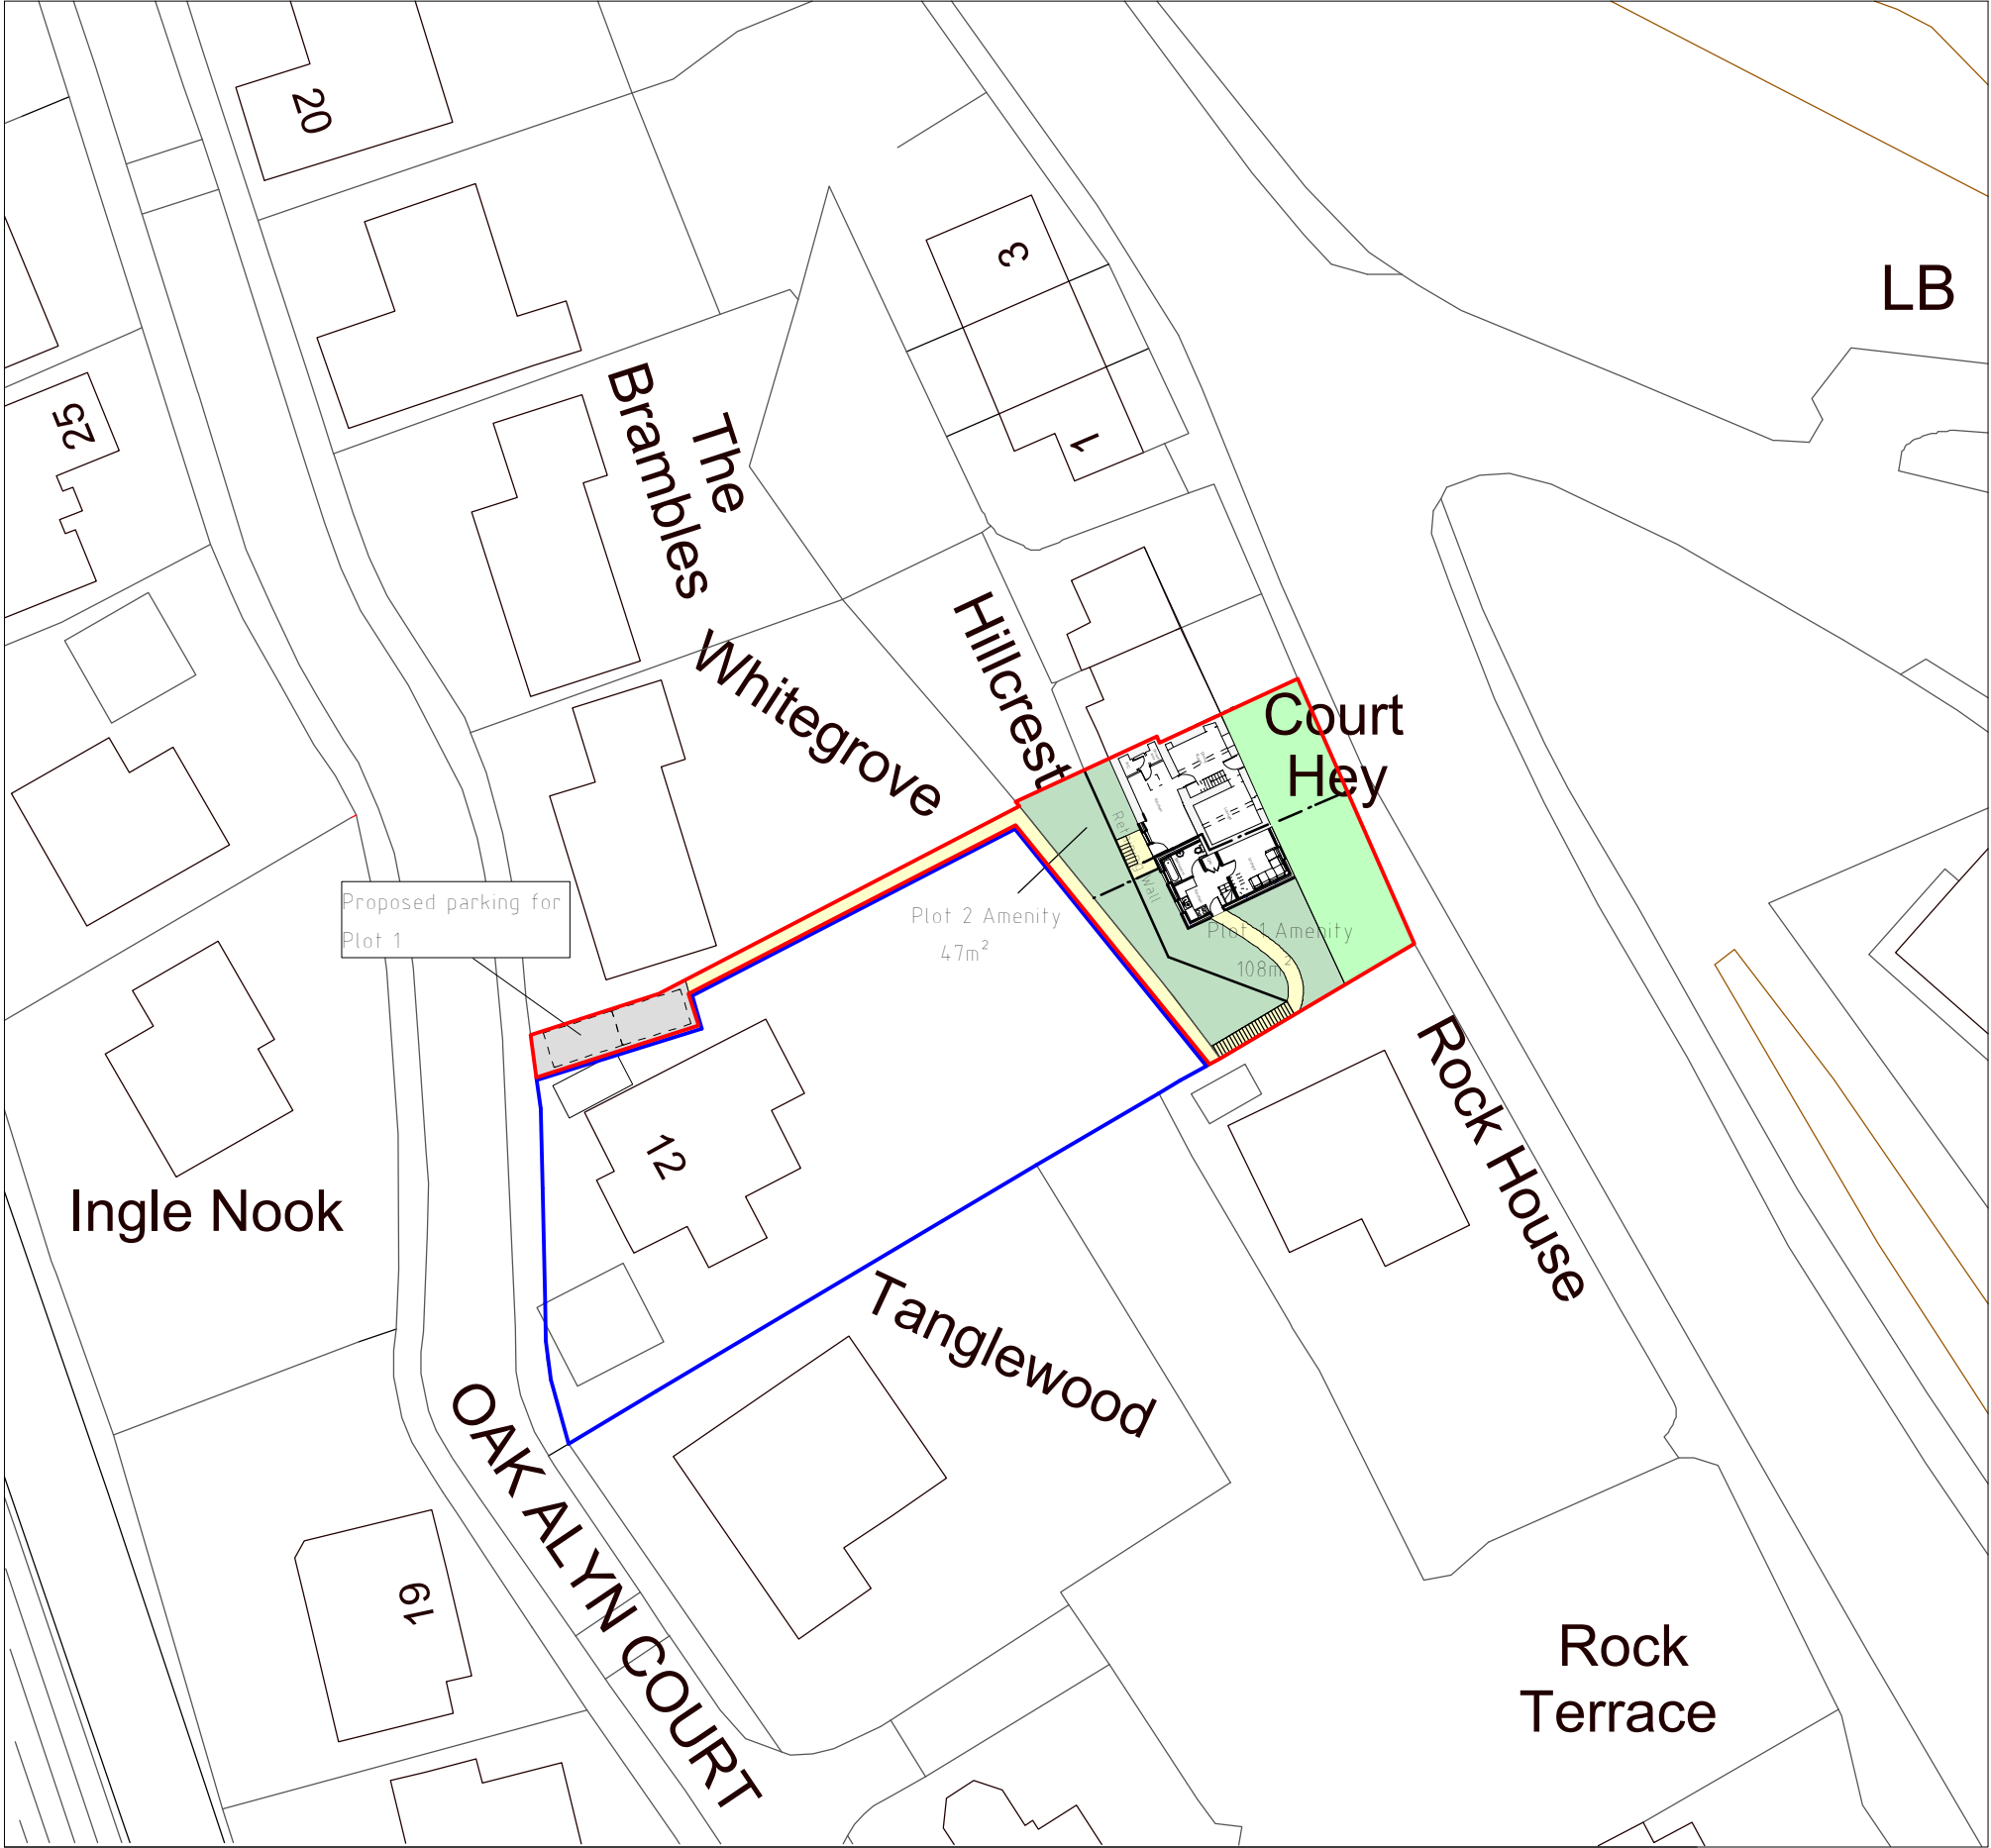

Site Plan 1:500

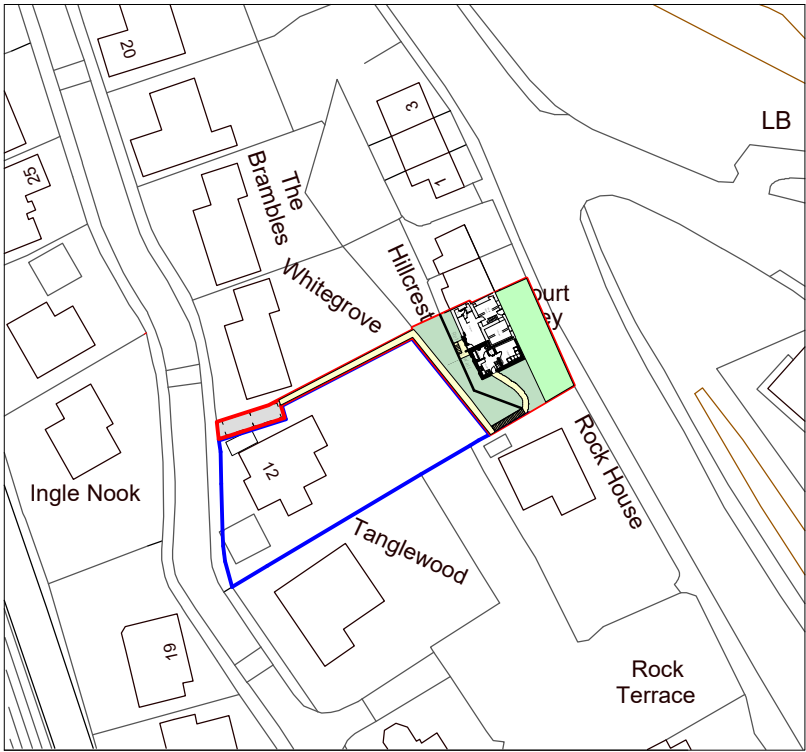

Location Plan 1:1250

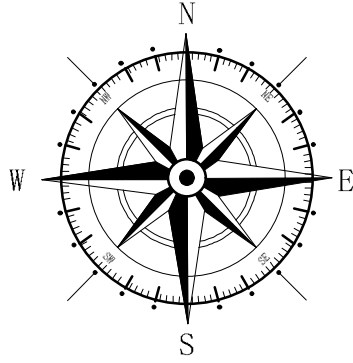

Key	
	Surrounding Buildings
	Application Site
	Land owned by applicant

A	11/21	Improvements to amenity areas	SH
Rev	Date	Detail	Initial

Project: Proposed Dwelling at
Court Hey, 3 Hillcrest
Cottage, Mold Road,
Cefn Y Bedd, Wrexham.
LL12 9US

Title: Site & Location Plan	Scale: (A2) 1:500 & 1:1250
-----------------------------------	----------------------------------

Drawn By: D.J.Edwads	Date: Oct 2021
-------------------------	-------------------

Drawing No: E079/003	Sheet: 1 of 1
-------------------------	------------------

blueprint
architectural services

Office 3K4,
Redwither Business Tower,
Wrexham. LL13 9XT
Tel: 01978 356500
www.blueprintarchitectural.com
© copyright all rights reserved