


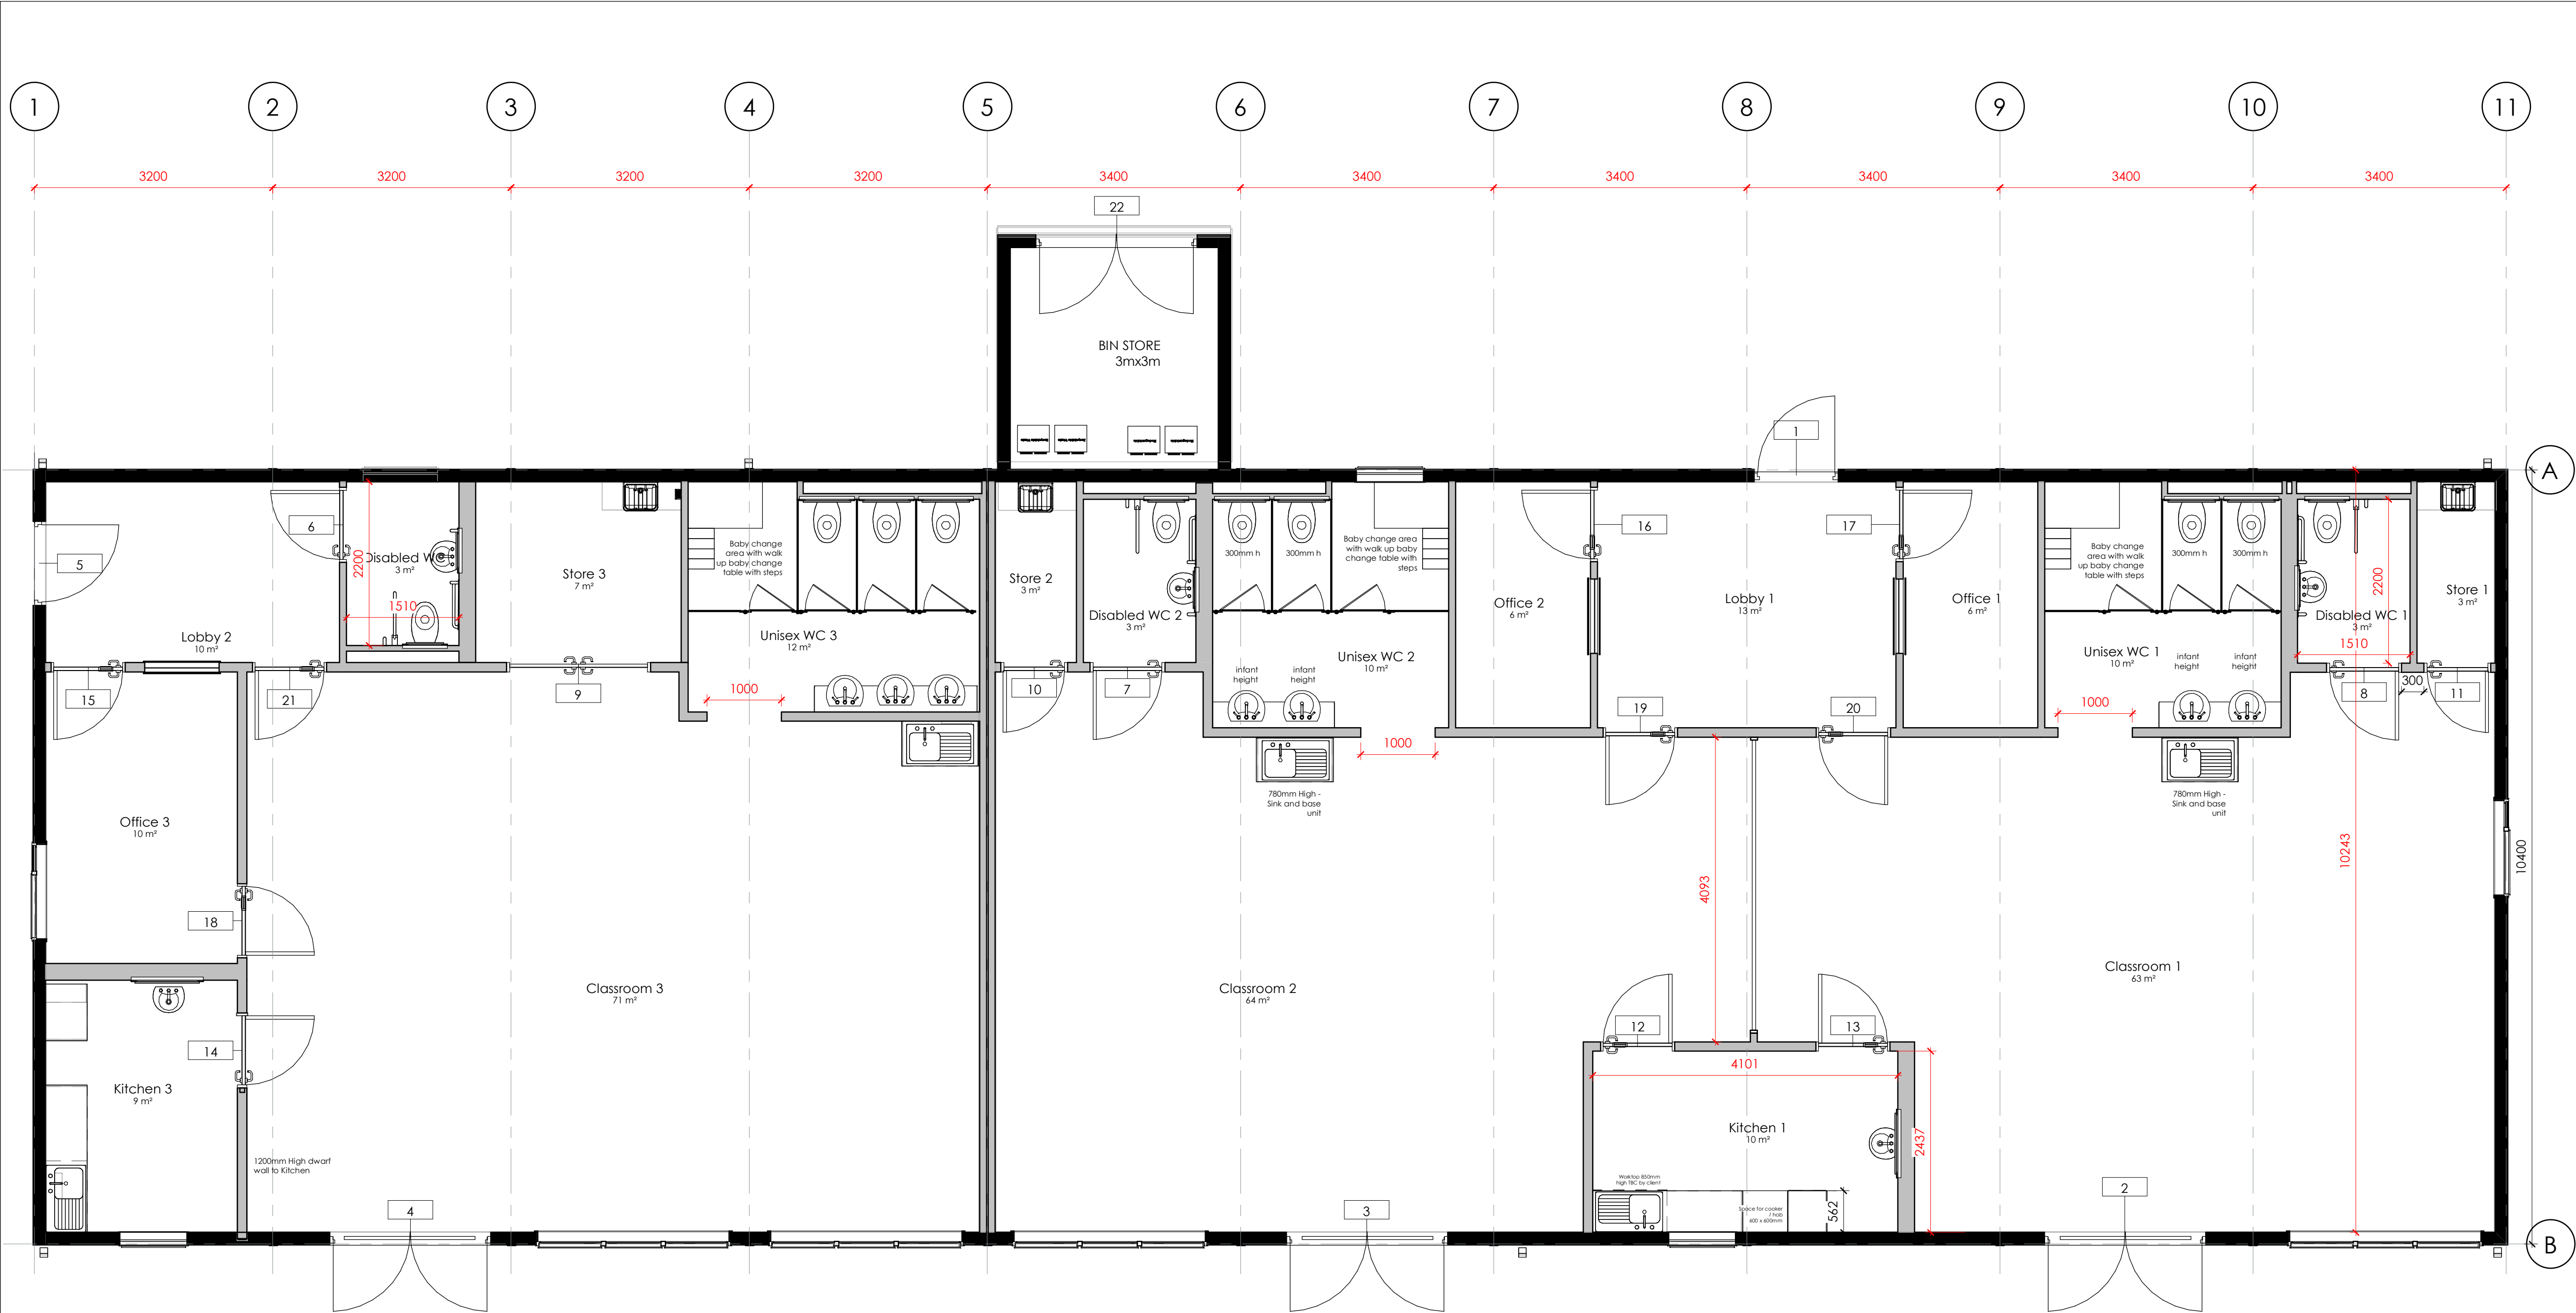

1 Floor Plan
1 : 50

Door Schedule

Mark	Type	Door Width	Door Colour	Locking	Indicator Bolt	Fire Rating	Intumescent Strip	Door Closer	Fire Door Sign	Glazing Type	Disabled Fitting	Kick Plate	WC Logo	Push Bar Emergency Release
1	Ext Part M LVP-1038	1038	RAL 7016	euro with thumb turn				Yes		Safety	No	No		No
2	Ext Double-Part M 4LVP-2070mm x 2040mm	226	RAL 7016					No	Yes	Safety	No	No		Yes
3	Ext Double-Part M 4LVP-2070mm x 2040mm	226	RAL 7016					No	Yes	Safety	No	No		Yes
4	Ext Double-Part M 4LVP-2070mm x 2040mm	226	RAL 7016					No	Yes	Safety	No	No		Yes
5	Ext Part M LVP-1038	1038	RAL 7016	euro with thumb turn				Yes		Safety	No	No		No
6	Disabled 915	926	Ash		Yes		No	No	No		Yes	Yes	Yes	
7	Disabled 915	926	Ash		Yes		No	No	No		Yes	Yes	Yes	
8	Disabled 915	926	Ash		Yes		No	No	No		Yes	Yes	Yes	
9	Double FD30 STORE 926	926	Ash	euro with turn	No	FD30s	Yes	No	Yes		No	Yes	No	
10	FD30 Blank 826	826	Ash	euro with turn	No	FD30s	Yes	No	Yes		No	Yes	No	
11	FD30 Blank 826	826	Ash	euro with turn	No	FD30s	Yes	No	Yes		No	Yes	No	
12	Ash VP 926	926	Ash	euro with turn	No		No	Yes	No	GWFP	No	Yes	No	
13	Ash VP 926	926	Ash	euro with turn	No		No	Yes	No	GWFP	No	Yes	No	
14	Ash VP 926	926	Ash	euro with turn	No		No	Yes	No	GWFP	No	Yes	No	
15	Ash VP 926	926	Ash	euro with turn	No		No	Yes	No	GWFP	No	Yes	No	
16	Ash VP 926	926	Ash	euro with turn	No		No	Yes	No	GWFP	No	Yes	No	
17	Ash VP 926	926	Ash	euro with turn	No		No	Yes	No	GWFP	No	Yes	No	
18	Ash VP 926	926	Ash	euro with turn	No		No	Yes	No	GWFP	No	Yes	No	
19	Ash VP 926	926	Ash	euro with turn	No		No	Yes	No	GWFP	No	Yes	No	
20	Ash VP 926	926	Ash	euro with turn	No		No	Yes	No	GWFP	No	Yes	No	
21	Ash VP 926	926	Ash	euro with turn	No		No	Yes	No	GWFP	No	Yes	No	
22	Ext Double-Part M 4LVP-2070mm x 2040mm	226	RAL 7016	euro			No	No	No	GWFP	No	No		No



Bedford St Westgate
Cleckheaton BD19 5EA
Tel: 01274 873232 Fax: 01274 877779
email: info@elitesystemsgb.co.uk
www.elitesystemsgb.co.uk
the possibilities are endless.....

Rev	Description	Date
A	Update layout to feedback	25-5-20
B	Windows moved. Door added	25-5-20
C	Revise to email	02-7-20
D	Windows Revised	12-07-21
E	Kitchen Half Door added	20-08-21
F	Update door schedule.	20-9-21
G	GA Re-Oriented	12-10-21

Building Specification:

PROJECT

Ruabon Double Classbase

TITLE

GA

CLIENT

Wrexham C.B.C.

DRAWN BY
JG

CHECKED BY
JG

DATE
25/02/2021

SCALE (@ A1)
1 : 50

PROJECT NUMBER
2003 15

DRAWING NUMBER
2003 15-ELT-00-00-DR-A-1000

REV
G

STATUS:
A=Approval P=Production I=Isender Information